


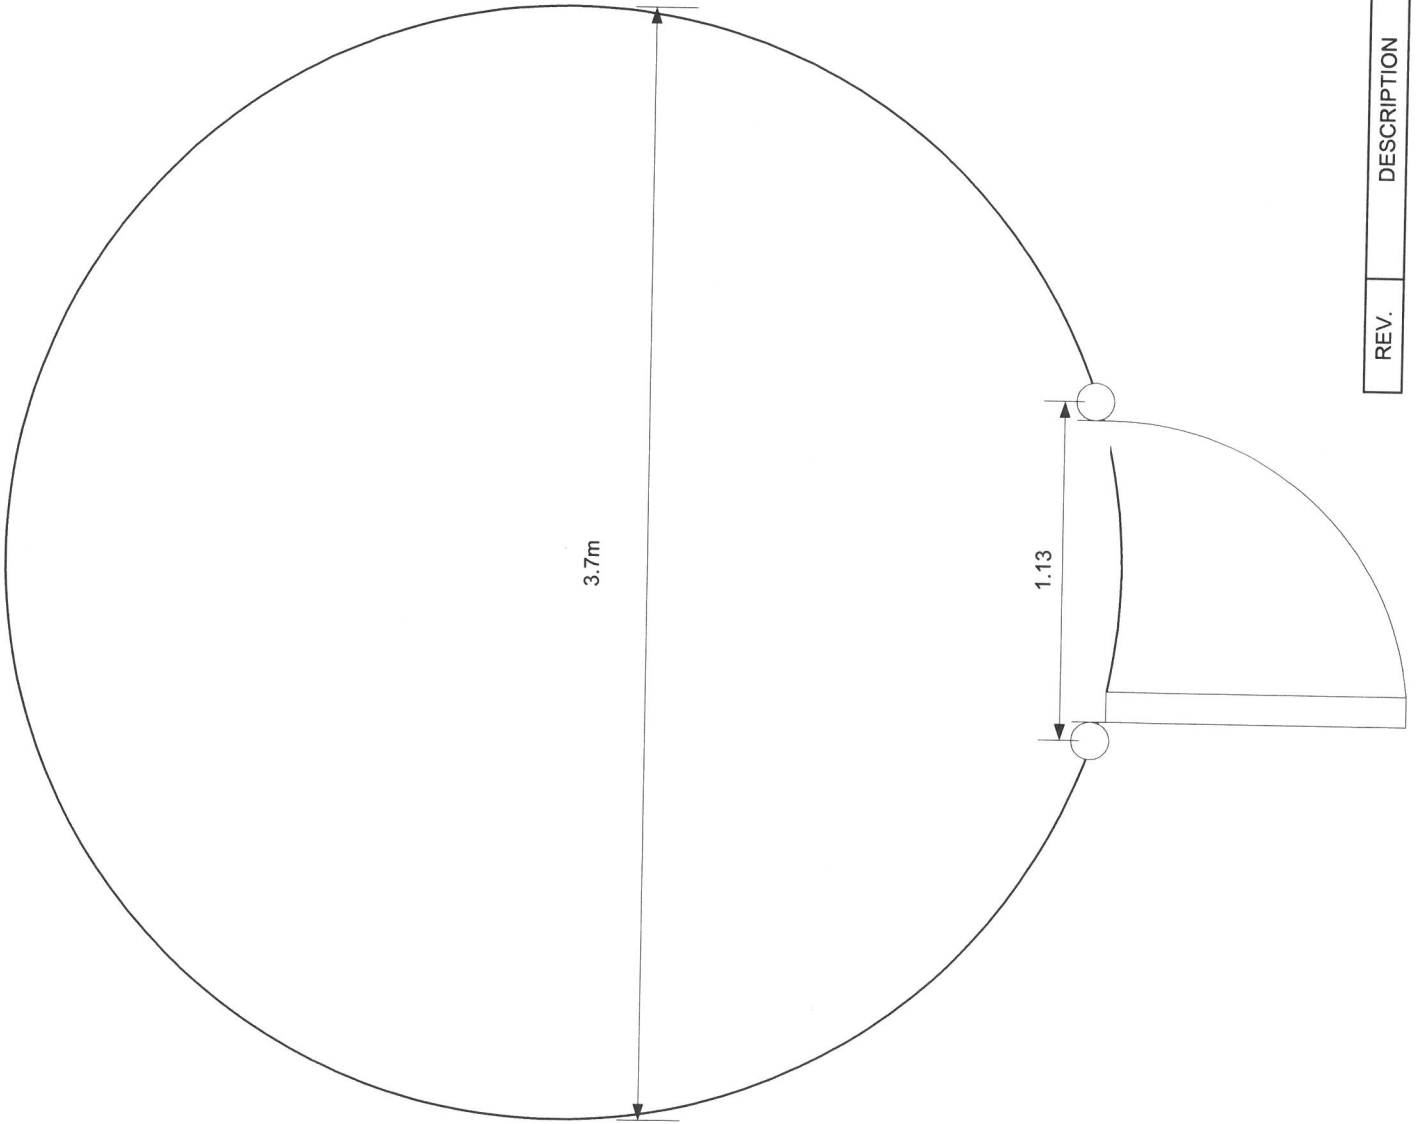

DESCRIPTION
Garden Building floor plan

SCALE
1:100

REV.	DESCRIPTION	DATE	BY