
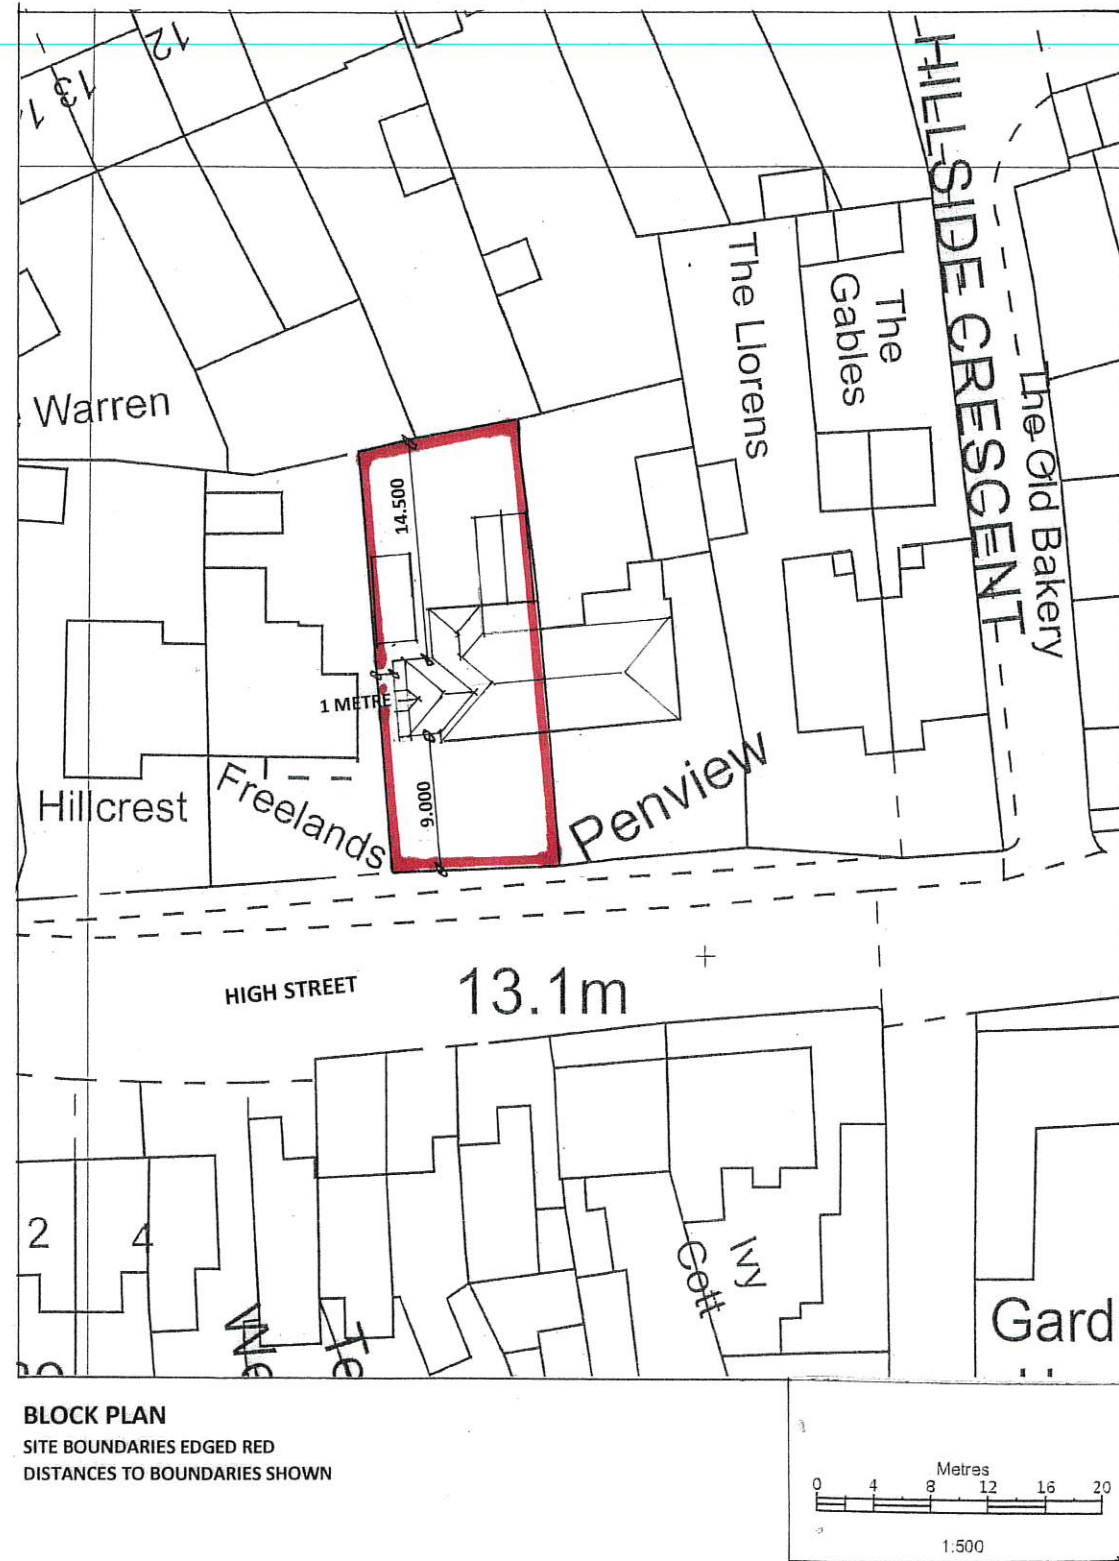


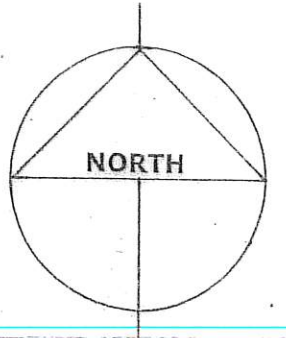

DAVID BENNETT ARCHITECT
THE OLD COTTAGE
10 VICARAGE LANE, FELPHAM
WEST SUSSEX PO22 7EA
01243 866279 and 07932 757144
Email:davidkbennett47@gmail.com

CLIENT
MR AND MRS WATTERS

PROJECT
THE WARREN, HIGH STREET
ANGMERING BN16 4AE

DRAWING TITLE
SITE LOCATION PLAN AND BLOCK PLAN

SCALE
1/1250 and 1/500 at A3

REFERENCE
11918.01