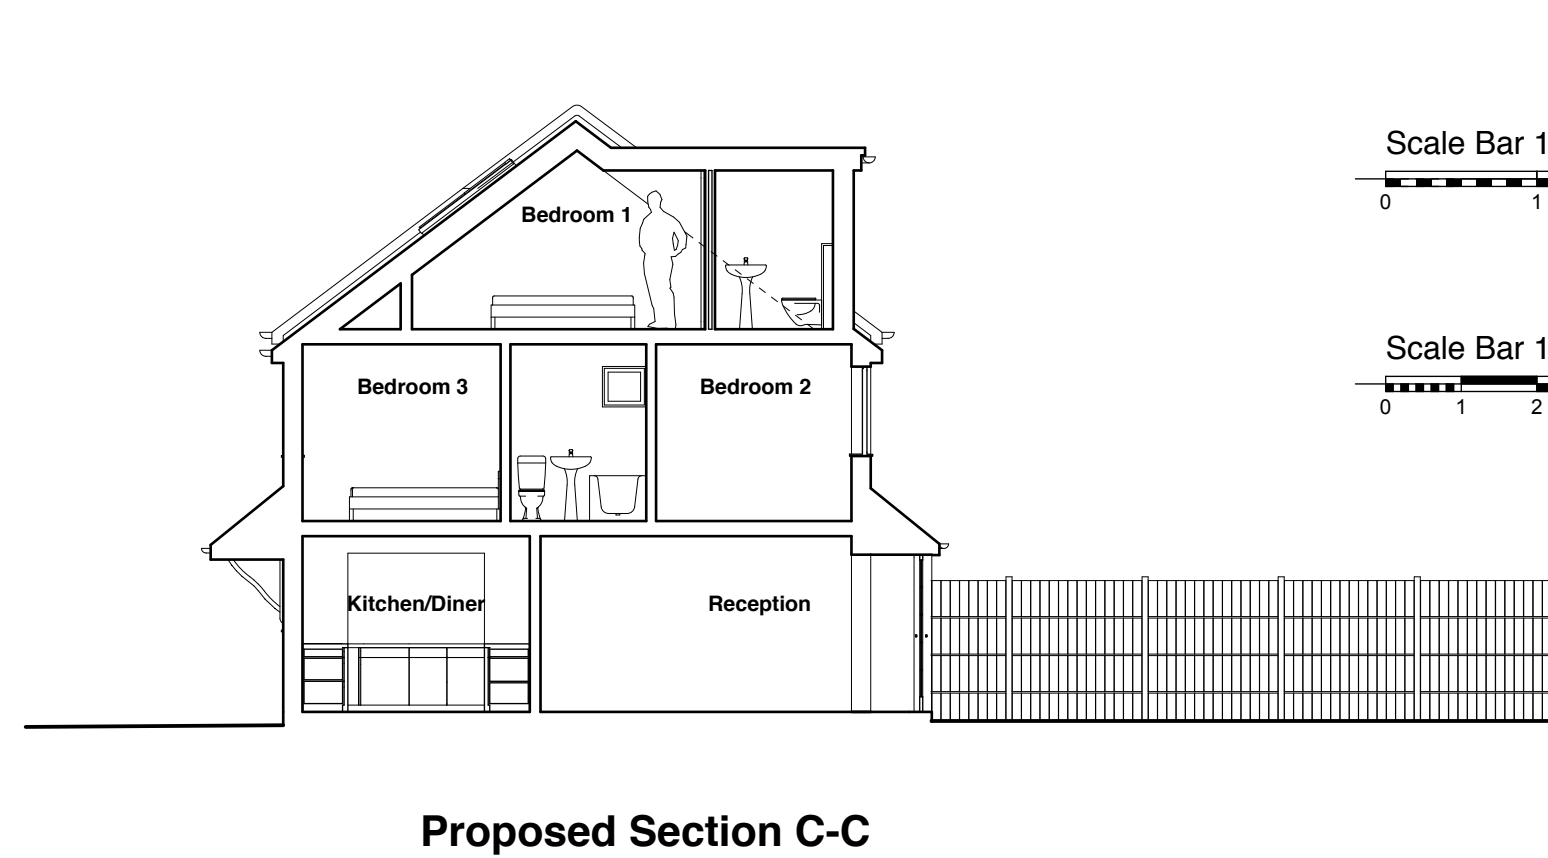
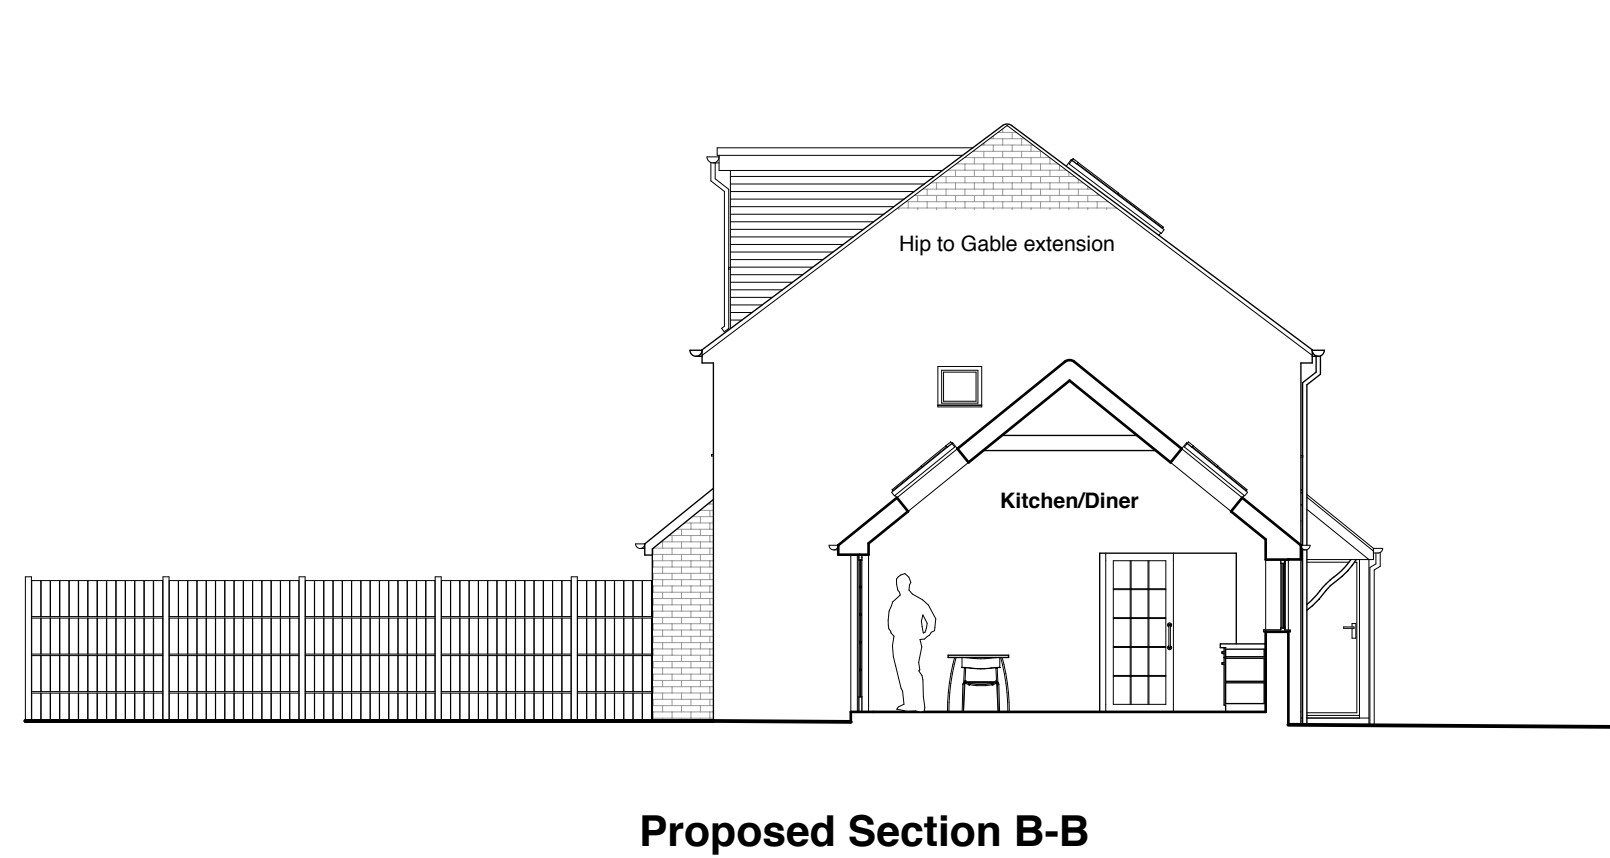
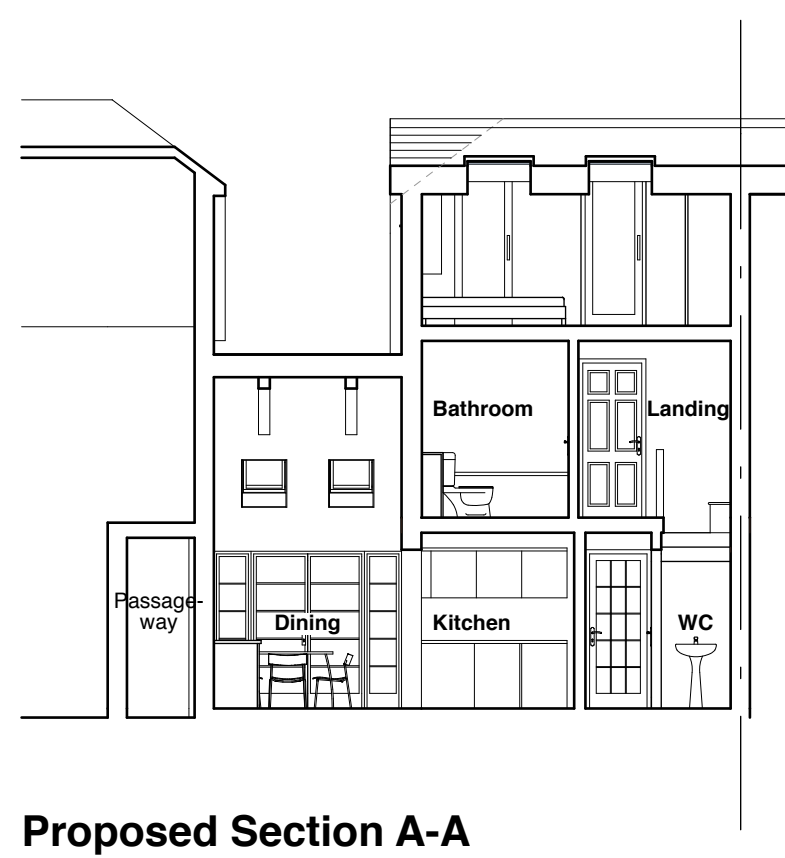
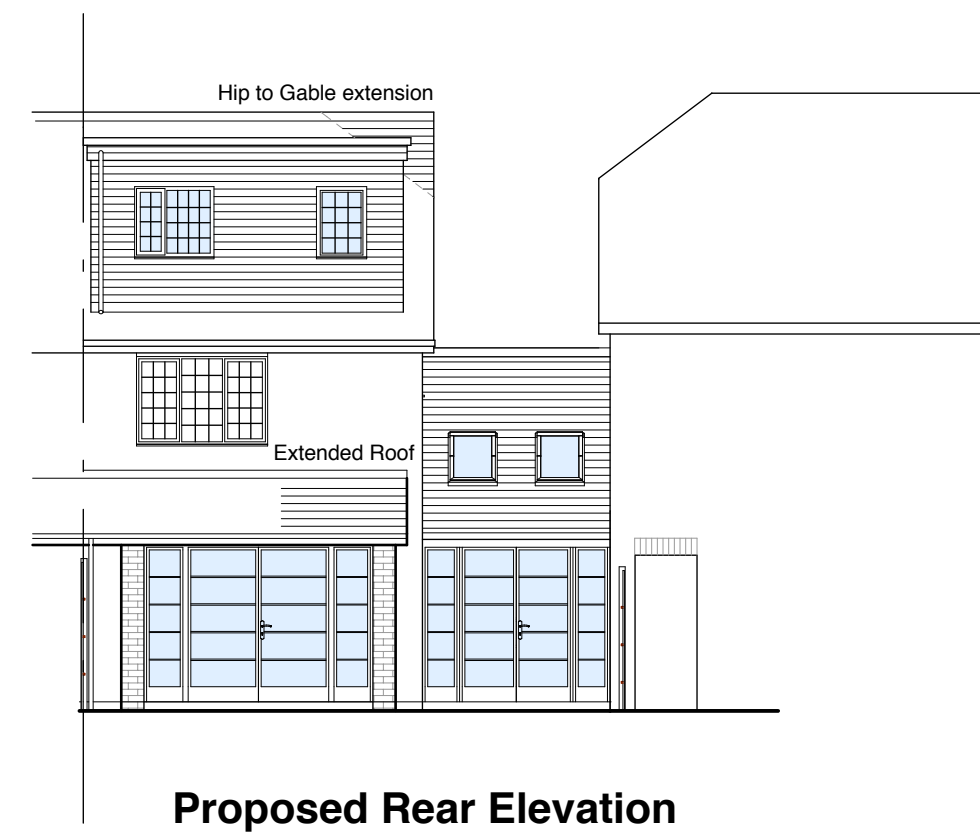
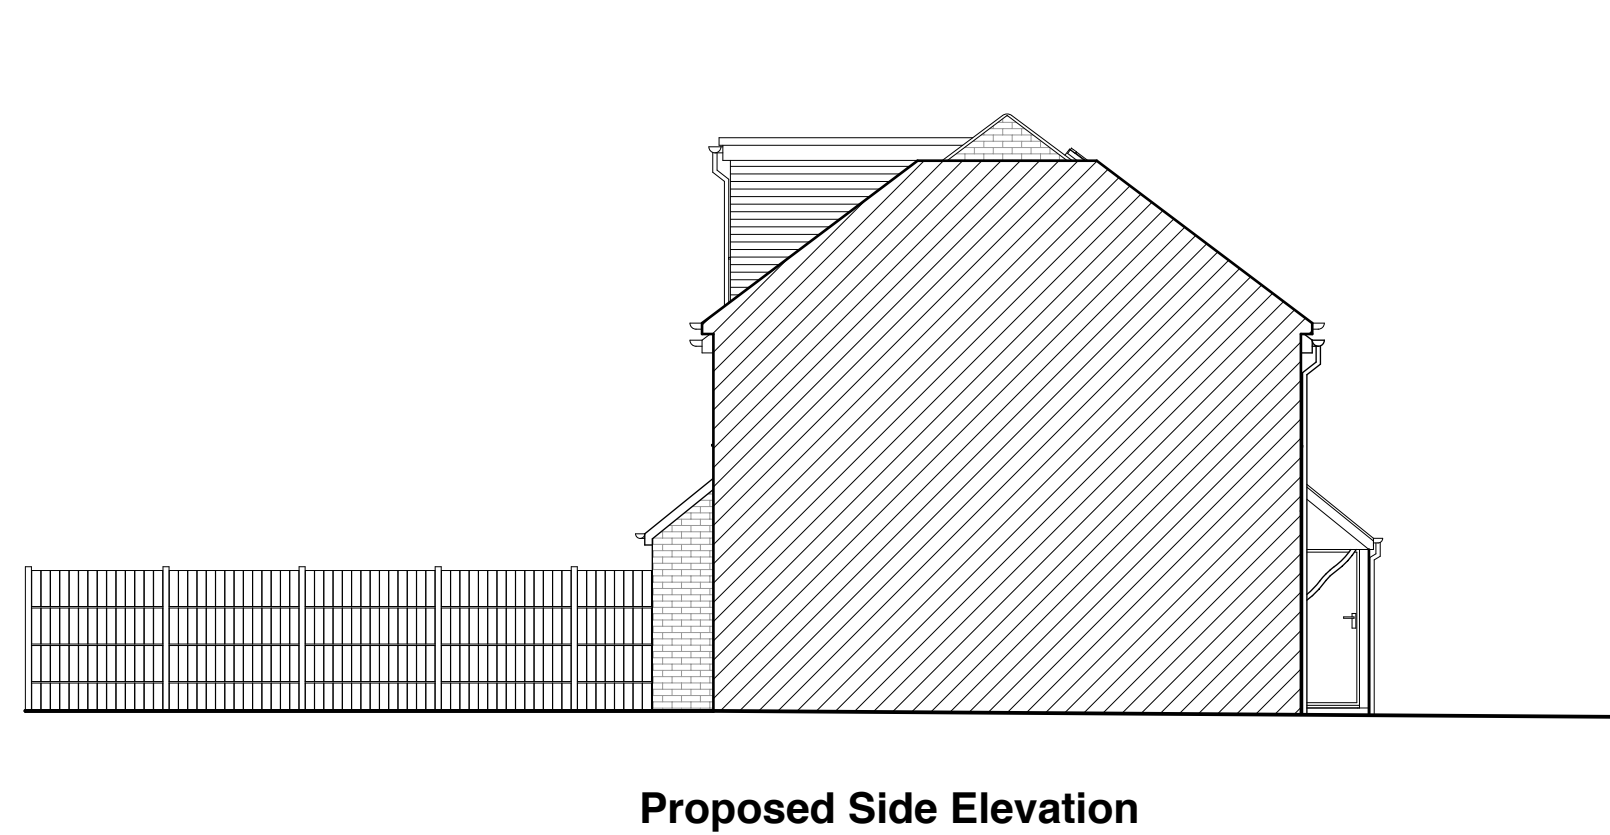
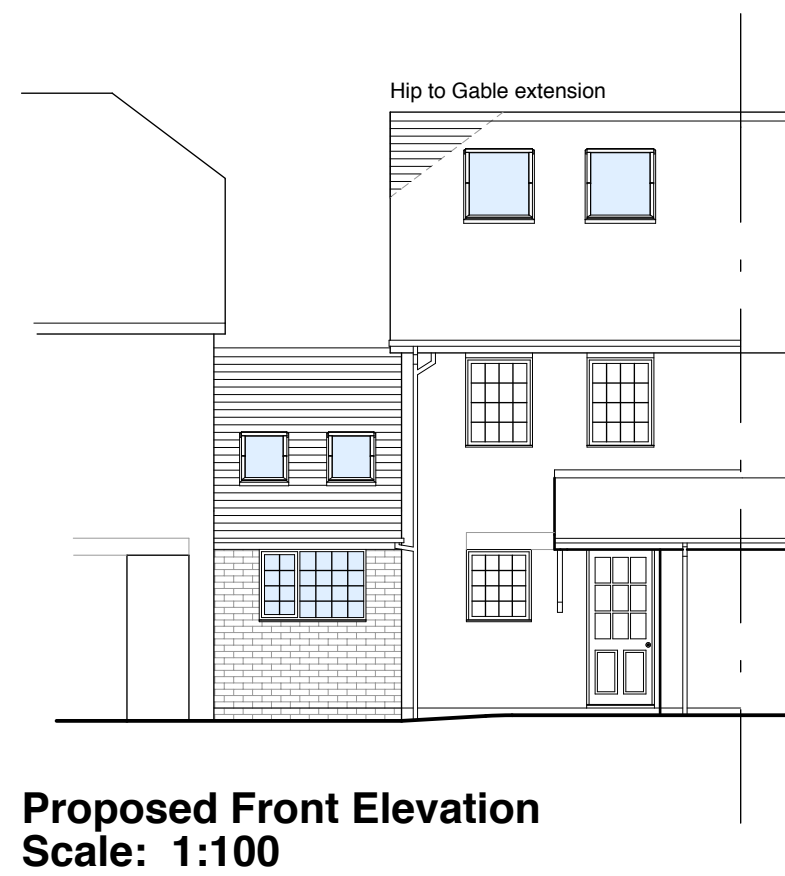
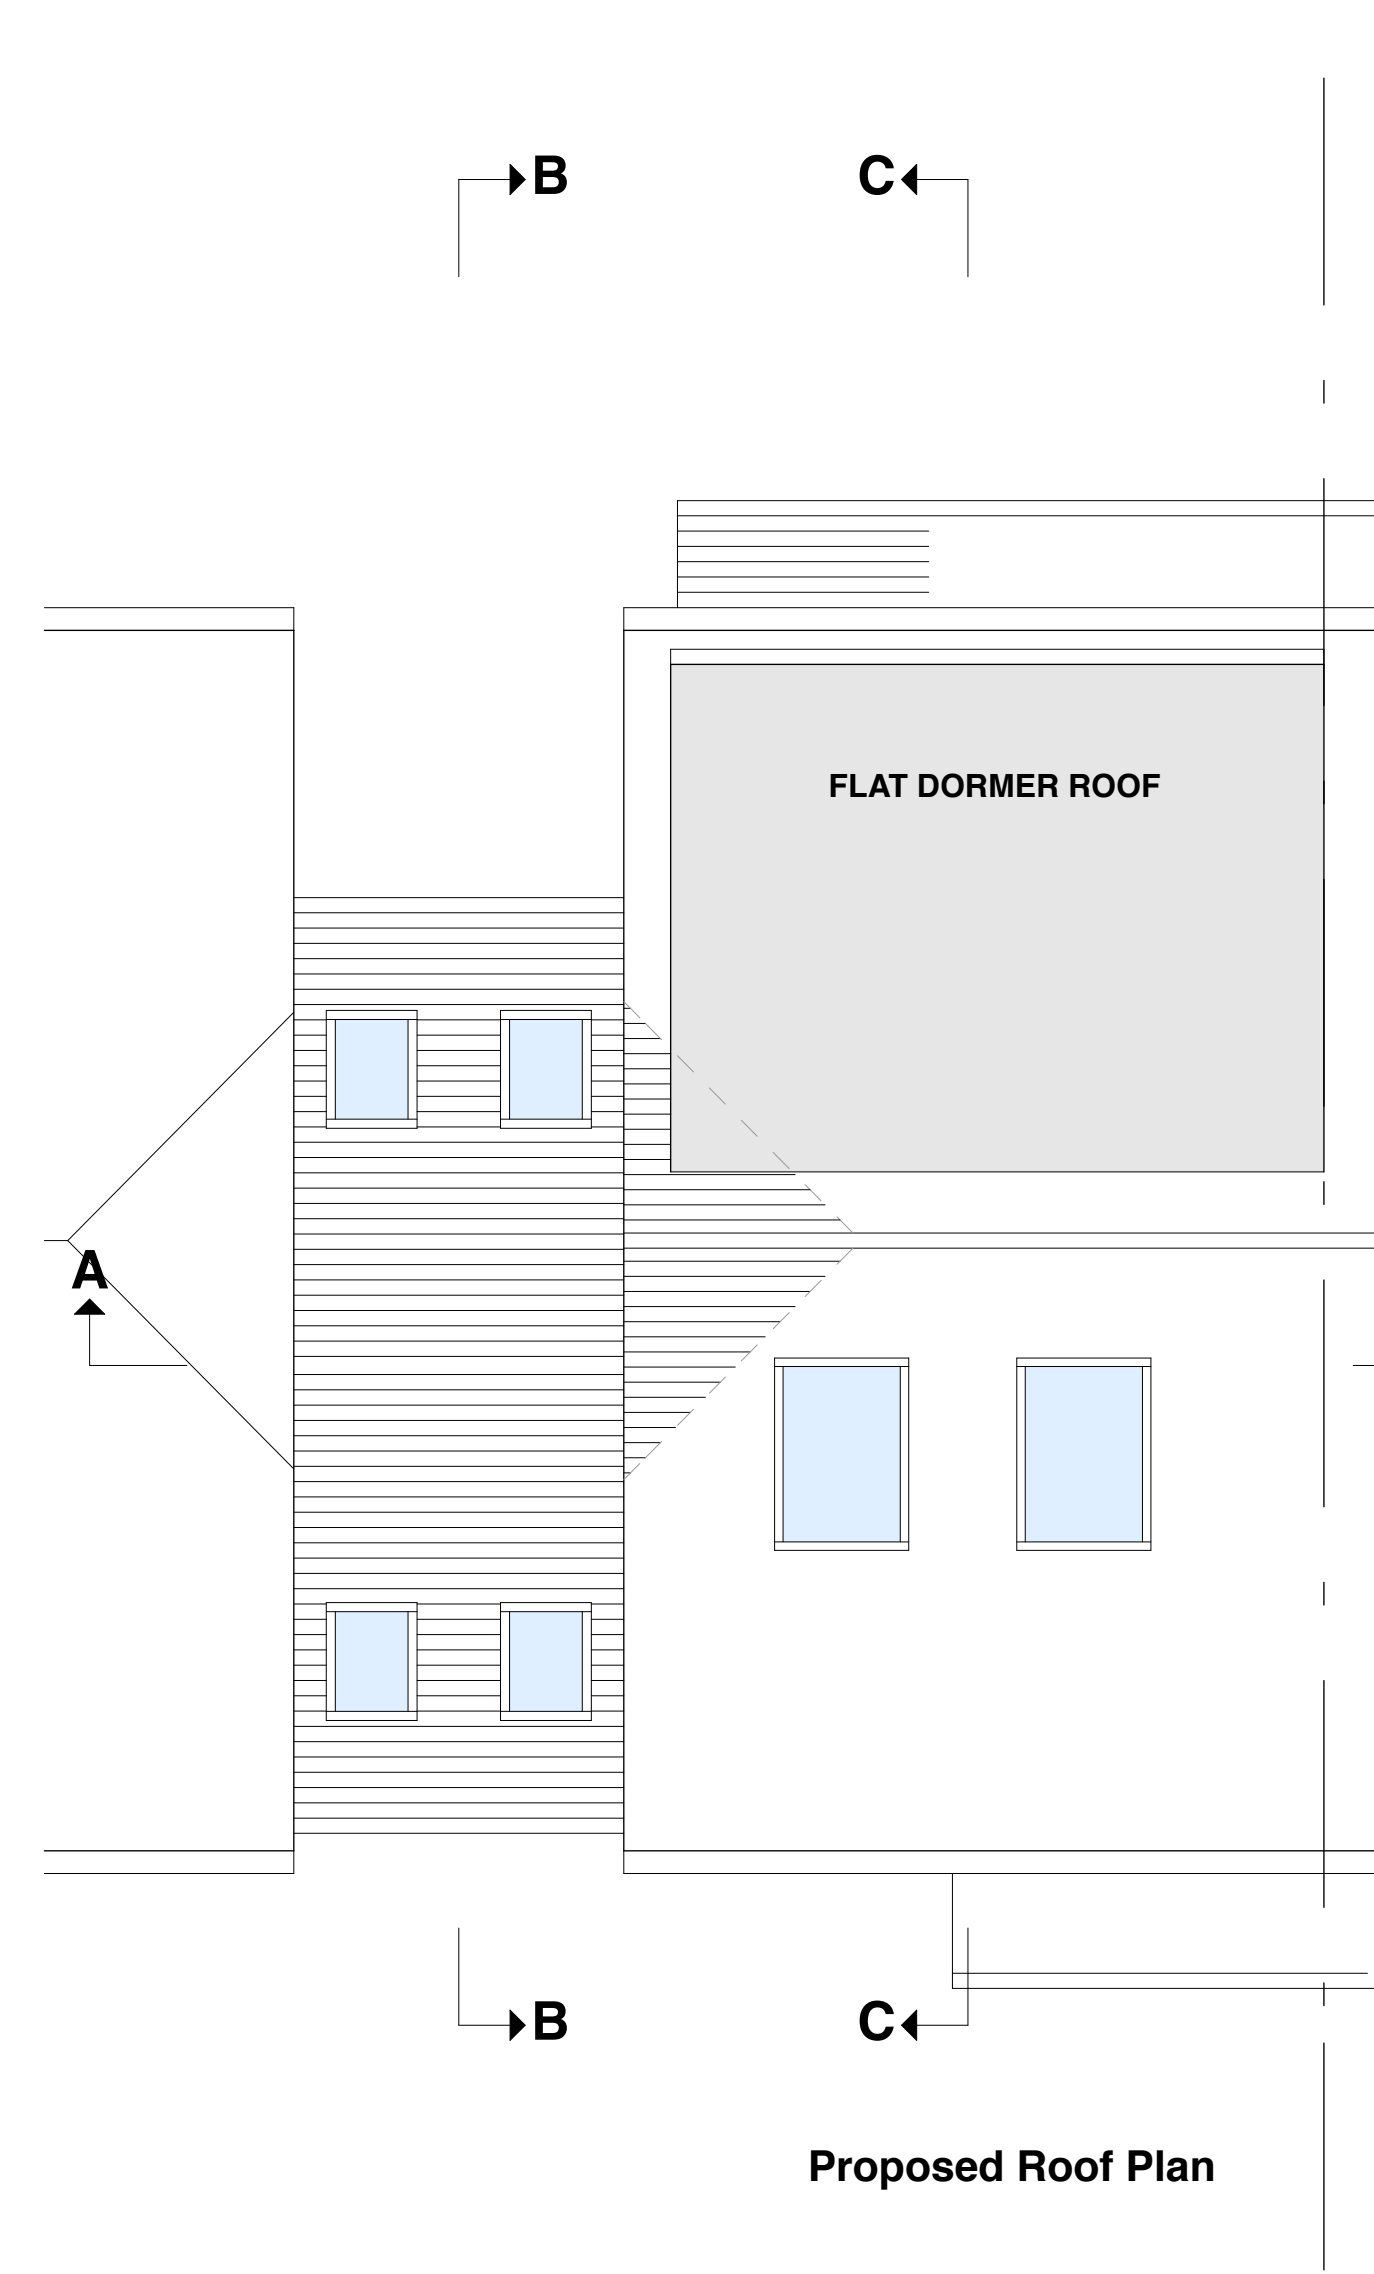
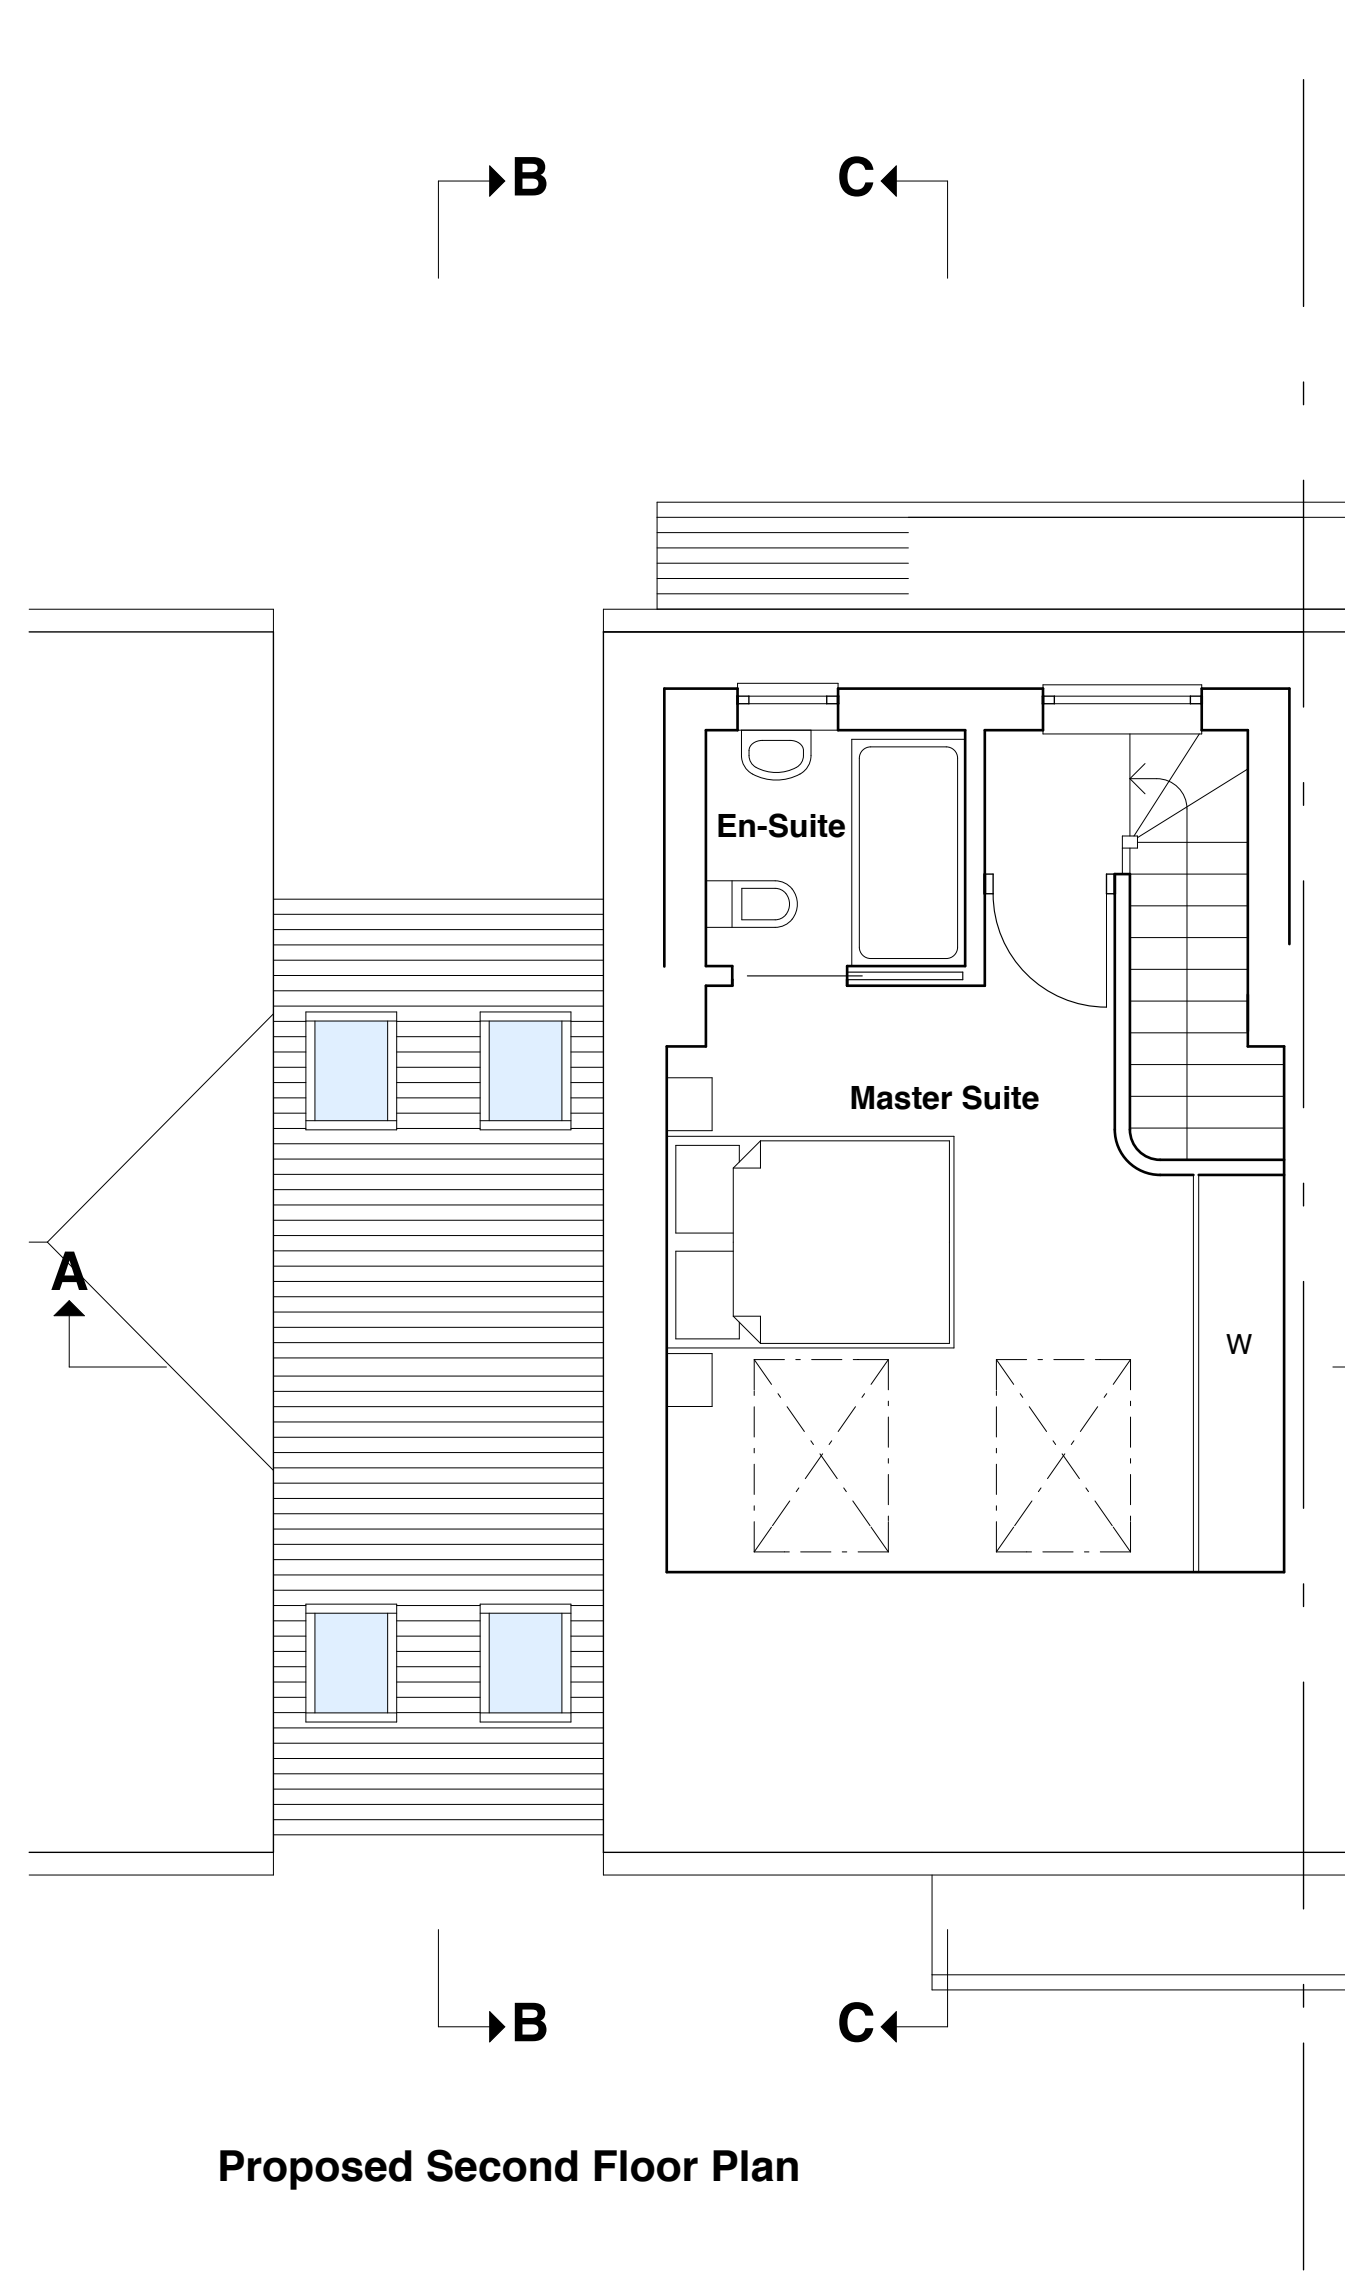
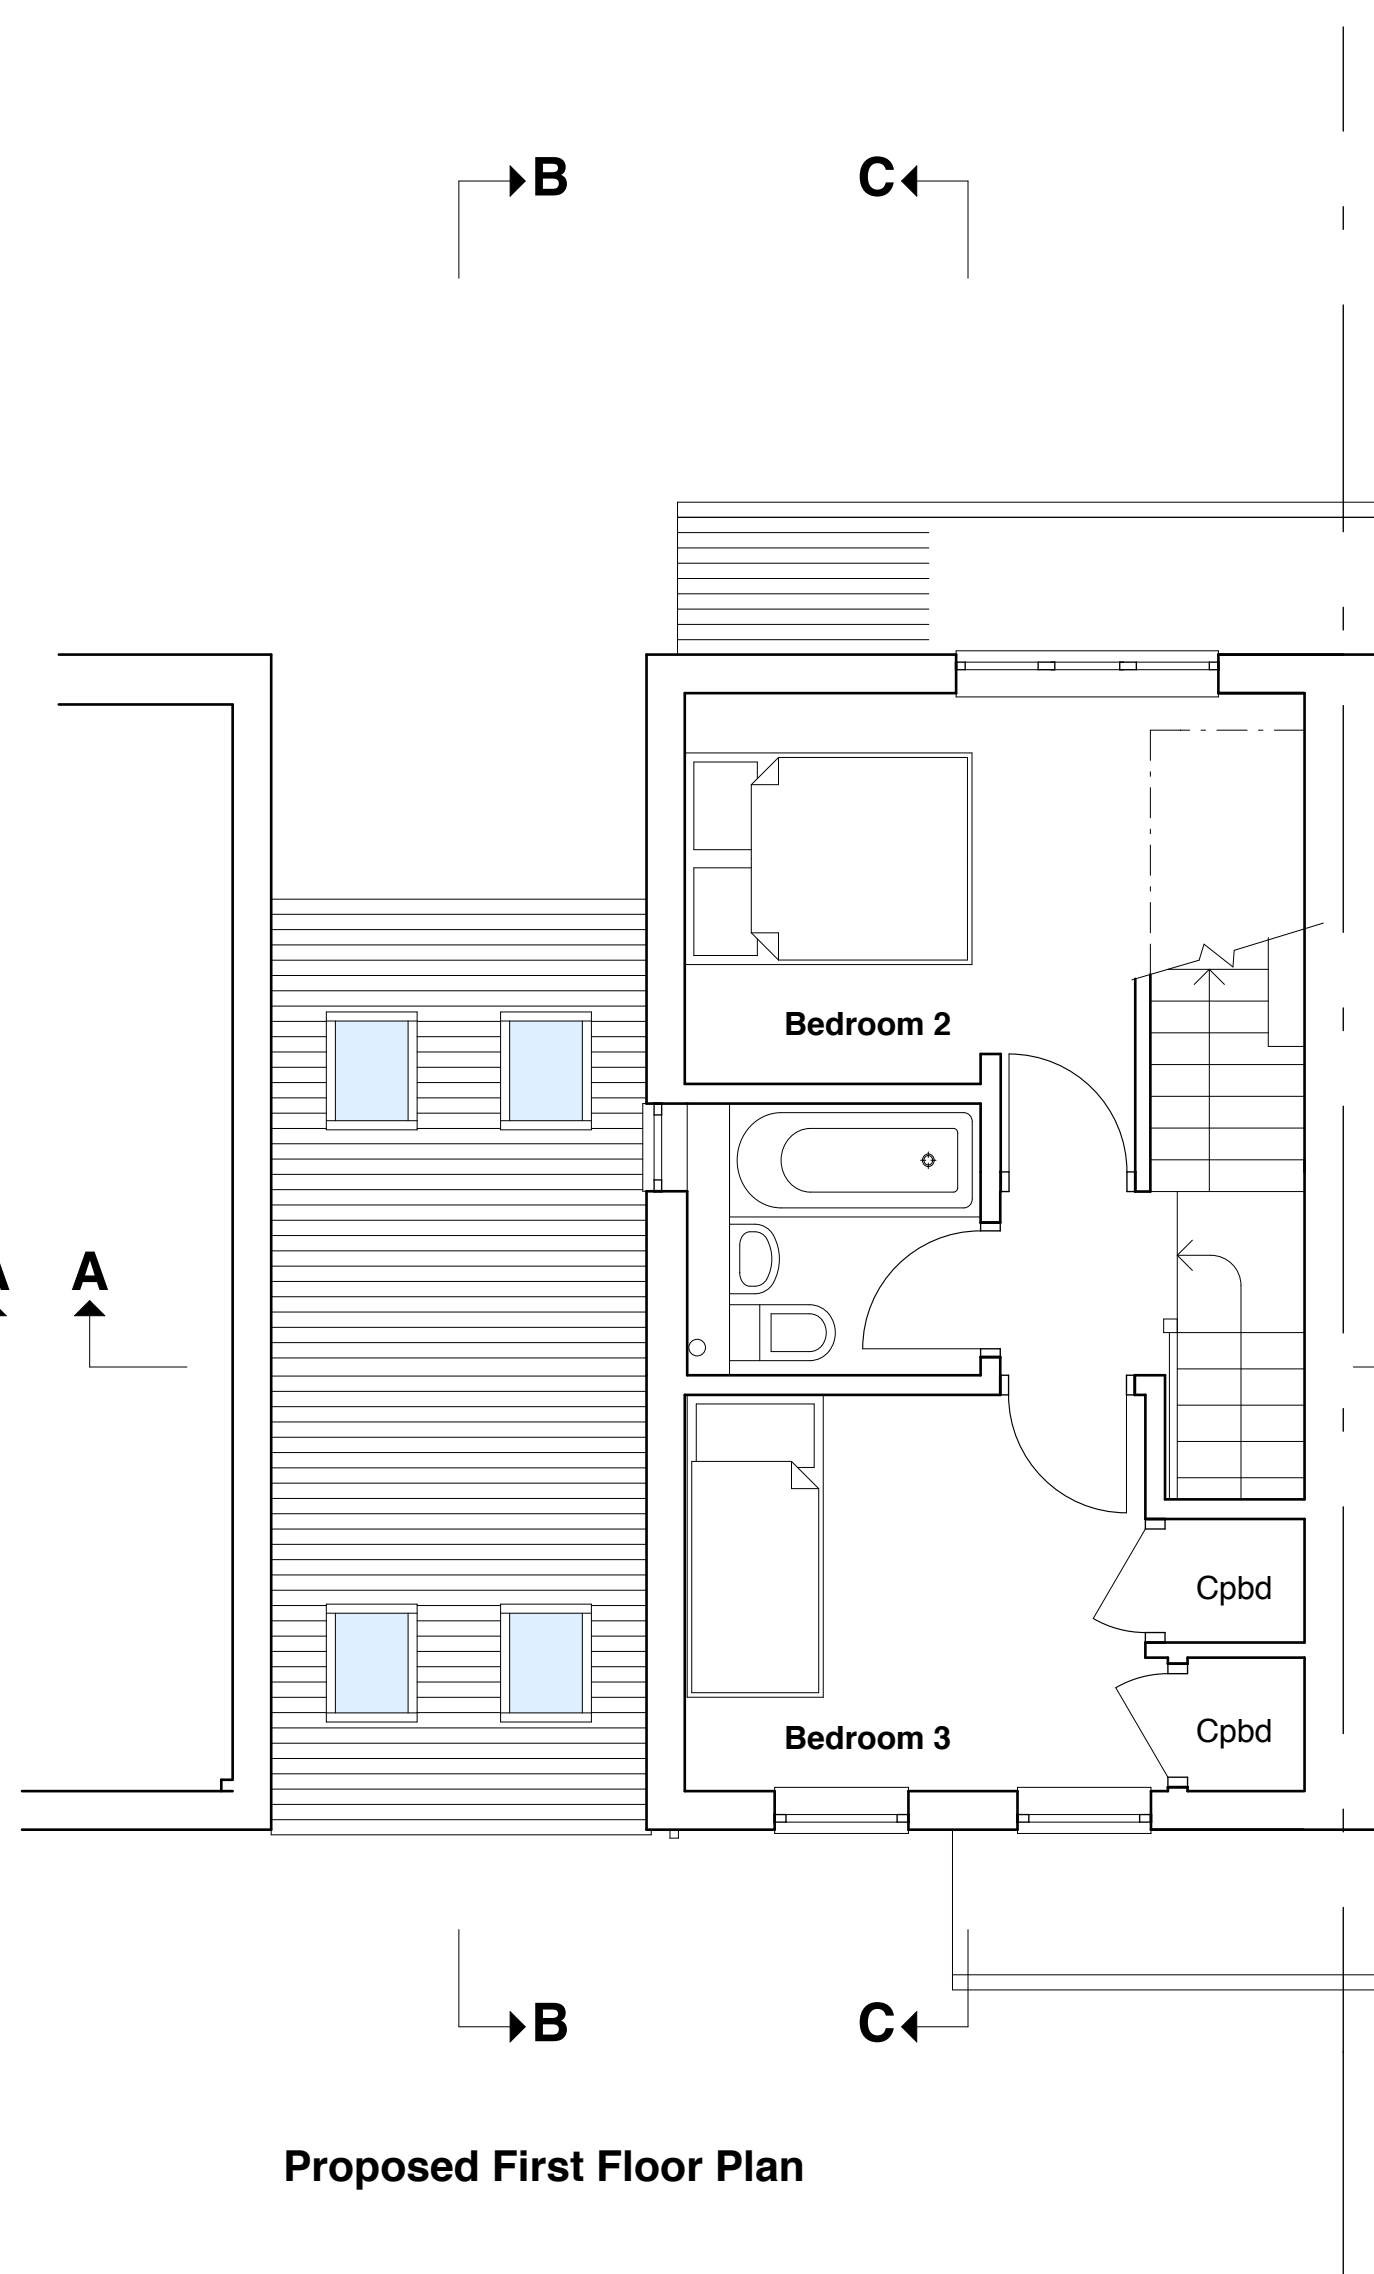
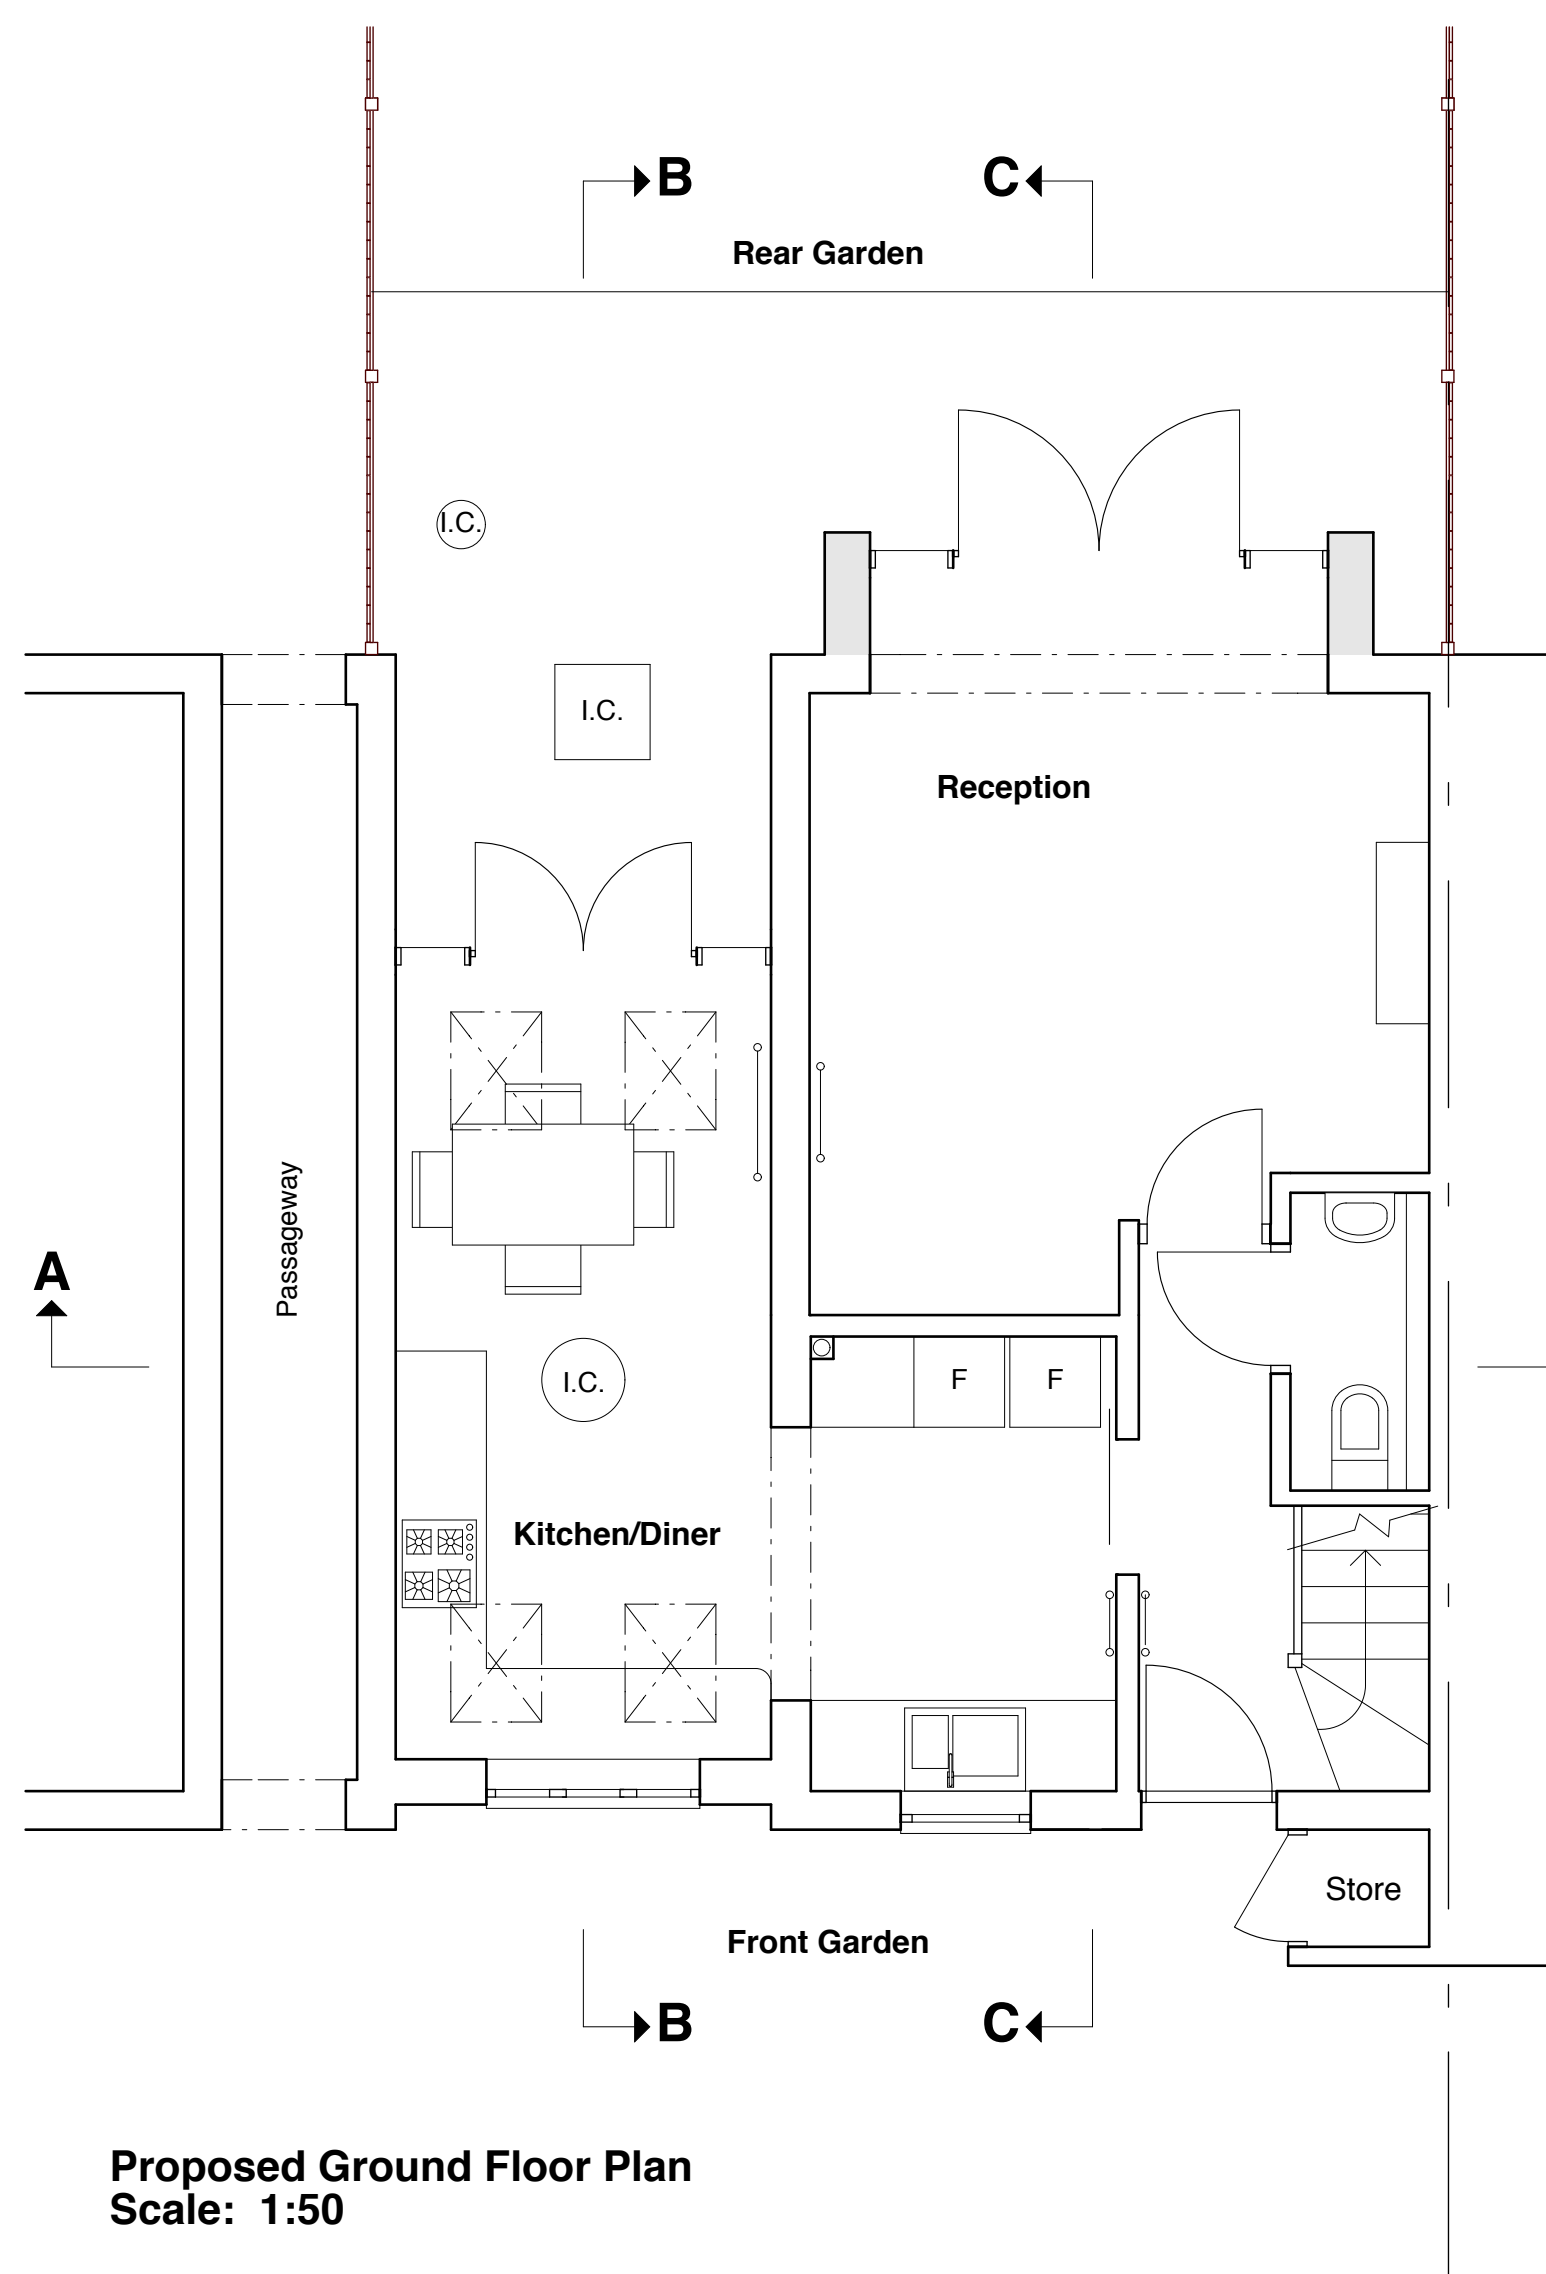


Rev:

HADAI
Have Architectural Design And Interiors

www.hadai.co.uk 07903 500 621 rachel@hadai.co.uk

Scheme: **2 Weavers Croft, Angmering**

Title: **Proposed Plans & Elevations**

Scale: **1:50&1:100 @A1** Drawn by: RN Drawing Number: **PL2103-03**

Date: 19.08.21

FOR PLANNING