

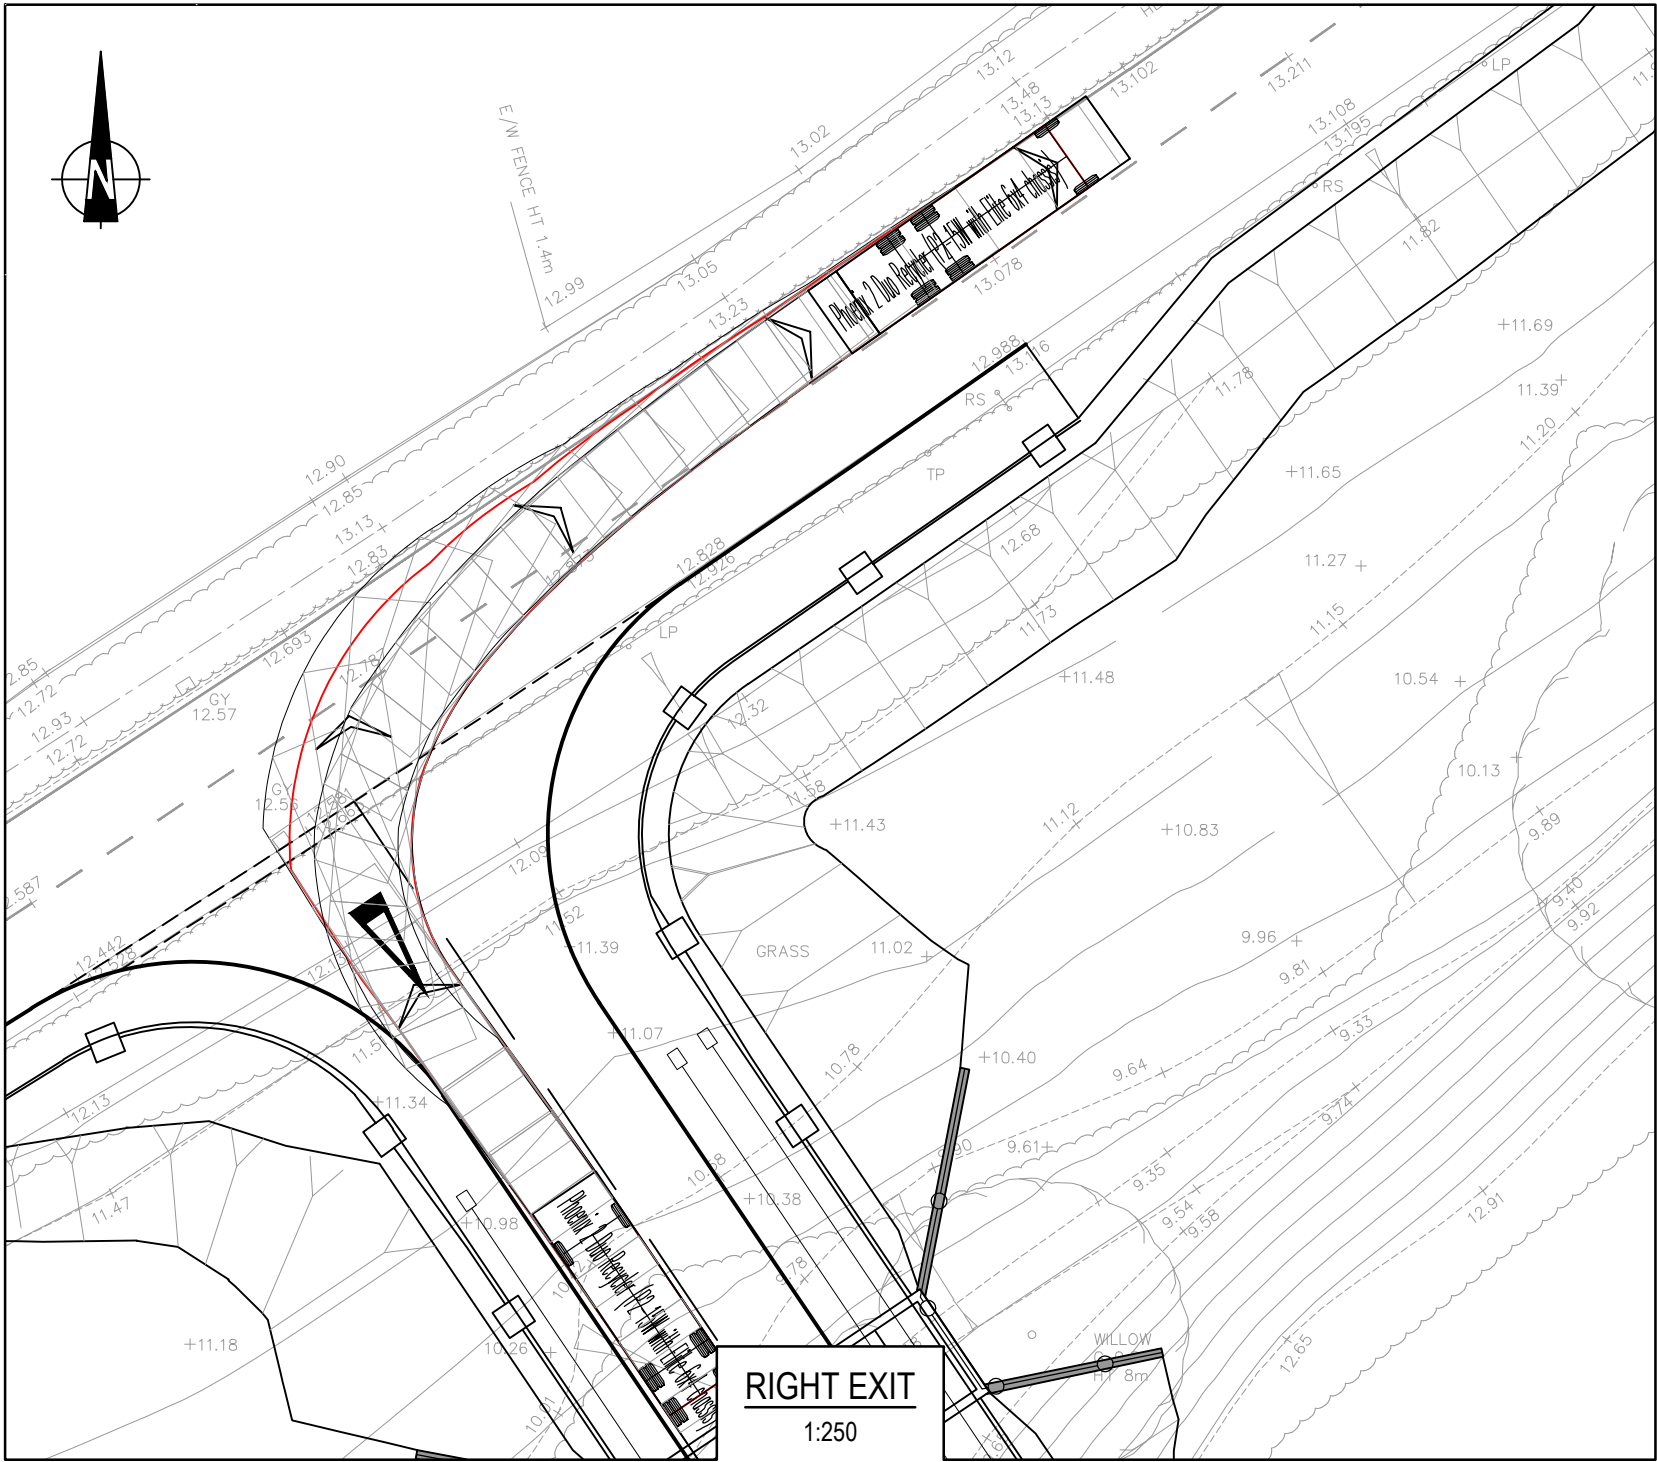
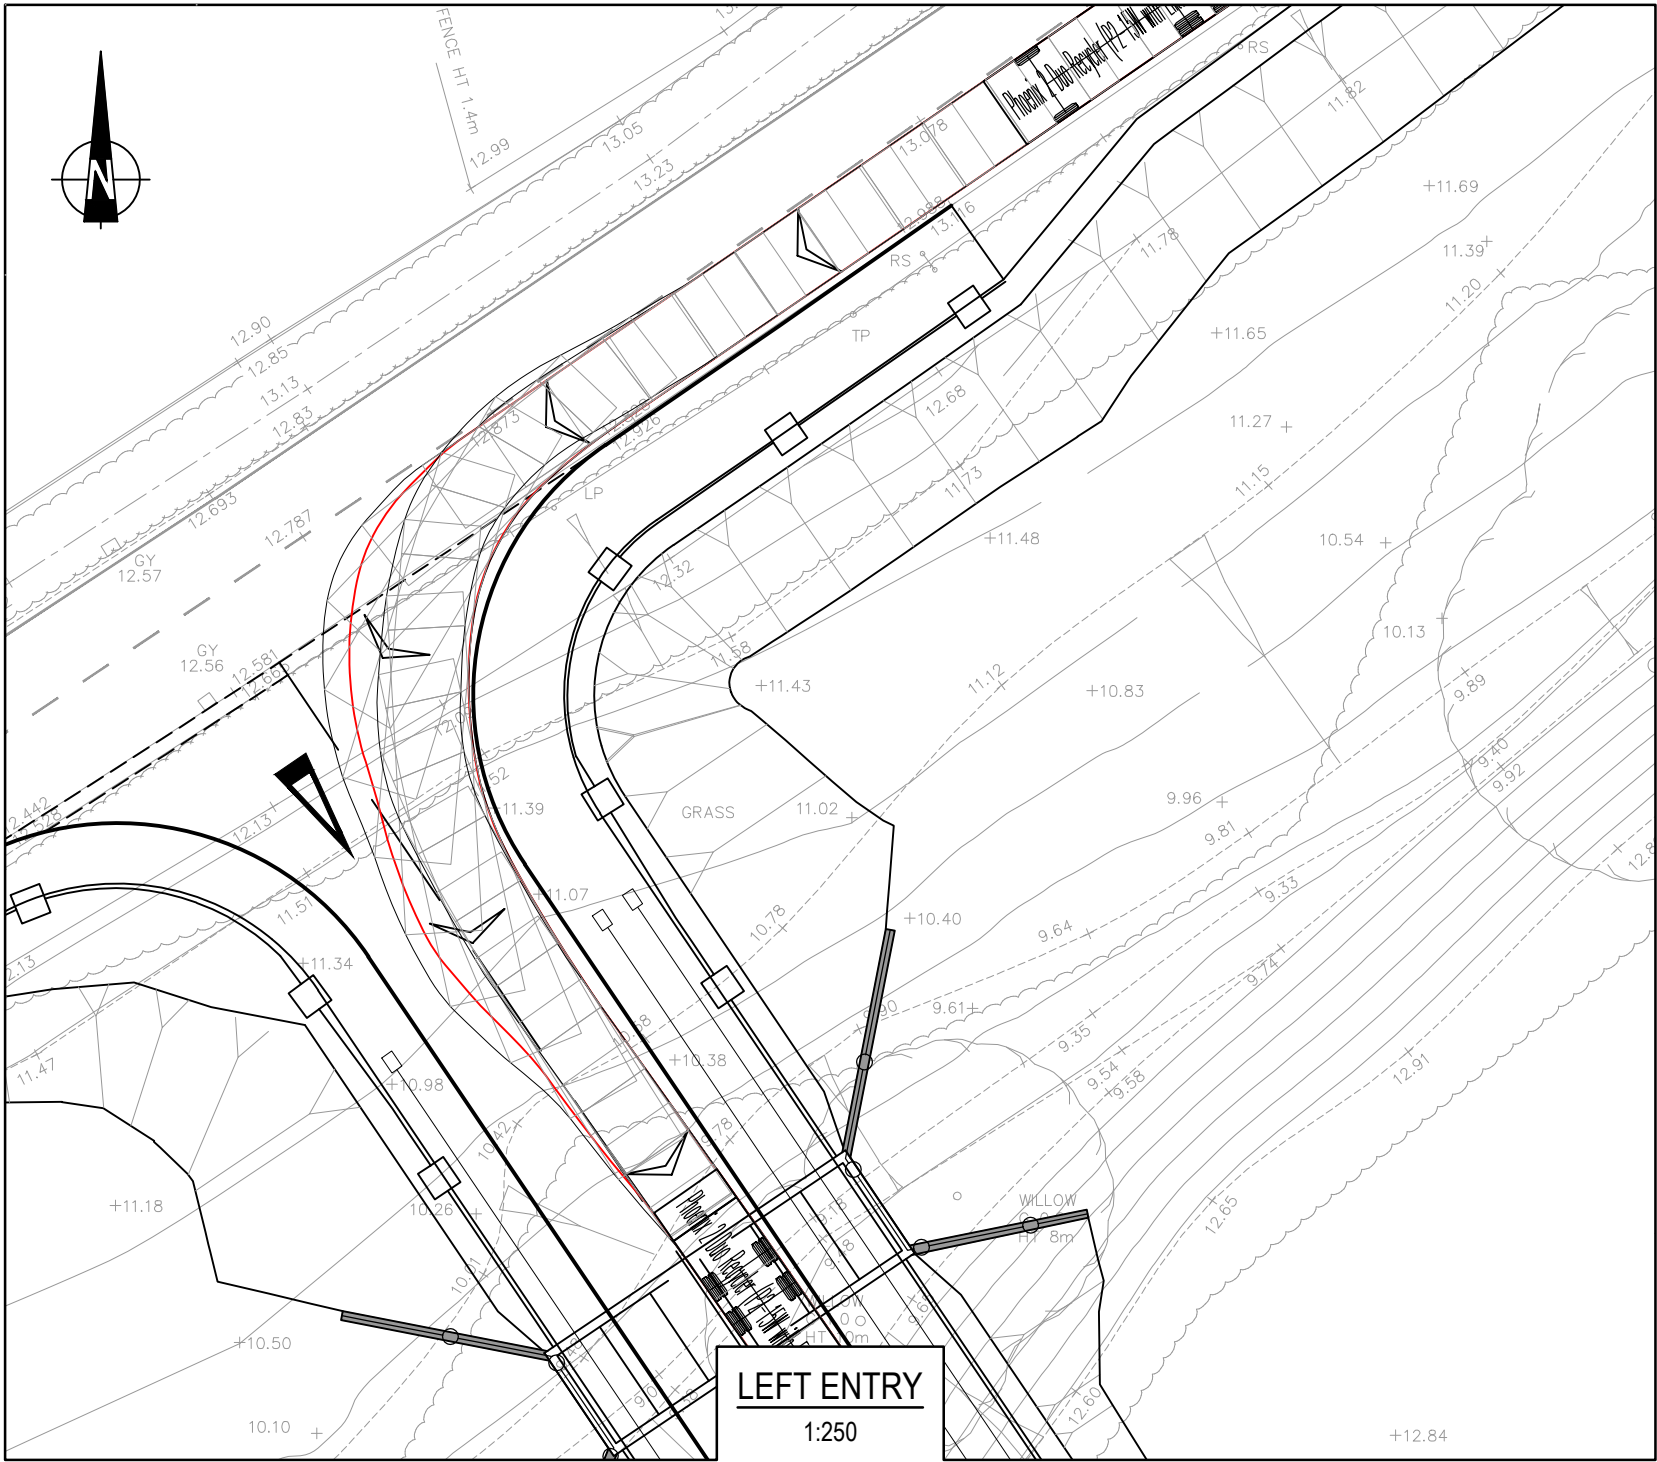
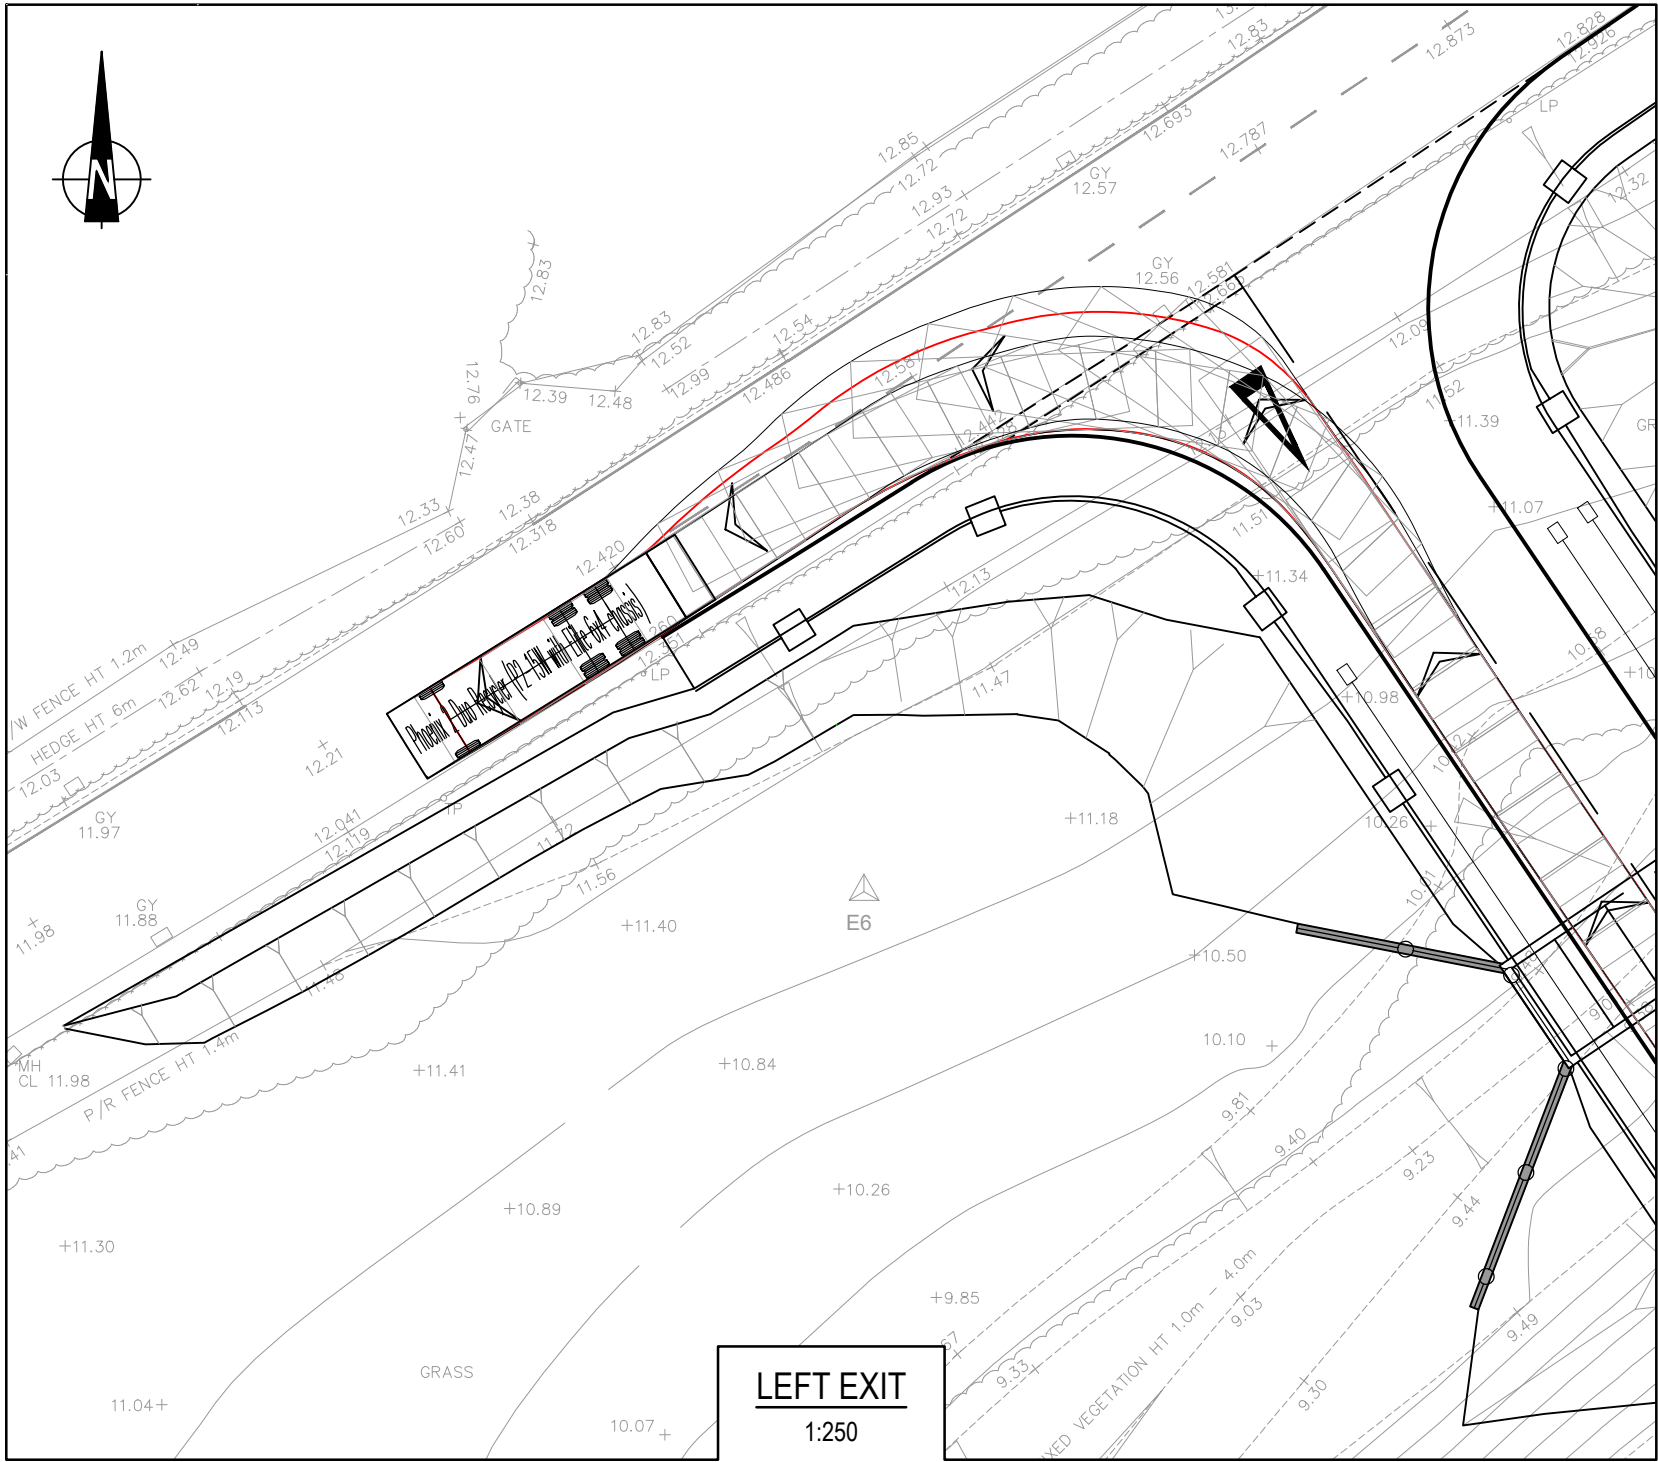
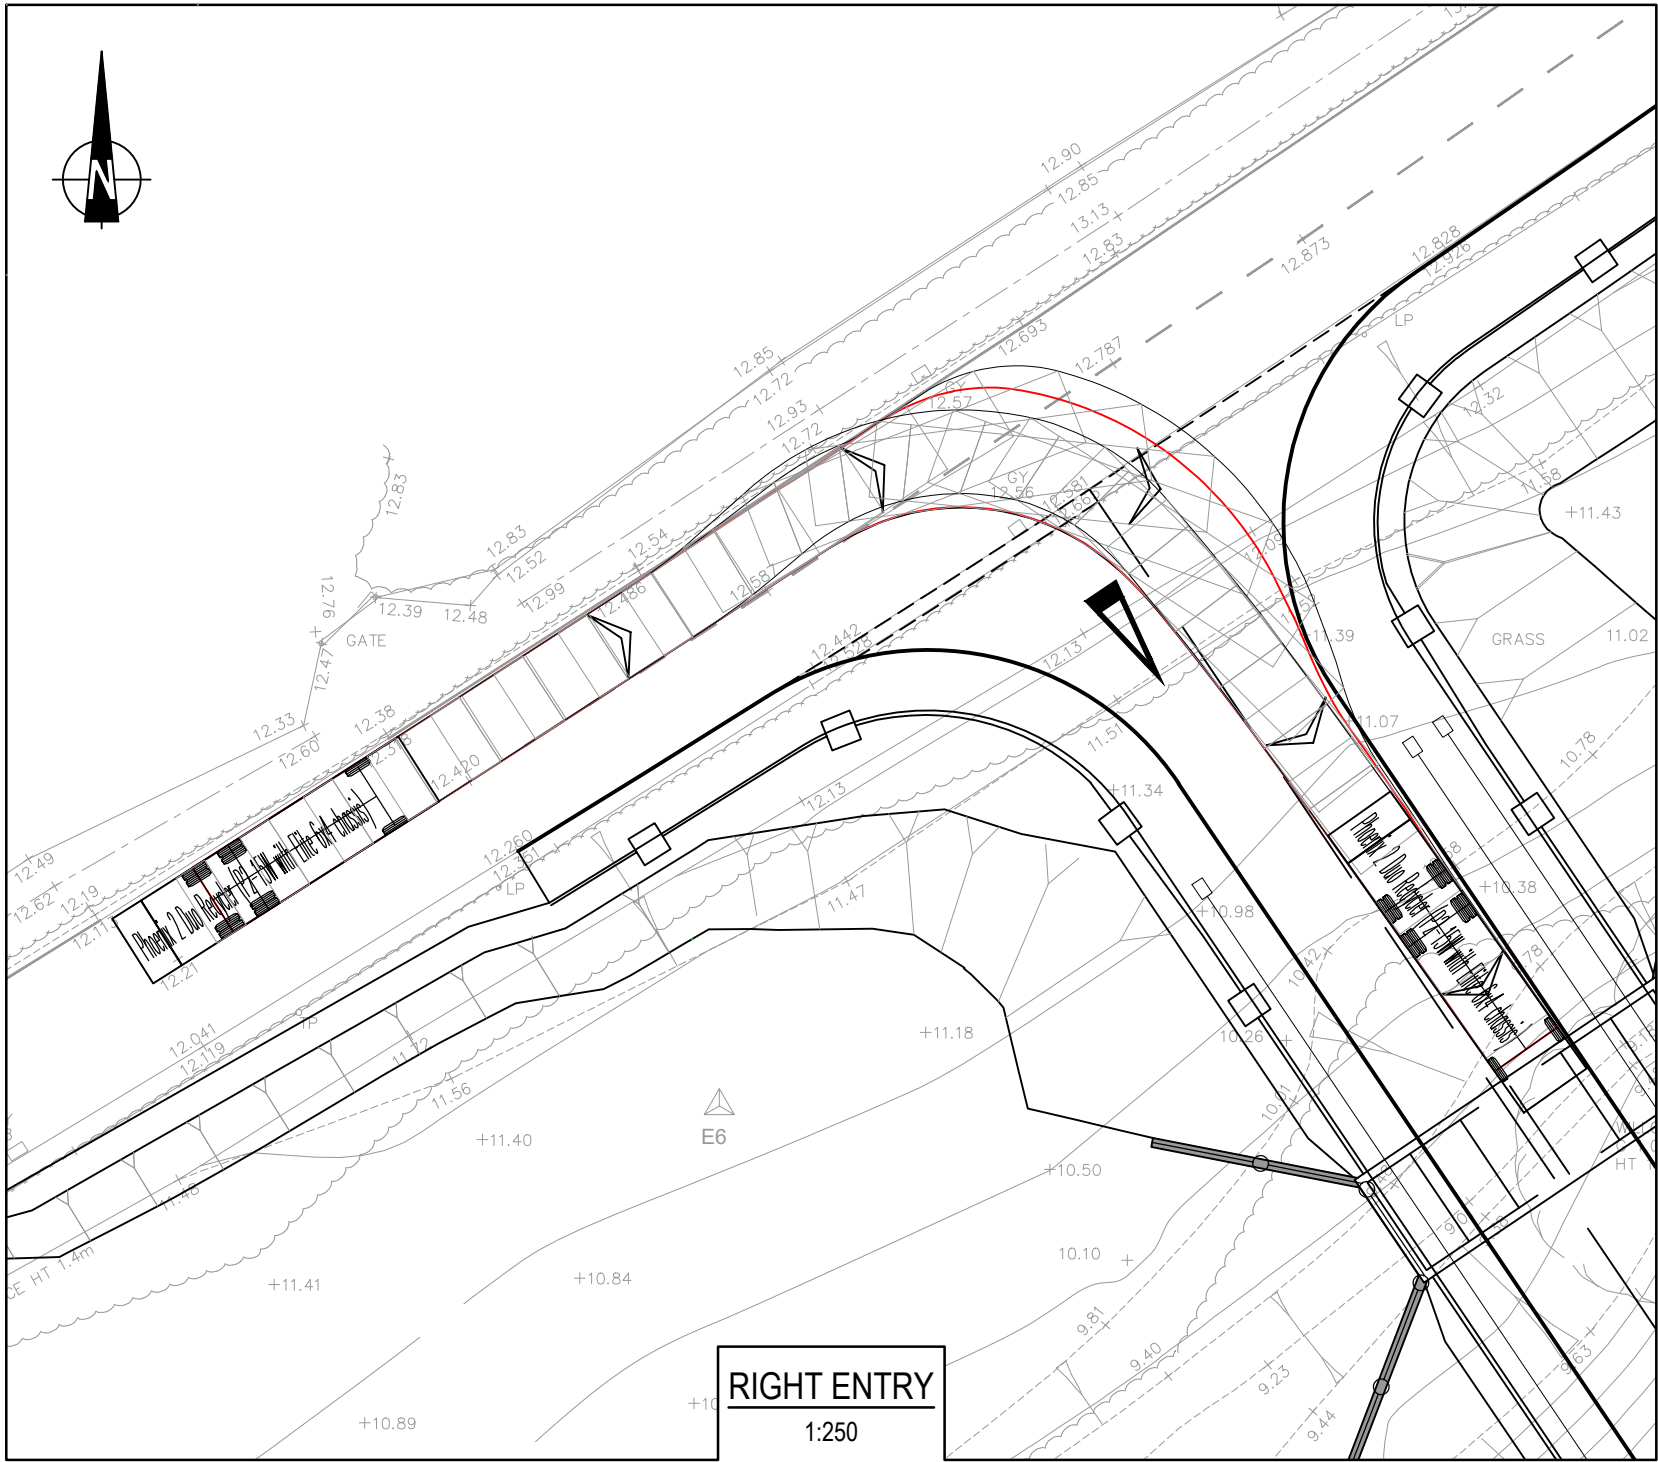


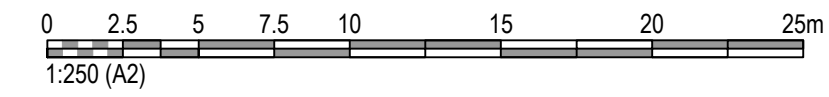

- NOTES:
- DO NOT SCALE THIS DRAWING. IF IN DOUBT PLEASE REQUEST FURTHER INFORMATION.
 - ALL DIMENSIONS ARE IN METRES UNLESS STATED OTHERWISE.
 - THIS DRAWING IS TO BE READ IN CONJUNCTION WITH ALL OTHER RELEVANT CONTRACT DRAWINGS, CONSTRUCTION DETAILS AND SPECIFICATIONS.
 - TRACKING ANALYSIS WAS CARRIED OUT AT A SPEED OF 5mph.

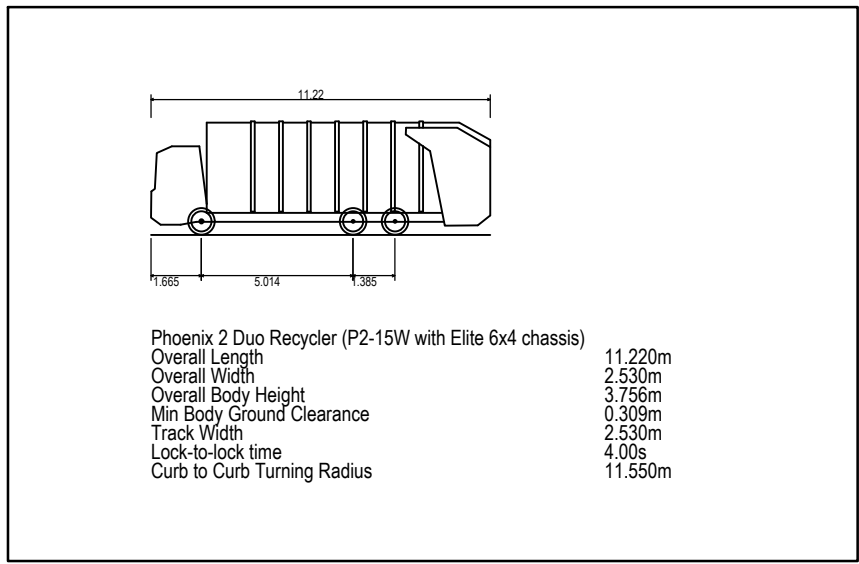

Mark	Revision	Date	Drawn	Chkd	Appd

SCALING NOTE: Do not scale this drawing - any errors or omissions shall be reported to Stantec without delay.

UTILITIES NOTE: The position of any existing public or private sewers, utility services, plant or apparatus shown on this drawing is believed to be correct, but no warranty to this is expressed or implied. Other such plant or apparatus may also be present but not shown. The Contractor is therefore advised to undertake their own investigation where the presence of any existing sewers, services, plant or apparatus may affect their operations.

Drawing Issue Status

PLANNING

WATER LANE, ANGMERING
PROPOSED ACCESS
VEHICLE SWEEP PATH ANALYSIS
DUO RECYCLER

Client


DAVID WILSON HOMES
WHERE QUALITY LIVES

stantec.com/uk

Copyright reserved
The copyrights to all designs and drawings are the property of Stantec.
Reproduction or use for any purpose other than that
authorised by Stantec is forbidden.

READING
Tel: 01189 500 761

Date of 1st Issue	Designed	Drawn
30.10.2020	-	CD
A2 Scale	Checked	Approved
1:250	DS	-
Drawing Number	Revision	
46353/2002/021	-	