


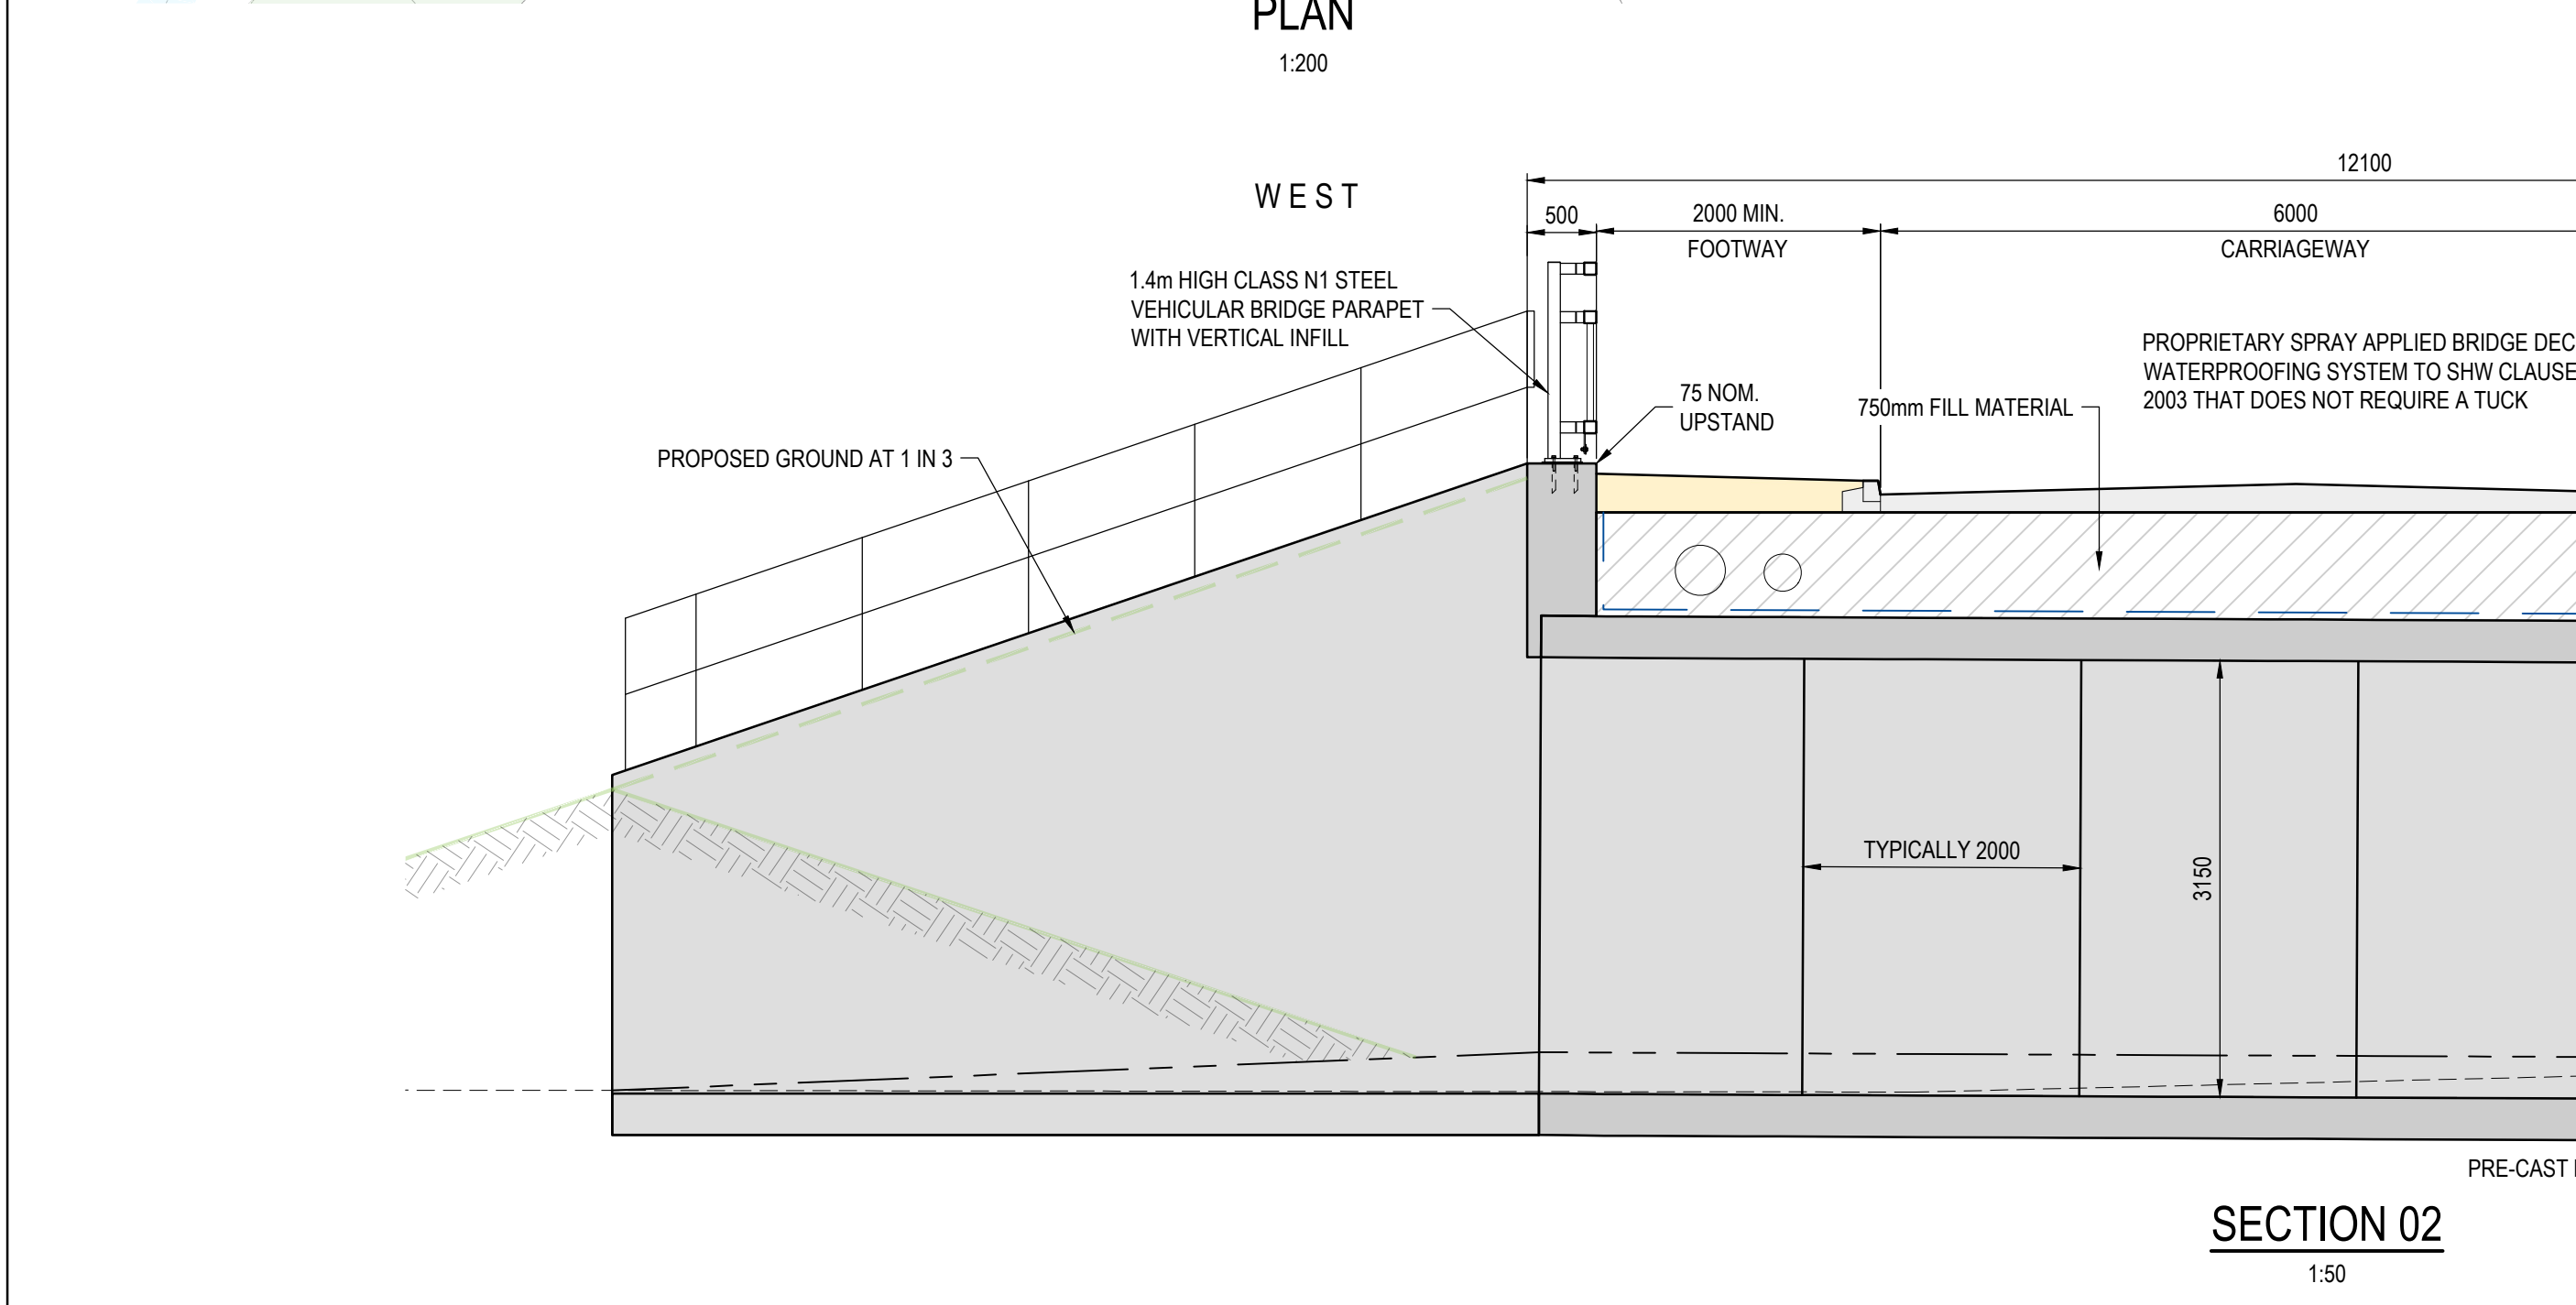

File Location: j:\46353 - angmering water lane\200 - design (all drawings)\201 - all pba drawings\1500 - bridges\03-drawings\03-cad\46353-stn-sbr-1772-dr-cb-0006.dwg