


NOTES:

1. DO NOT SCALE THIS DRAWING. IF IN DOUBT PLEASE REQUEST FURTHER INFORMATION.
2. ALL DIMENSIONS ARE IN METRES UNLESS STATED OTHERWISE.
3. THIS DRAWING IS TO BE READ IN CONJUNCTION WITH ALL OTHER RELEVANT CONTRACT DRAWINGS, CONSTRUCTION DETAILS AND SPECIFICATIONS.
4. PROPOSED N2 W2 VEHICLE RESTRAINT BARRIER TO BE INSTALLED ON THE APPROACHES TO THE NEW BRIDGE.
5. FOR BRIDGE DESIGN DETAILS REFER TO DRAWING SET 46353-STN-SBR-AB-DR-CB.
6. OVERHEAD BT CABLE REQUIRES DIVERSION WORKS THROUGH THE NEW JUNCTION. OTHER UTILITIES WORKS TO BE IDENTIFIED THROUGH FURTHER GPR SURVEY WORKS.
7. EXISTING HIGHWAY DRAINAGE TO BE CAPTURED INTO THE PROPOSED DRAINAGE NETWORK ON RECEIPT OF GPR SURVEY.
8. STREET LIGHTING TO BE RECONFIGURED TO THE NEW HIGHWAY GEOMETRY. PROPOSED DESIGN TO BE UNDERTAKEN BY WEST SUSSEX IN HOUSE DESIGN TEAM.
9. VEGETATION CLEARANCE TO THE EXISTING HEDGEROW AND TREES REQUIRED TO FACILITATE THE REQUIRED JUNCTION VISIBILITY

KEY:

- PLANNING APPLICATION BOUNDARY
- PROPOSED SIGN AND POST
- VISIBILITY SPY - JUNCTION VISIBILITY (2.4m BACK FROM JUNCTION @ 90m)
- PROPOSED FOOTWAY - FULL DEPTH CONSTRUCTION
- PROPOSED CARRIAGEWAY - FULL DEPTH CONSTRUCTION
- PROPOSED VERGE - 500mm WIDE
- PROPOSED EMBANKMENT PROFILE TO BE 1 IN 3
- PROPOSED VEHICLE RESTRAINT SYSTEM LOCATION

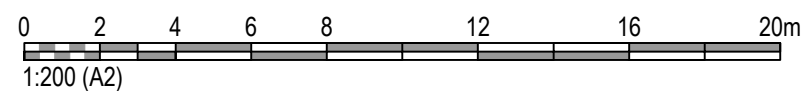

A	CROSSING LAYOUT ADDED	01.12.20	CD	DS	
Mark	Revision	Date	Drawn	Chkd	Appd

SCALING NOTE: Do not scale this drawing - any errors or omissions shall be reported to Stantec without delay.
UTILITIES NOTE: The position of any existing public or private sewers, utility services, plant or apparatus shown on this drawing is believed to be correct, but no warranty to this is expressed or implied. Other such plant or apparatus may also be present but not shown. The Contractor is therefore advised to undertake their own investigation where the presence of any existing sewers, services, plant or apparatus may affect their operations.

Drawing Issue Status
PLANNING

**WATER LANE, ANGMERING
PROPOSED ACCESS
GENERAL ARRANGMENT**



Date of 1st Issue 30.10.2020	Designed -	Drawn CD
A2 Scale 1:500	Checked DS	Approved -
Drawing Number 46353/2002/020	Revision A	

stantec.com/uk
Copyright reserved
The copyrights to all designs and drawings are the property of Stantec. Reproduction or use for any purpose other than that authorised by Stantec is forbidden.
READING
Tel: 01189 500 761