
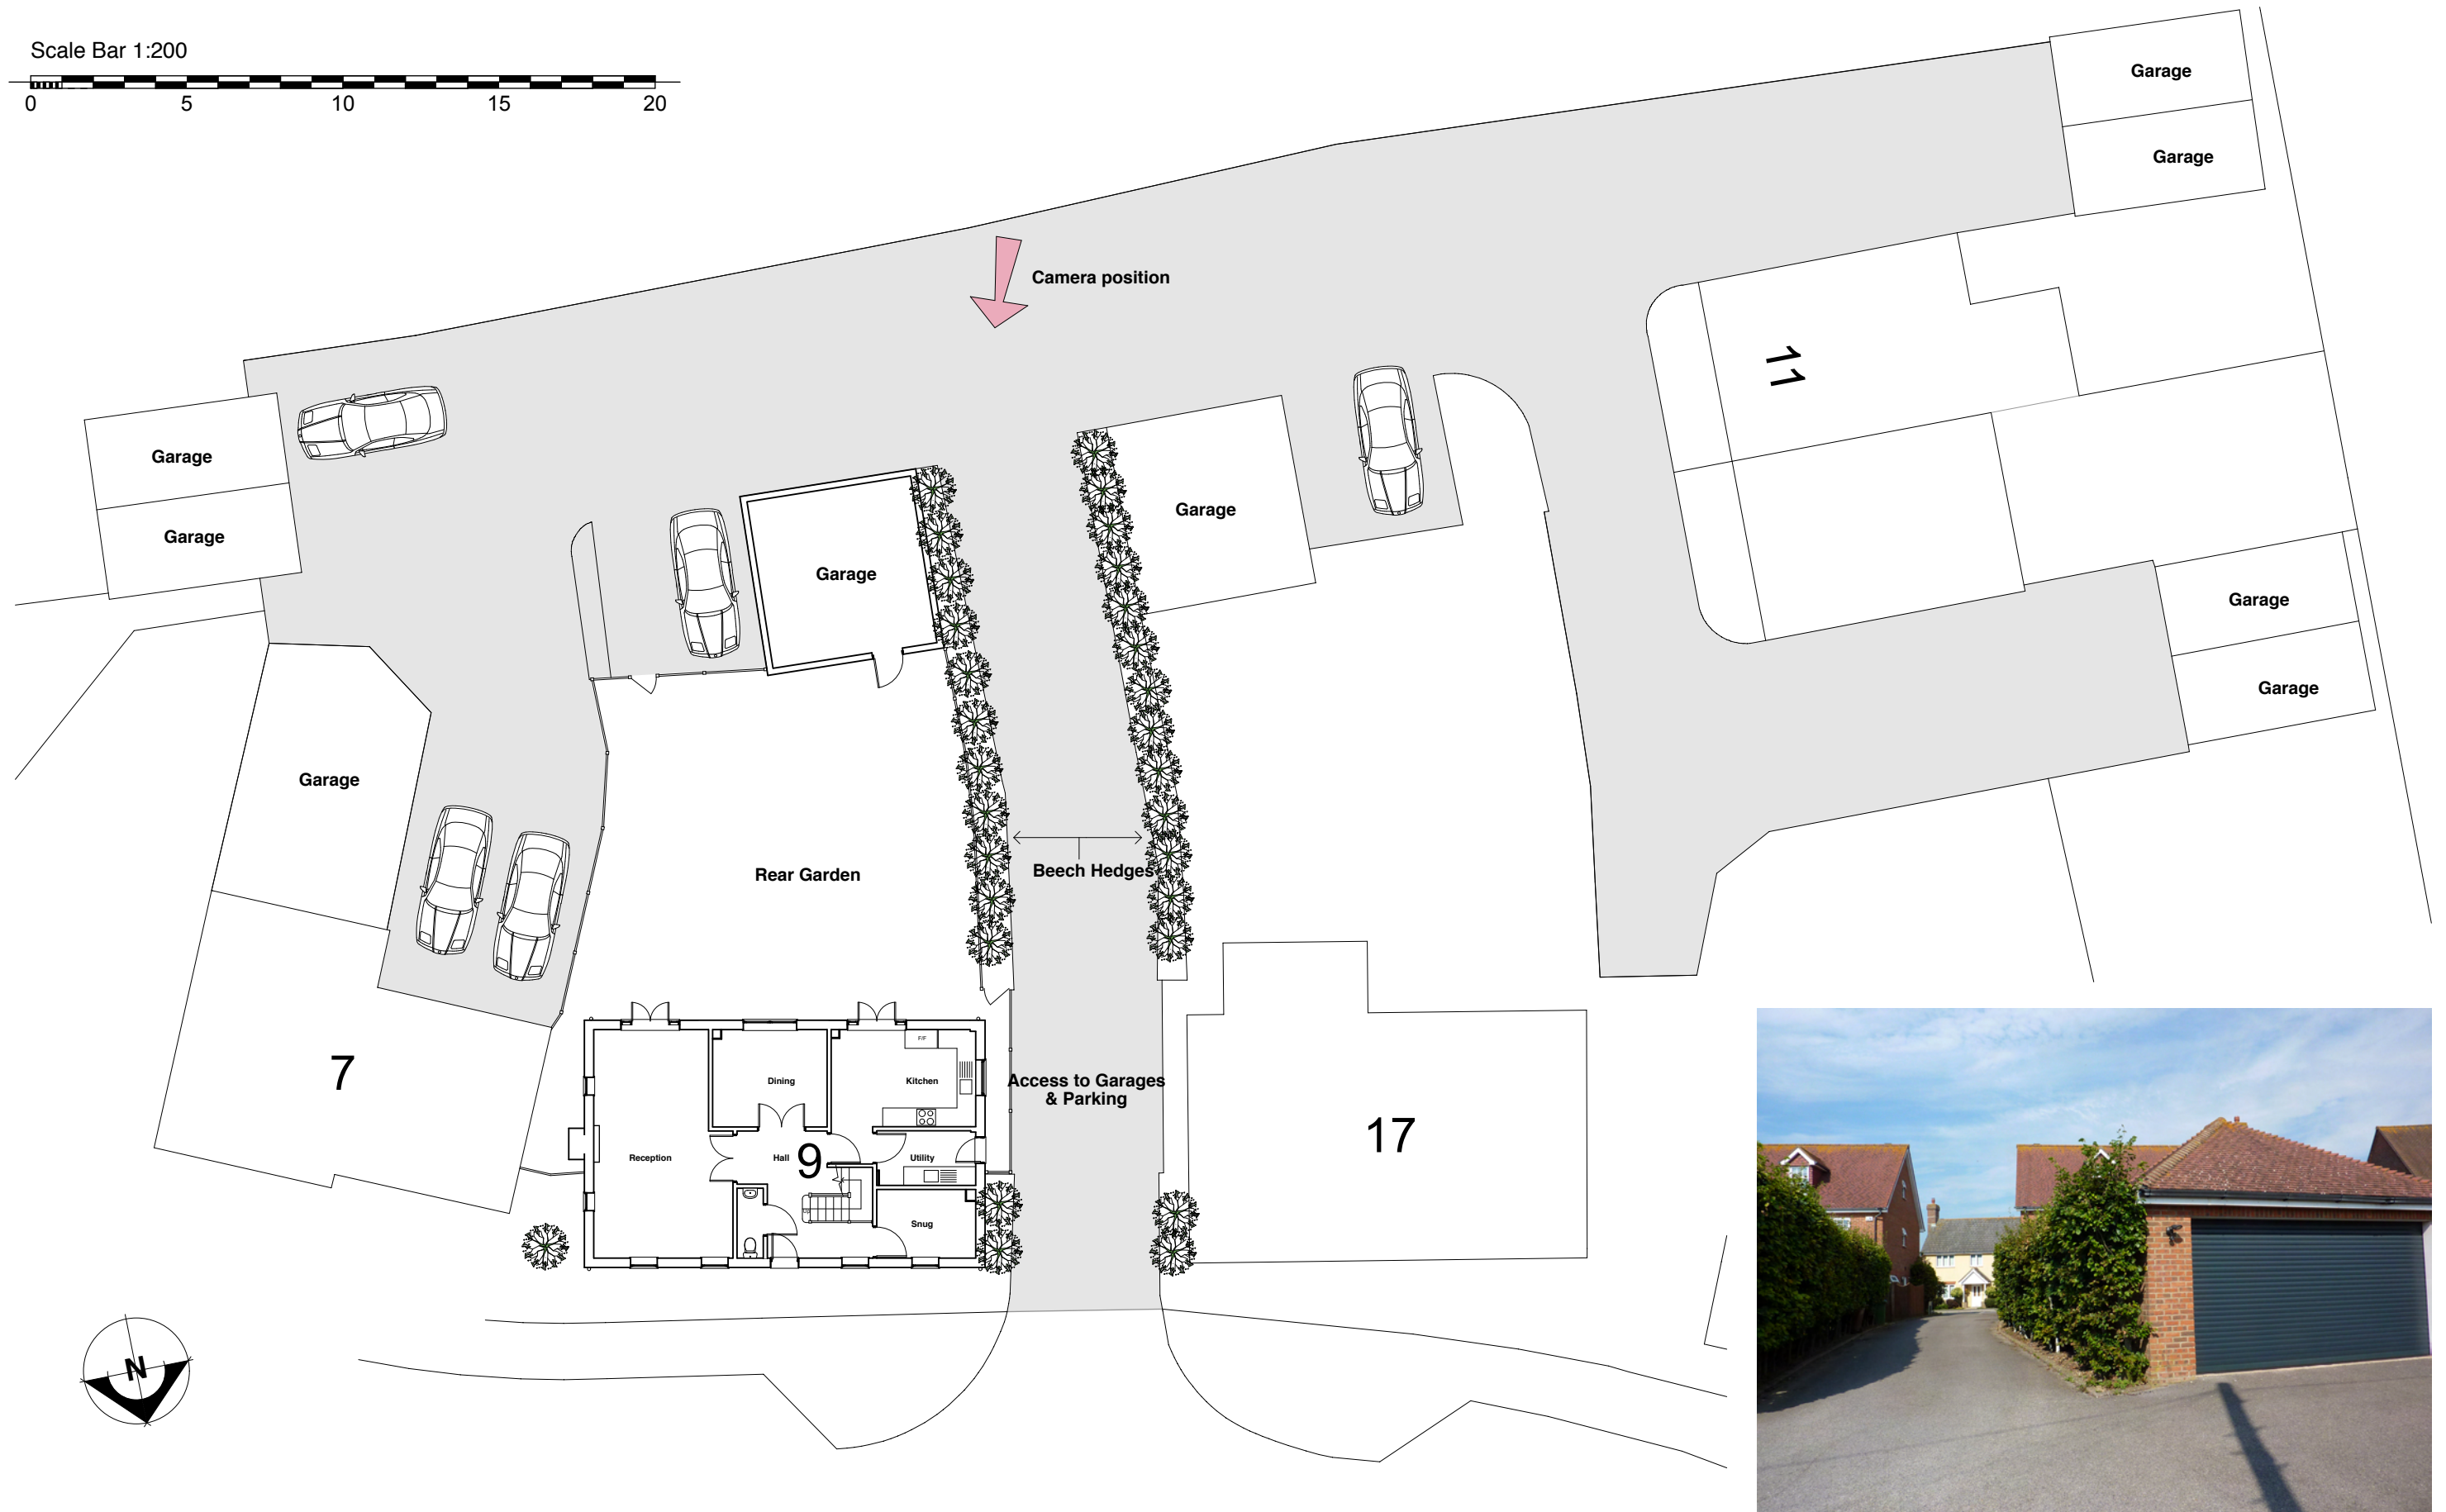


Scale Bar 1:200

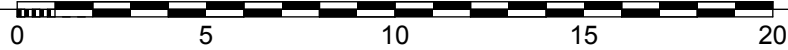

**FOR
PLANNING**

Scheme:
9 Bramley Way, Angmering
Title:
Planting Plan as existing

Scale: 1:200 @ A3

Client: Mr & Mrs P Billett

Drawn by: RN

Date: 18.01.17

Drawing Number: **PL1604-03**

HADAI
Hove Architectural Design And Interiors

www.hadai.co.uk

07903 500 621

rachel@hadai.co.uk