


Clematis Montana is to be planted on the access road side of the new fence. It will be encouraged to climb up and over the fence by way of climbing wires and a trellis section at the top of the fence. The new Timber fence would be to a height of 6ft plus a further 1ft of trellis. This would allow the Clematis to grow to a height comparable with the height the existing Beech hedge is trimmed back to in Spring, as well as ensuring privacy to my clients garden.

Clematis is a vigorous, deciduous climber, well suited to borders and fences. We believe this will provide an attractive natural screening, be less obtrusive in terms of protruding in to the access road and be well suited to the situation.

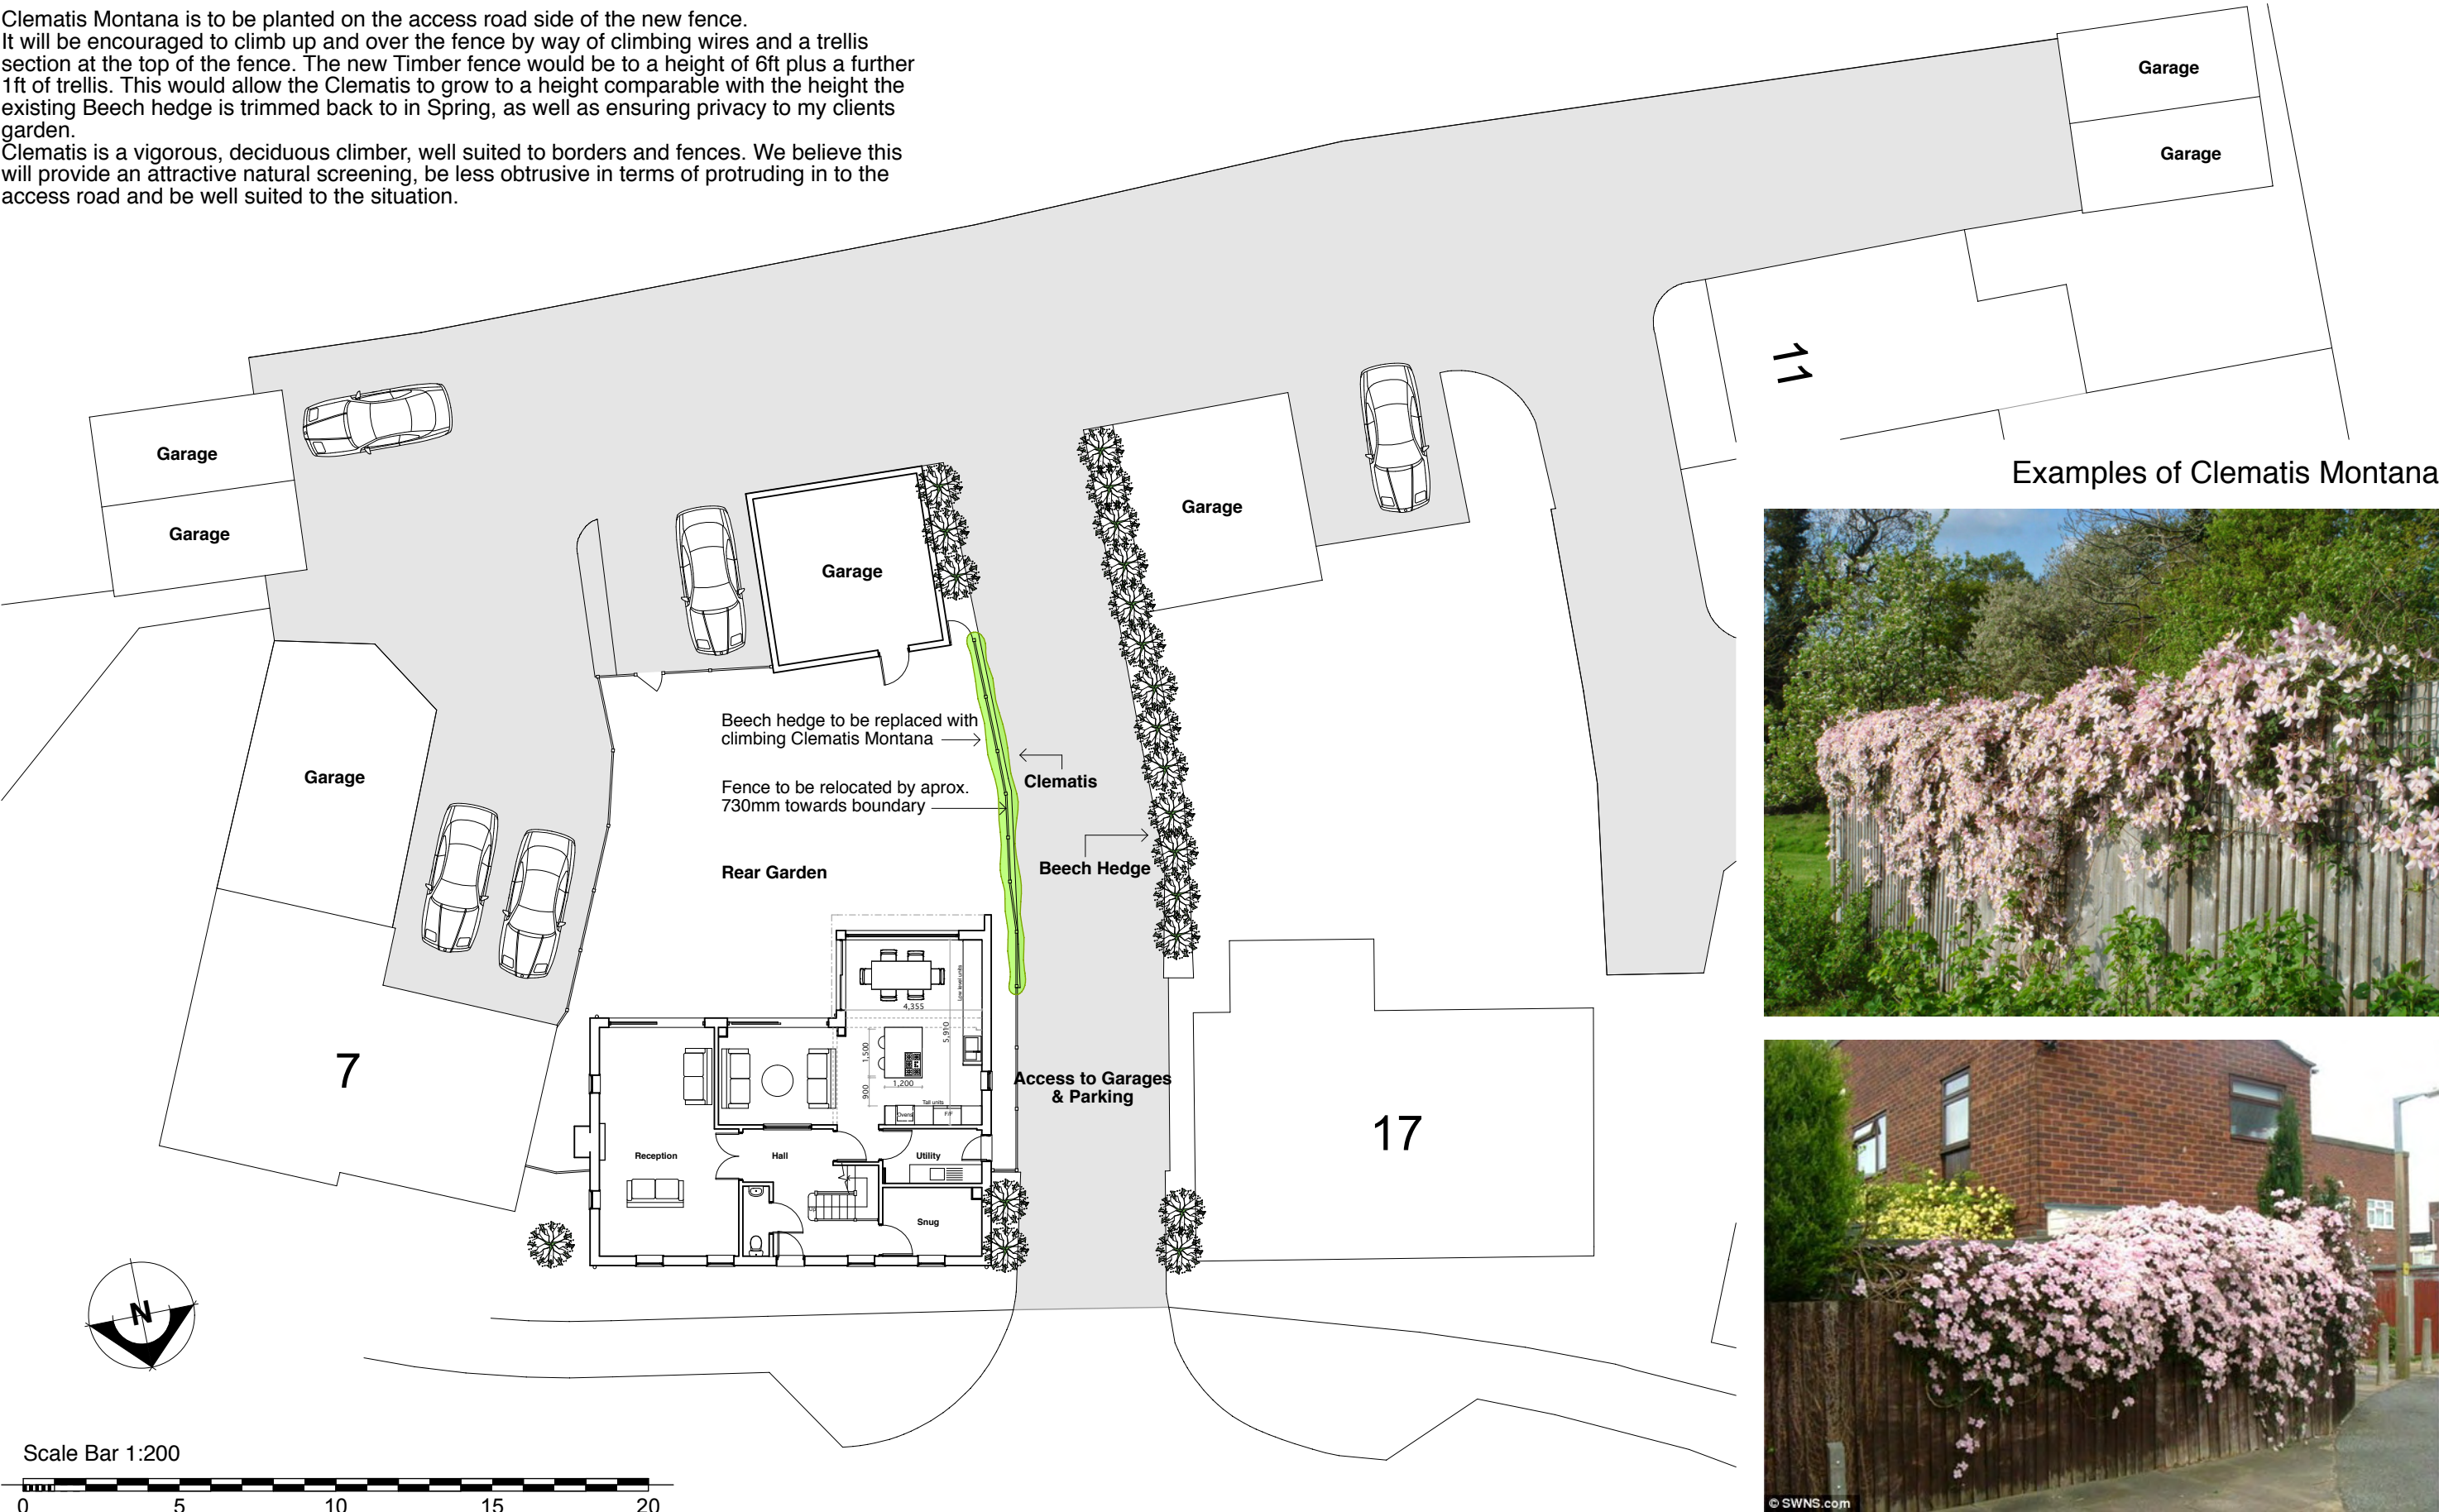

**FOR
PLANNING**

Scheme:
9 Bramley Way, Angmering
Title:
Planting Plan as proposed

Scale: 1:200 @ A3 Client: Mr & Mrs P Billett
Drawn by: RN
Date: 18.01.17 Drawing Number: **PL1604-04**

HADAI
Hove Architectural Design And Interiors
www.hadai.co.uk 07903 500 621 rachel@hadai.co.uk