

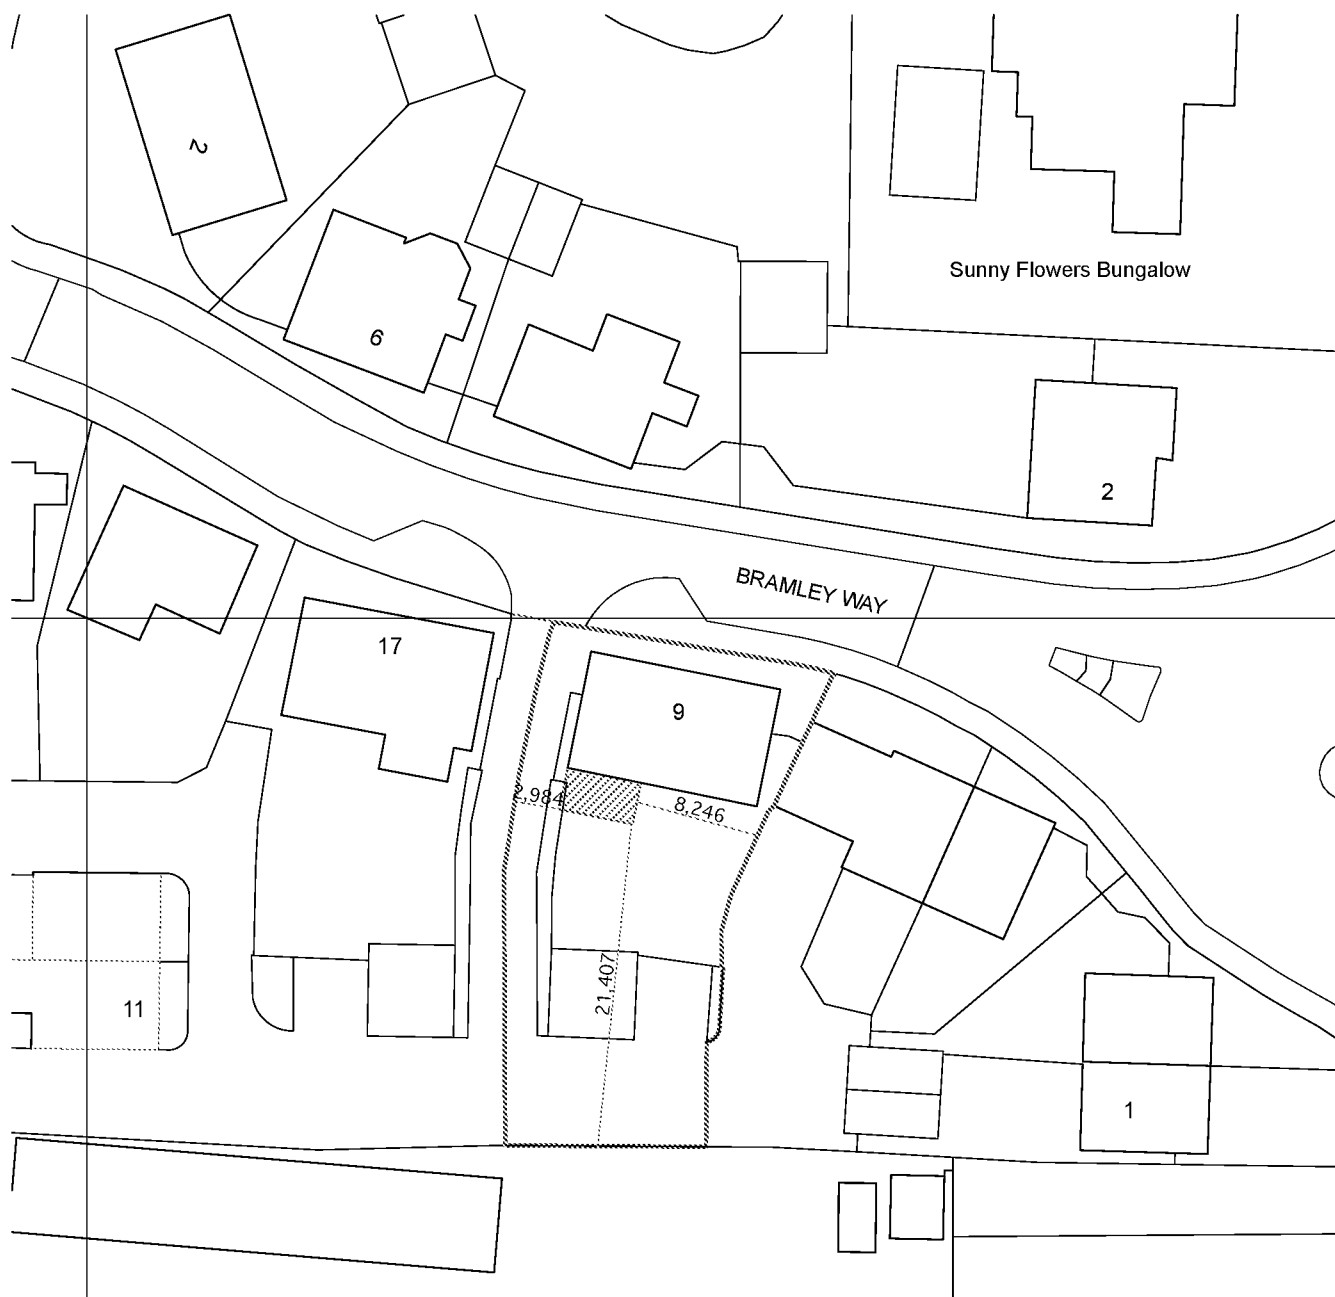


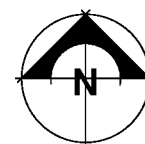

Scale Bar 1:500

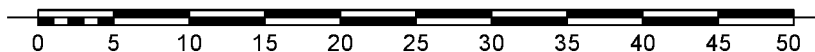

Block Plan

Scale: 1:500

Scheme: **9 Bramley Way, Angmering**

Rev a: 27.01.17: Dims added

Clients: Mr & Mrs P Billett

Drawn by: RN Scale: 1:500@A4

Date: 17.01.17 Drawing Number: **PL1604-02a**

HADAI

Hove Architectural Design And Interiors

www.hadai.co.uk

07903 500 621

rachel@hadai.co.uk