
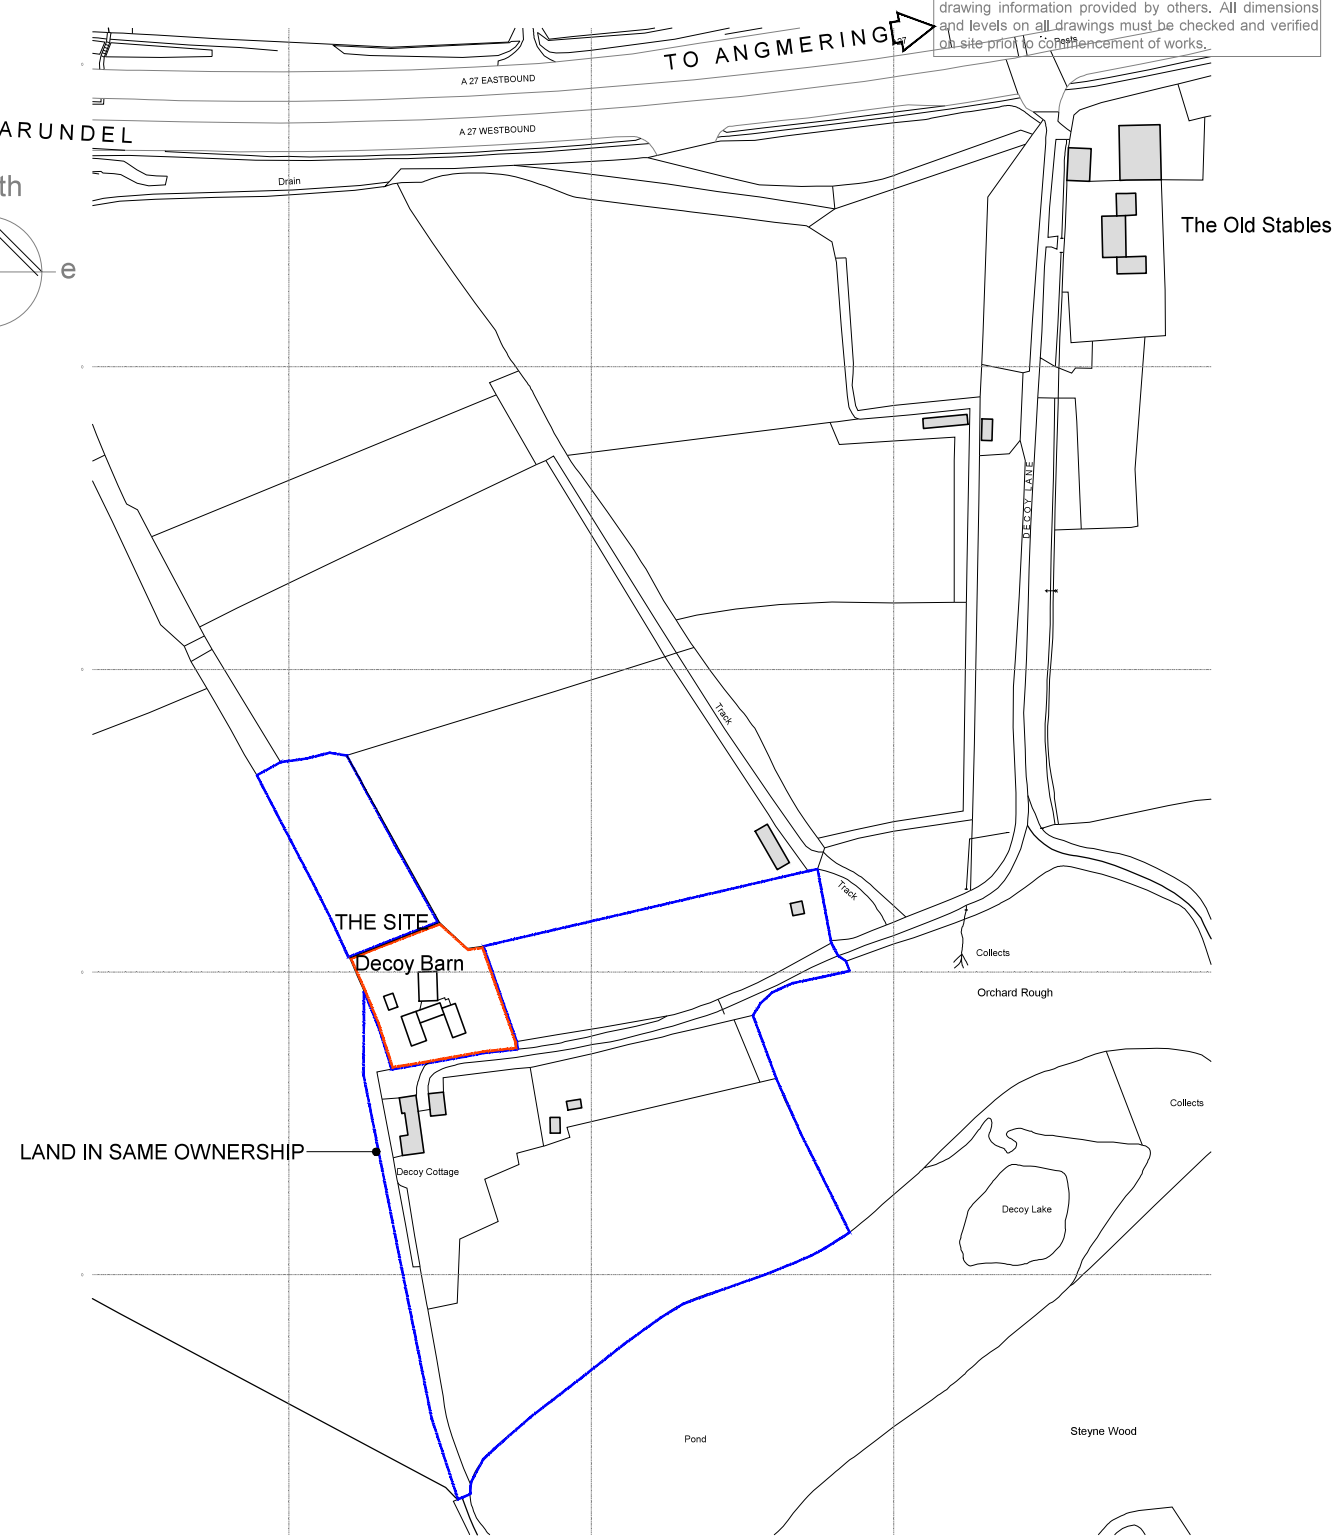
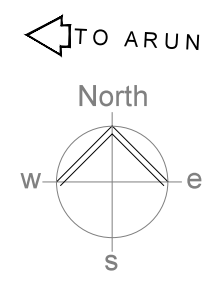


This drawing has been prepared as part of a package for the purpose of submitting an application for planning permission only. It does not purport to be a working or contractual drawing and should not be used for any building or contractual purposes.  
This drawing has been prepared based on survey drawing information provided by others. All dimensions and levels on all drawings must be checked and verified on site prior to commencement of works.

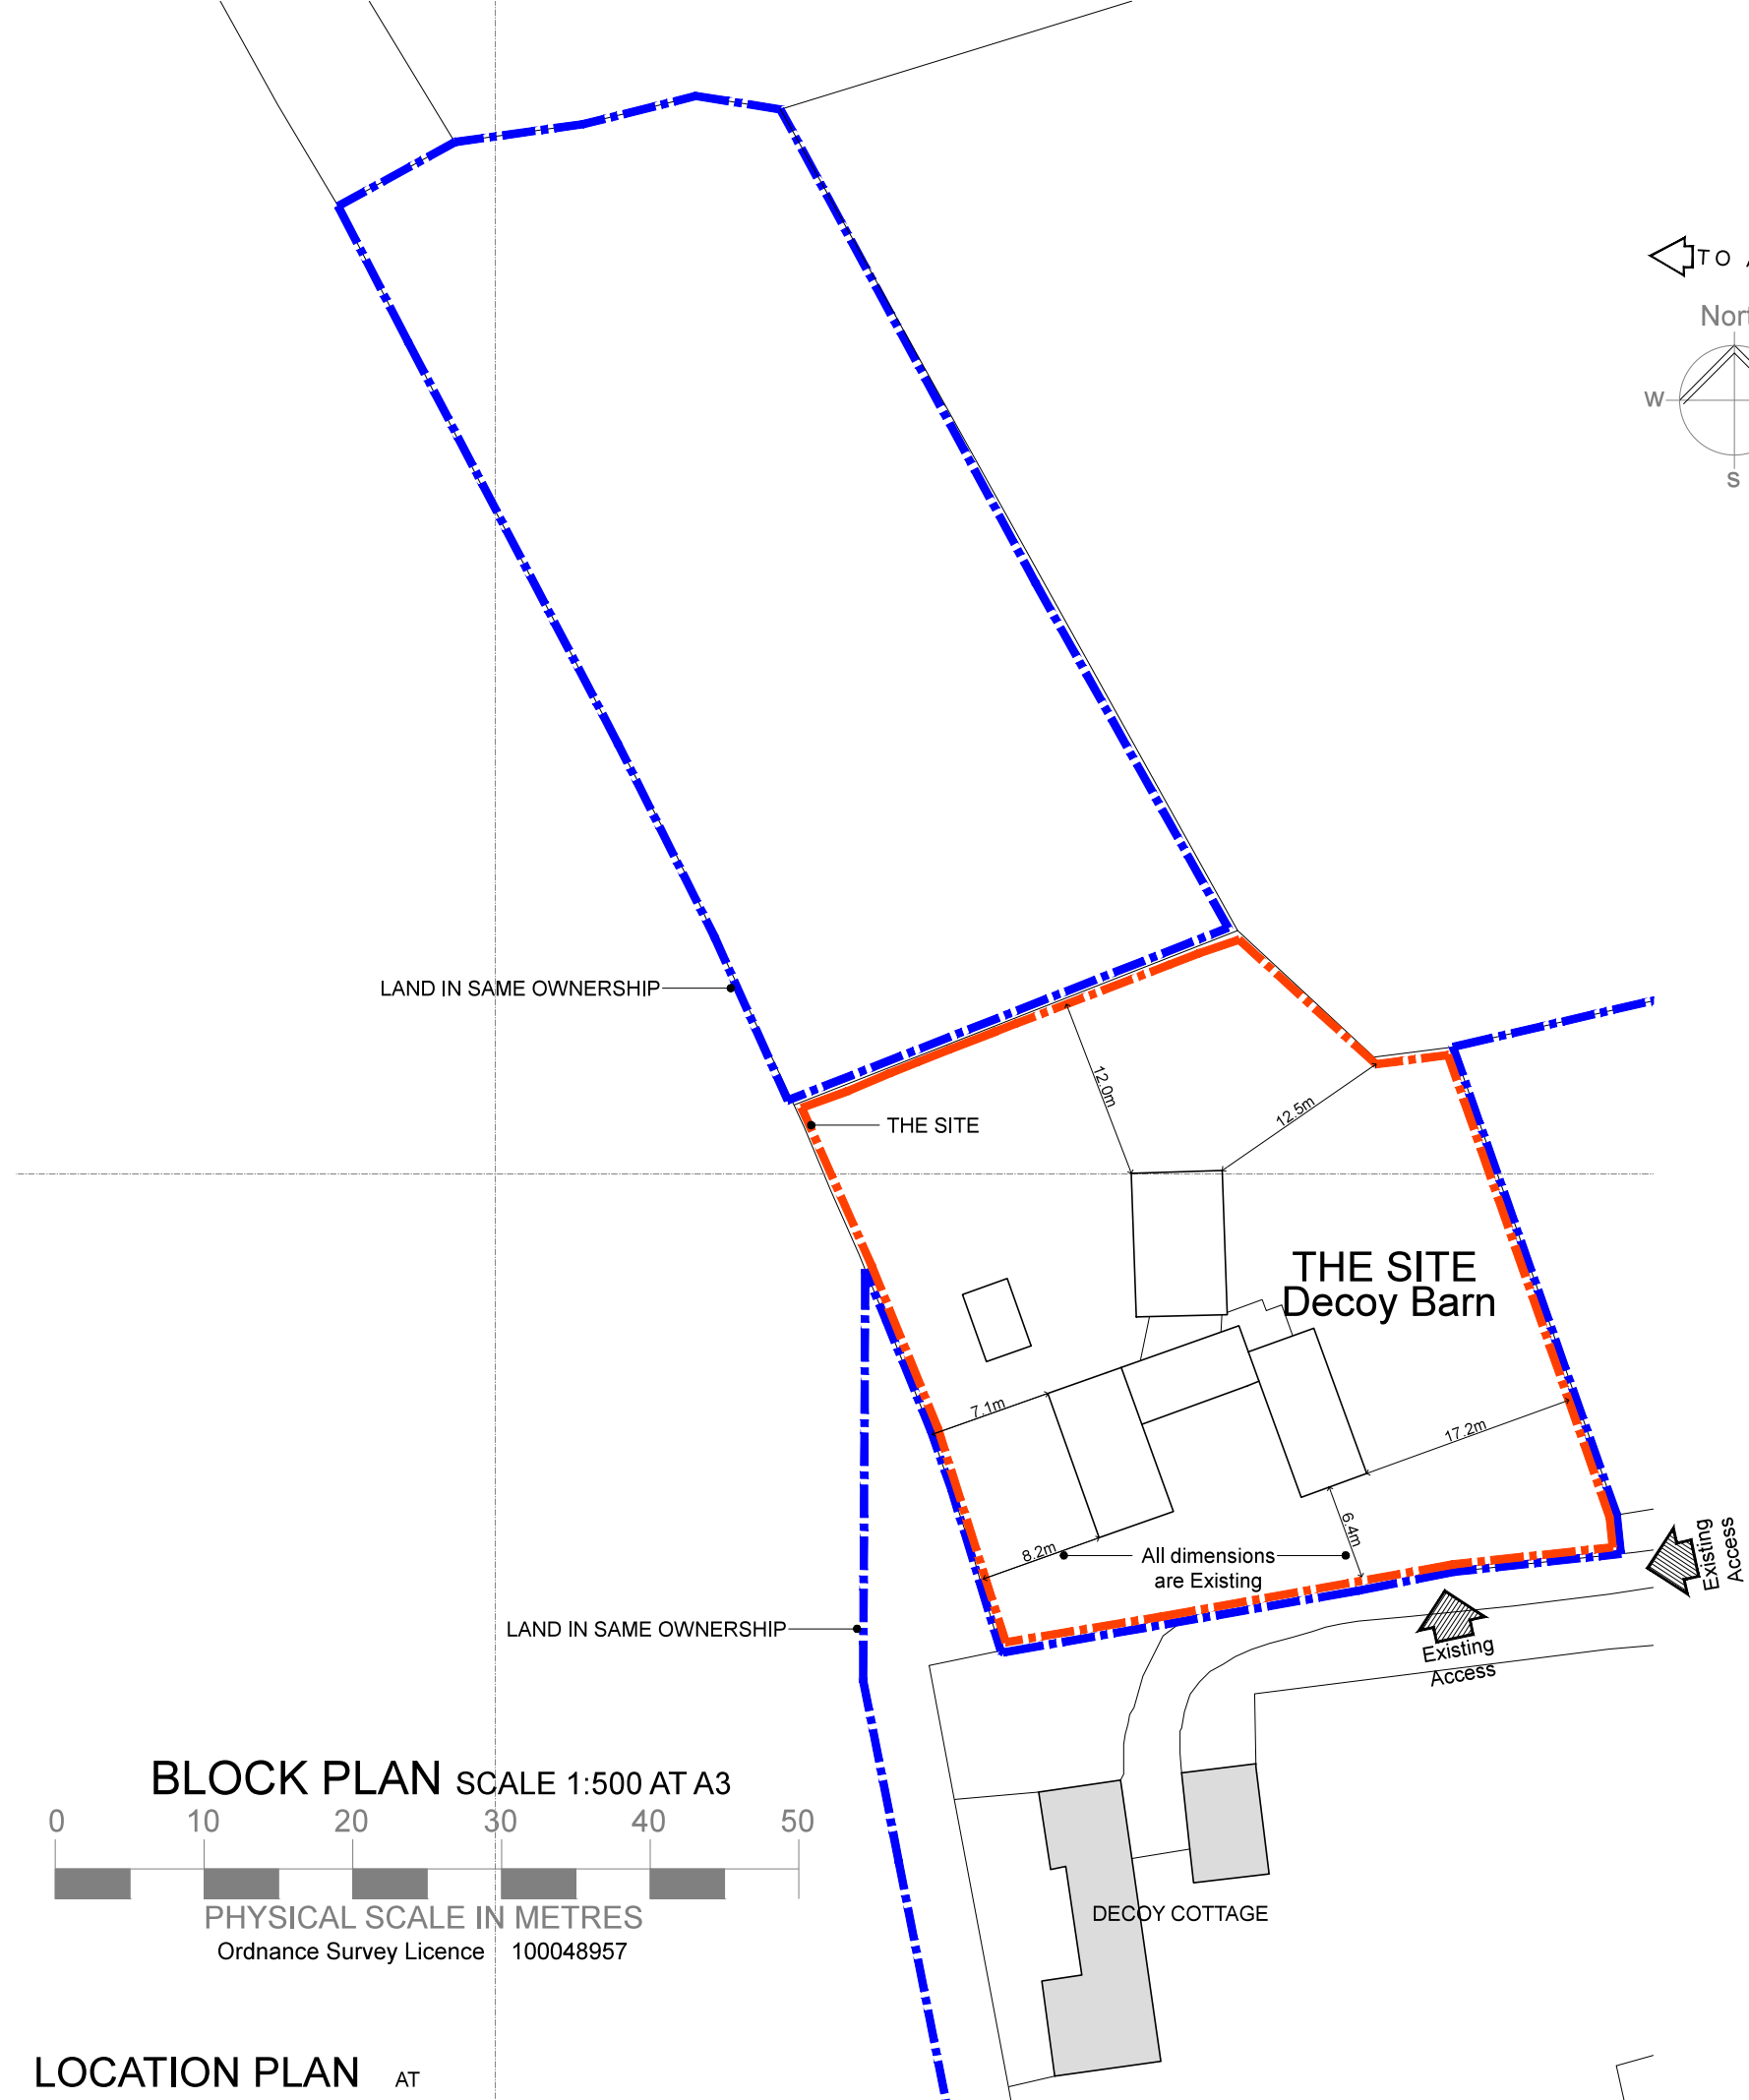

LOCATION PLAN SCALE 1:2500 AT A3

0 20 40 60 80 100 120 140 160 180 200

PHYSICAL SCALE IN METRES

Ordinance Survey Licence 100048957

DRWG No. 1443/01c  
SCALE 1:2500 & 500 AT A3  
DATE: 23rd June 2017

**SMALLEY  
HALES**  
ARCHITECTS  
Steyning and Walberton  
West Sussex  
07813 003558 / 07980 838864  
office@smalleyhales.com  
smalleyhales.com  
Registered in England & Wales  
Company No. 8888394