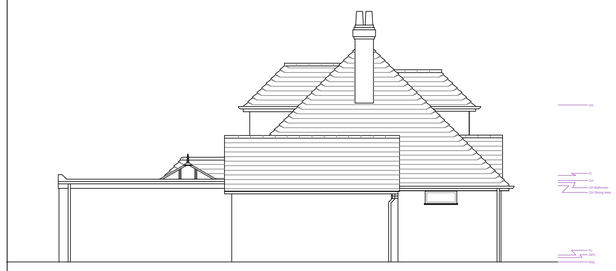

Side Elevation

Front Elevation

EXISTING ELEVATIONS 1:100

Side Elevation

Rear Elevation

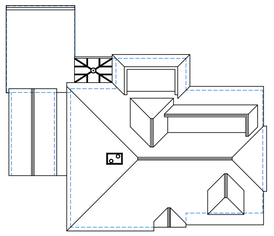

EXISTING ROOF PLAN 1:200

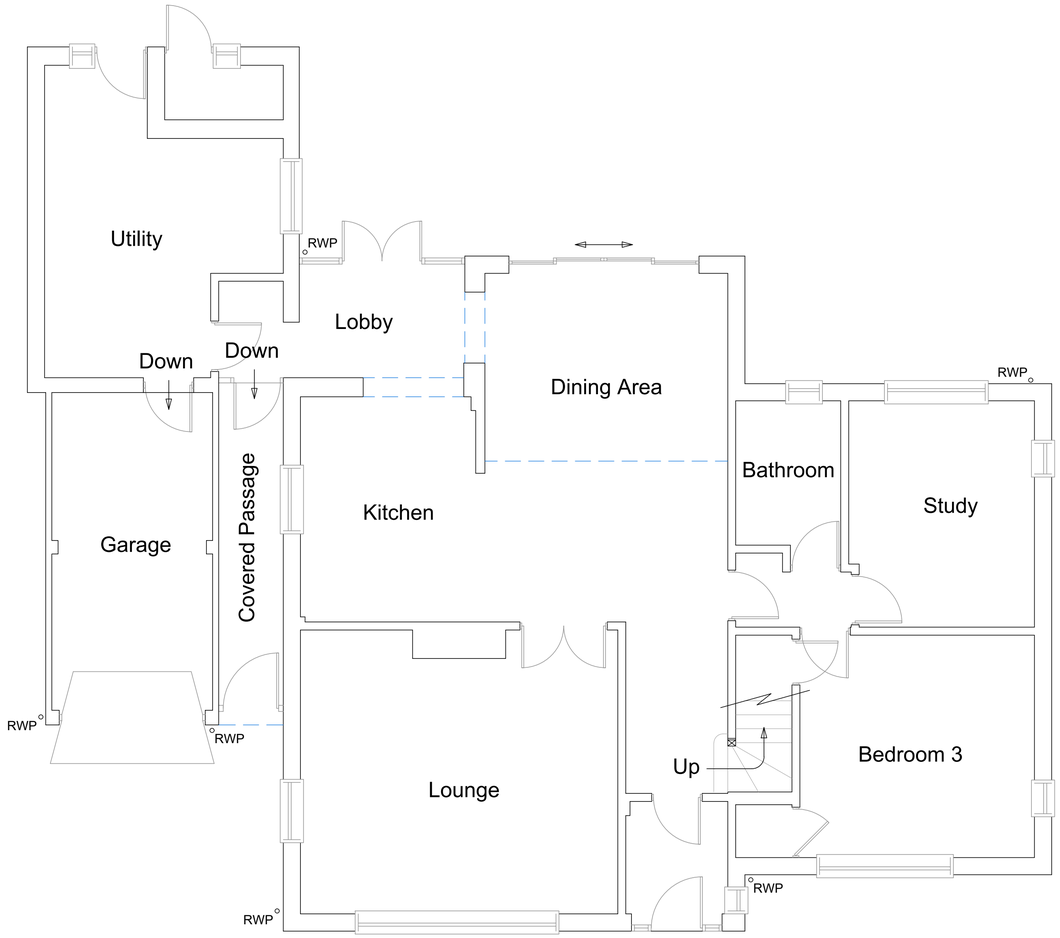

Existing Ground Floor Plan

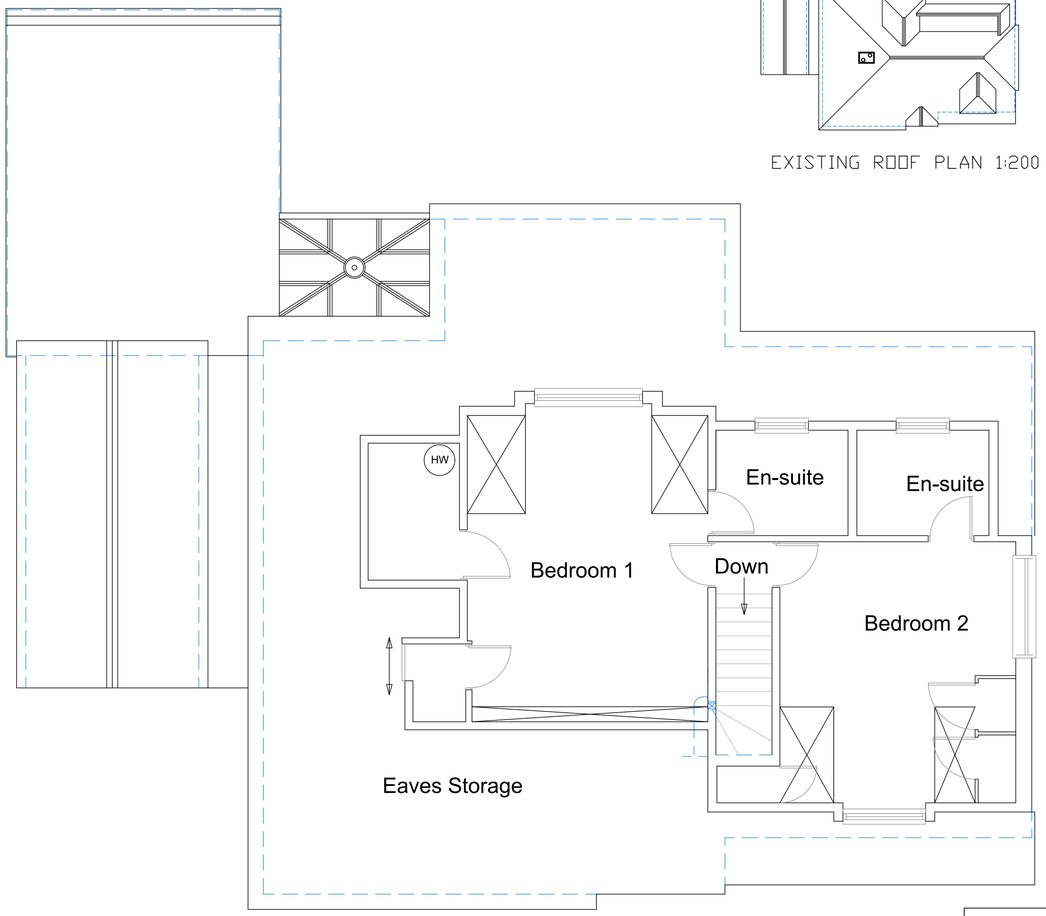

Existing First Floor Plan

All dimensions to be checked on site prior to commencement of work, except for planning purposes.

This drawing is the copyright of
CALDOTEC LTD
and may not be copied, altered or reproduced in any way without written authority.

CALDOTEC LTD
11 THE PARADE
WILLOWHAYNE CRESCENT
EAST PRESTON
WEST SUSSEX
BN16 1NS
Telephone
01903 859176

EXISTING FLOOR PLANS, ELEVATIONS & ROOF PLAN
Larkspur
Ham Manor Way
Angmering
BN16 4JQ

CLIENT Foster

Issue	Details	Drawn	Check	Date

SCALE AS SHOWN on A1
DATE 15/11/2018
DRAWING NUMBER 18104/01

ARUN DISTRICT COUNCIL A/17/18/HH