


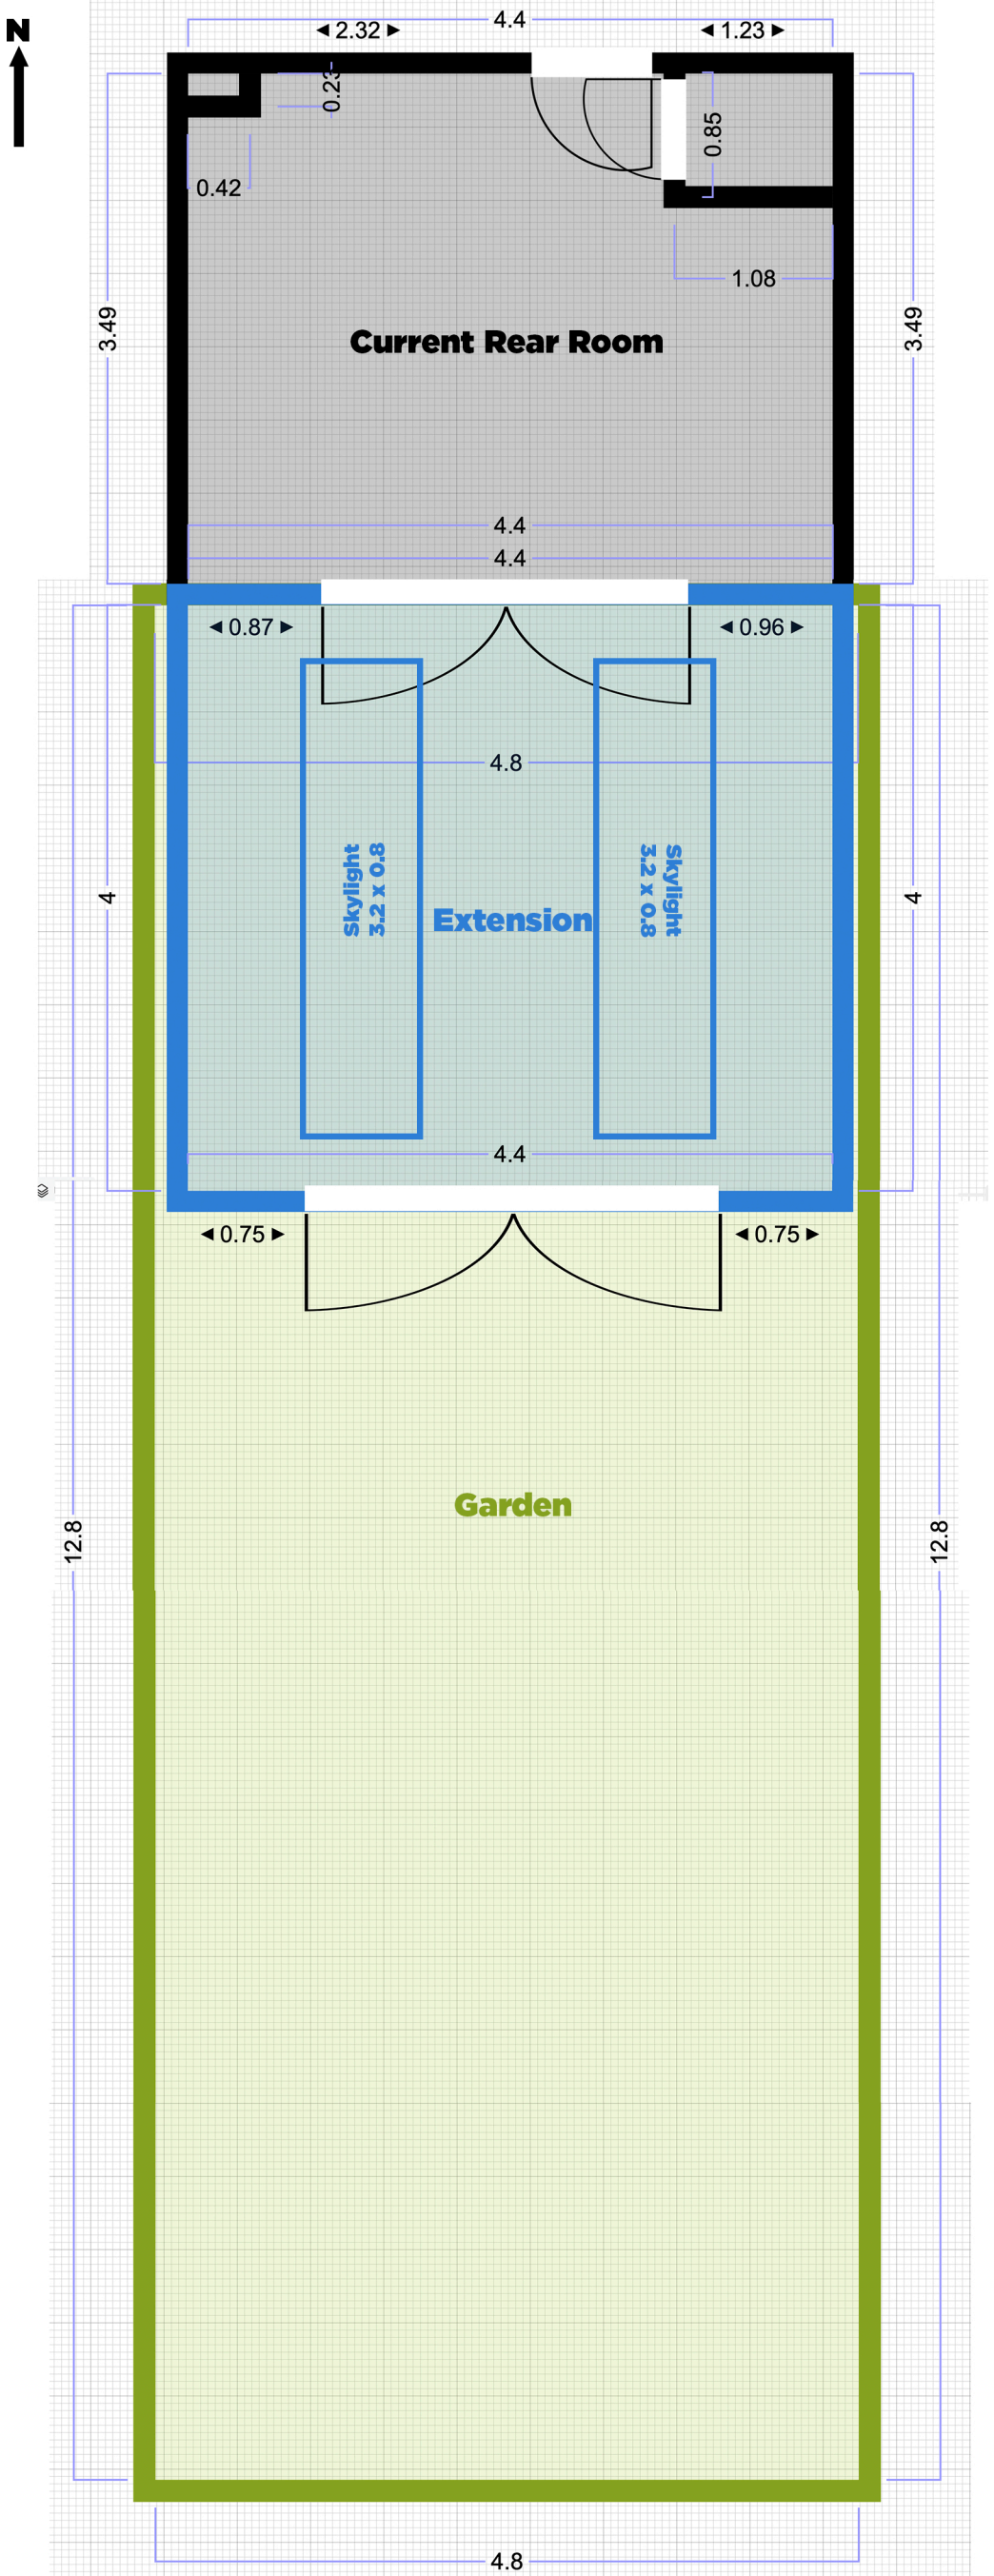

Site:	20 Cresswell Square, BN16 4PX	Drawing:	00001	Project:	00001	Drawn:	Alcorn
Title:	Single Storey Rear Extension	Scale:	1cm:0.5m	Date:	01/02/2026	Rev:	A