


- DRAWING ISSUE NOTE:**
- For the purpose of submission to Local Authority for the approval of Planning Consent
 - This drawing is to be read in conjunction with all other relevant drawings & details in this package
 - Do not scale
 - Dimensions are in millimetres unless otherwise stated
 - Do not use for construction
 - Should any third party use these drawings for the purpose of construction, it shall be entirely at their own risk.

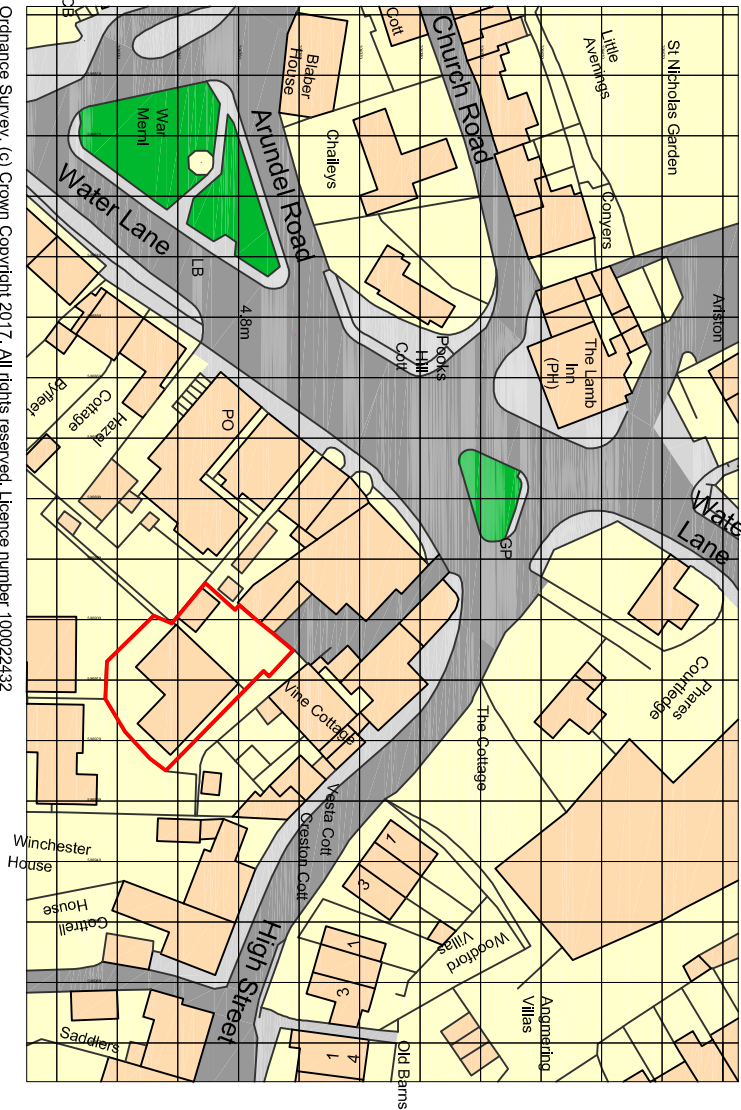

Ordnance Survey, (c) Crown Copyright 2017. All rights reserved. Licence number 100022432

Revision

Project
Conversion to Fitness Centre

Site Address
**1 The Square
Angmering
Littlehampton
West Sussex
BN16 4EA**

Drawing
Location Plan

Client
Surrey Fit

Scale 1:1250 @ A3	
Date Oct. '17	Drawn By NB
Drawing Issue:	

PLANNING

Drawing No.	Revision
887.17.01	