

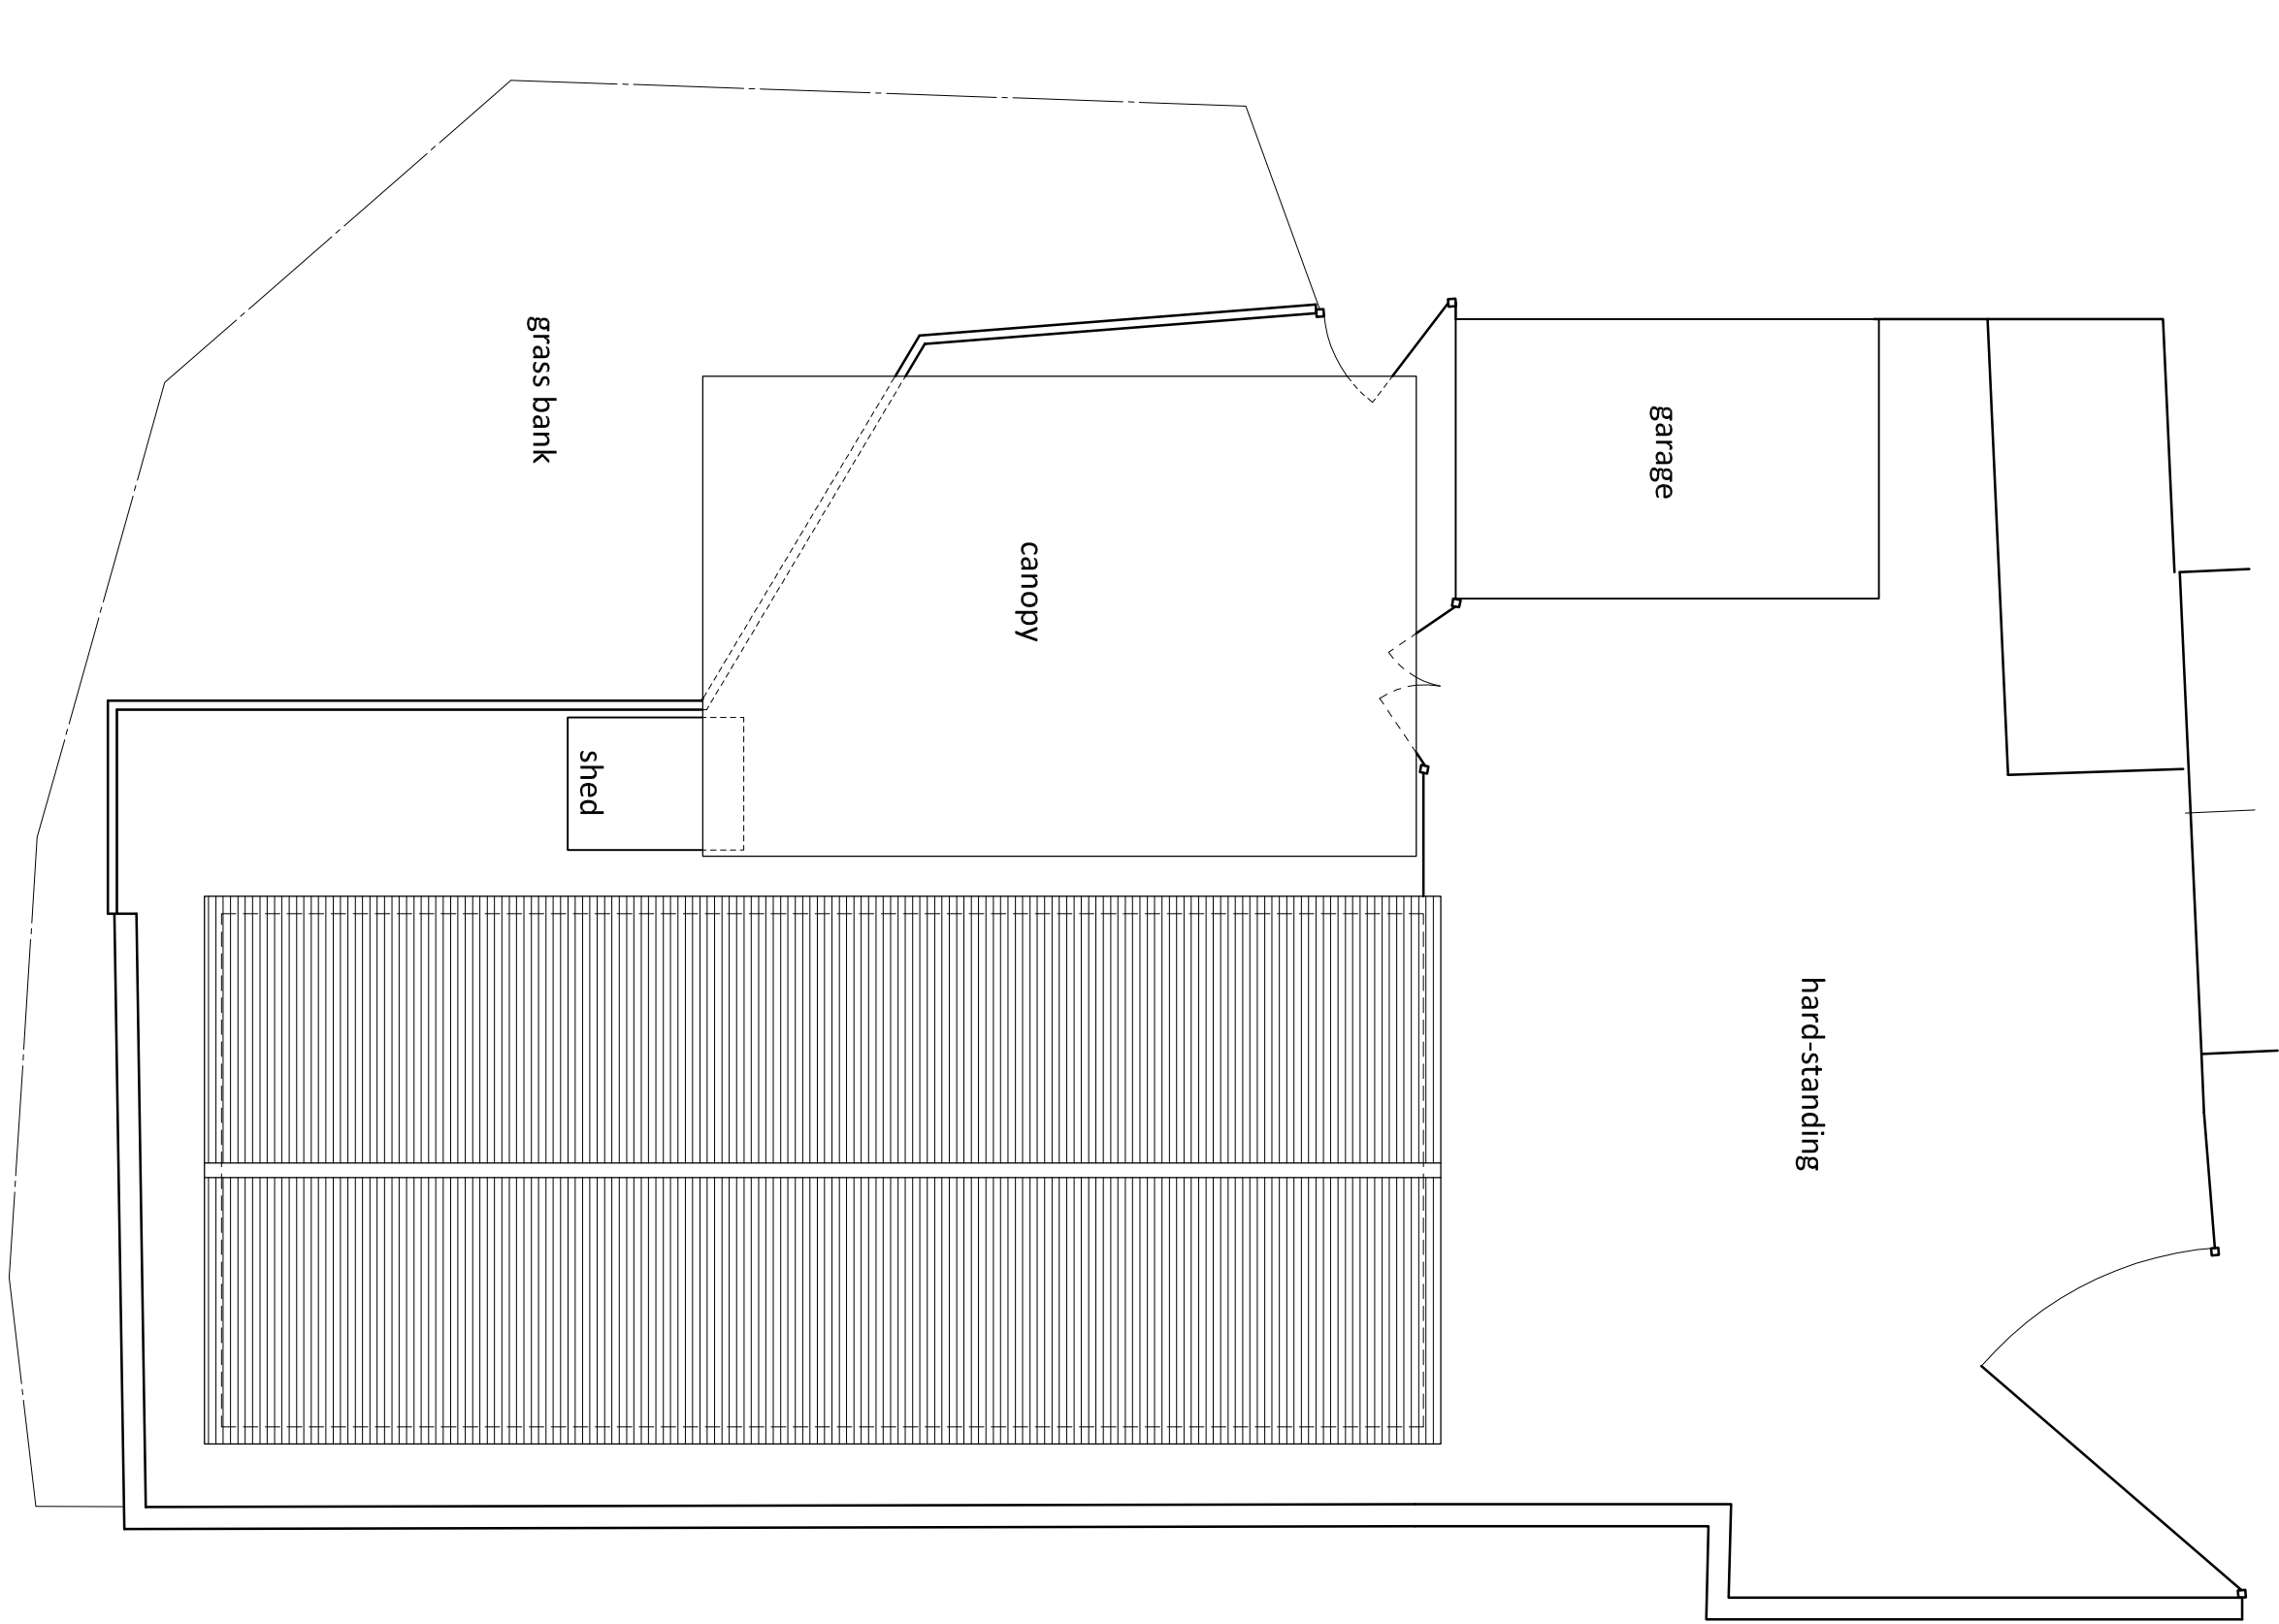


DRAWING ISSUE NOTE:


- For a purpose of submission to Local Authority for the planning application.
- This drawing is to be read in conjunction with all other relevant drawings and specifications.
- Do not scale
- Do not use for construction
- Should any third party use these drawings for the purpose of construction, it shall be at their own risk.

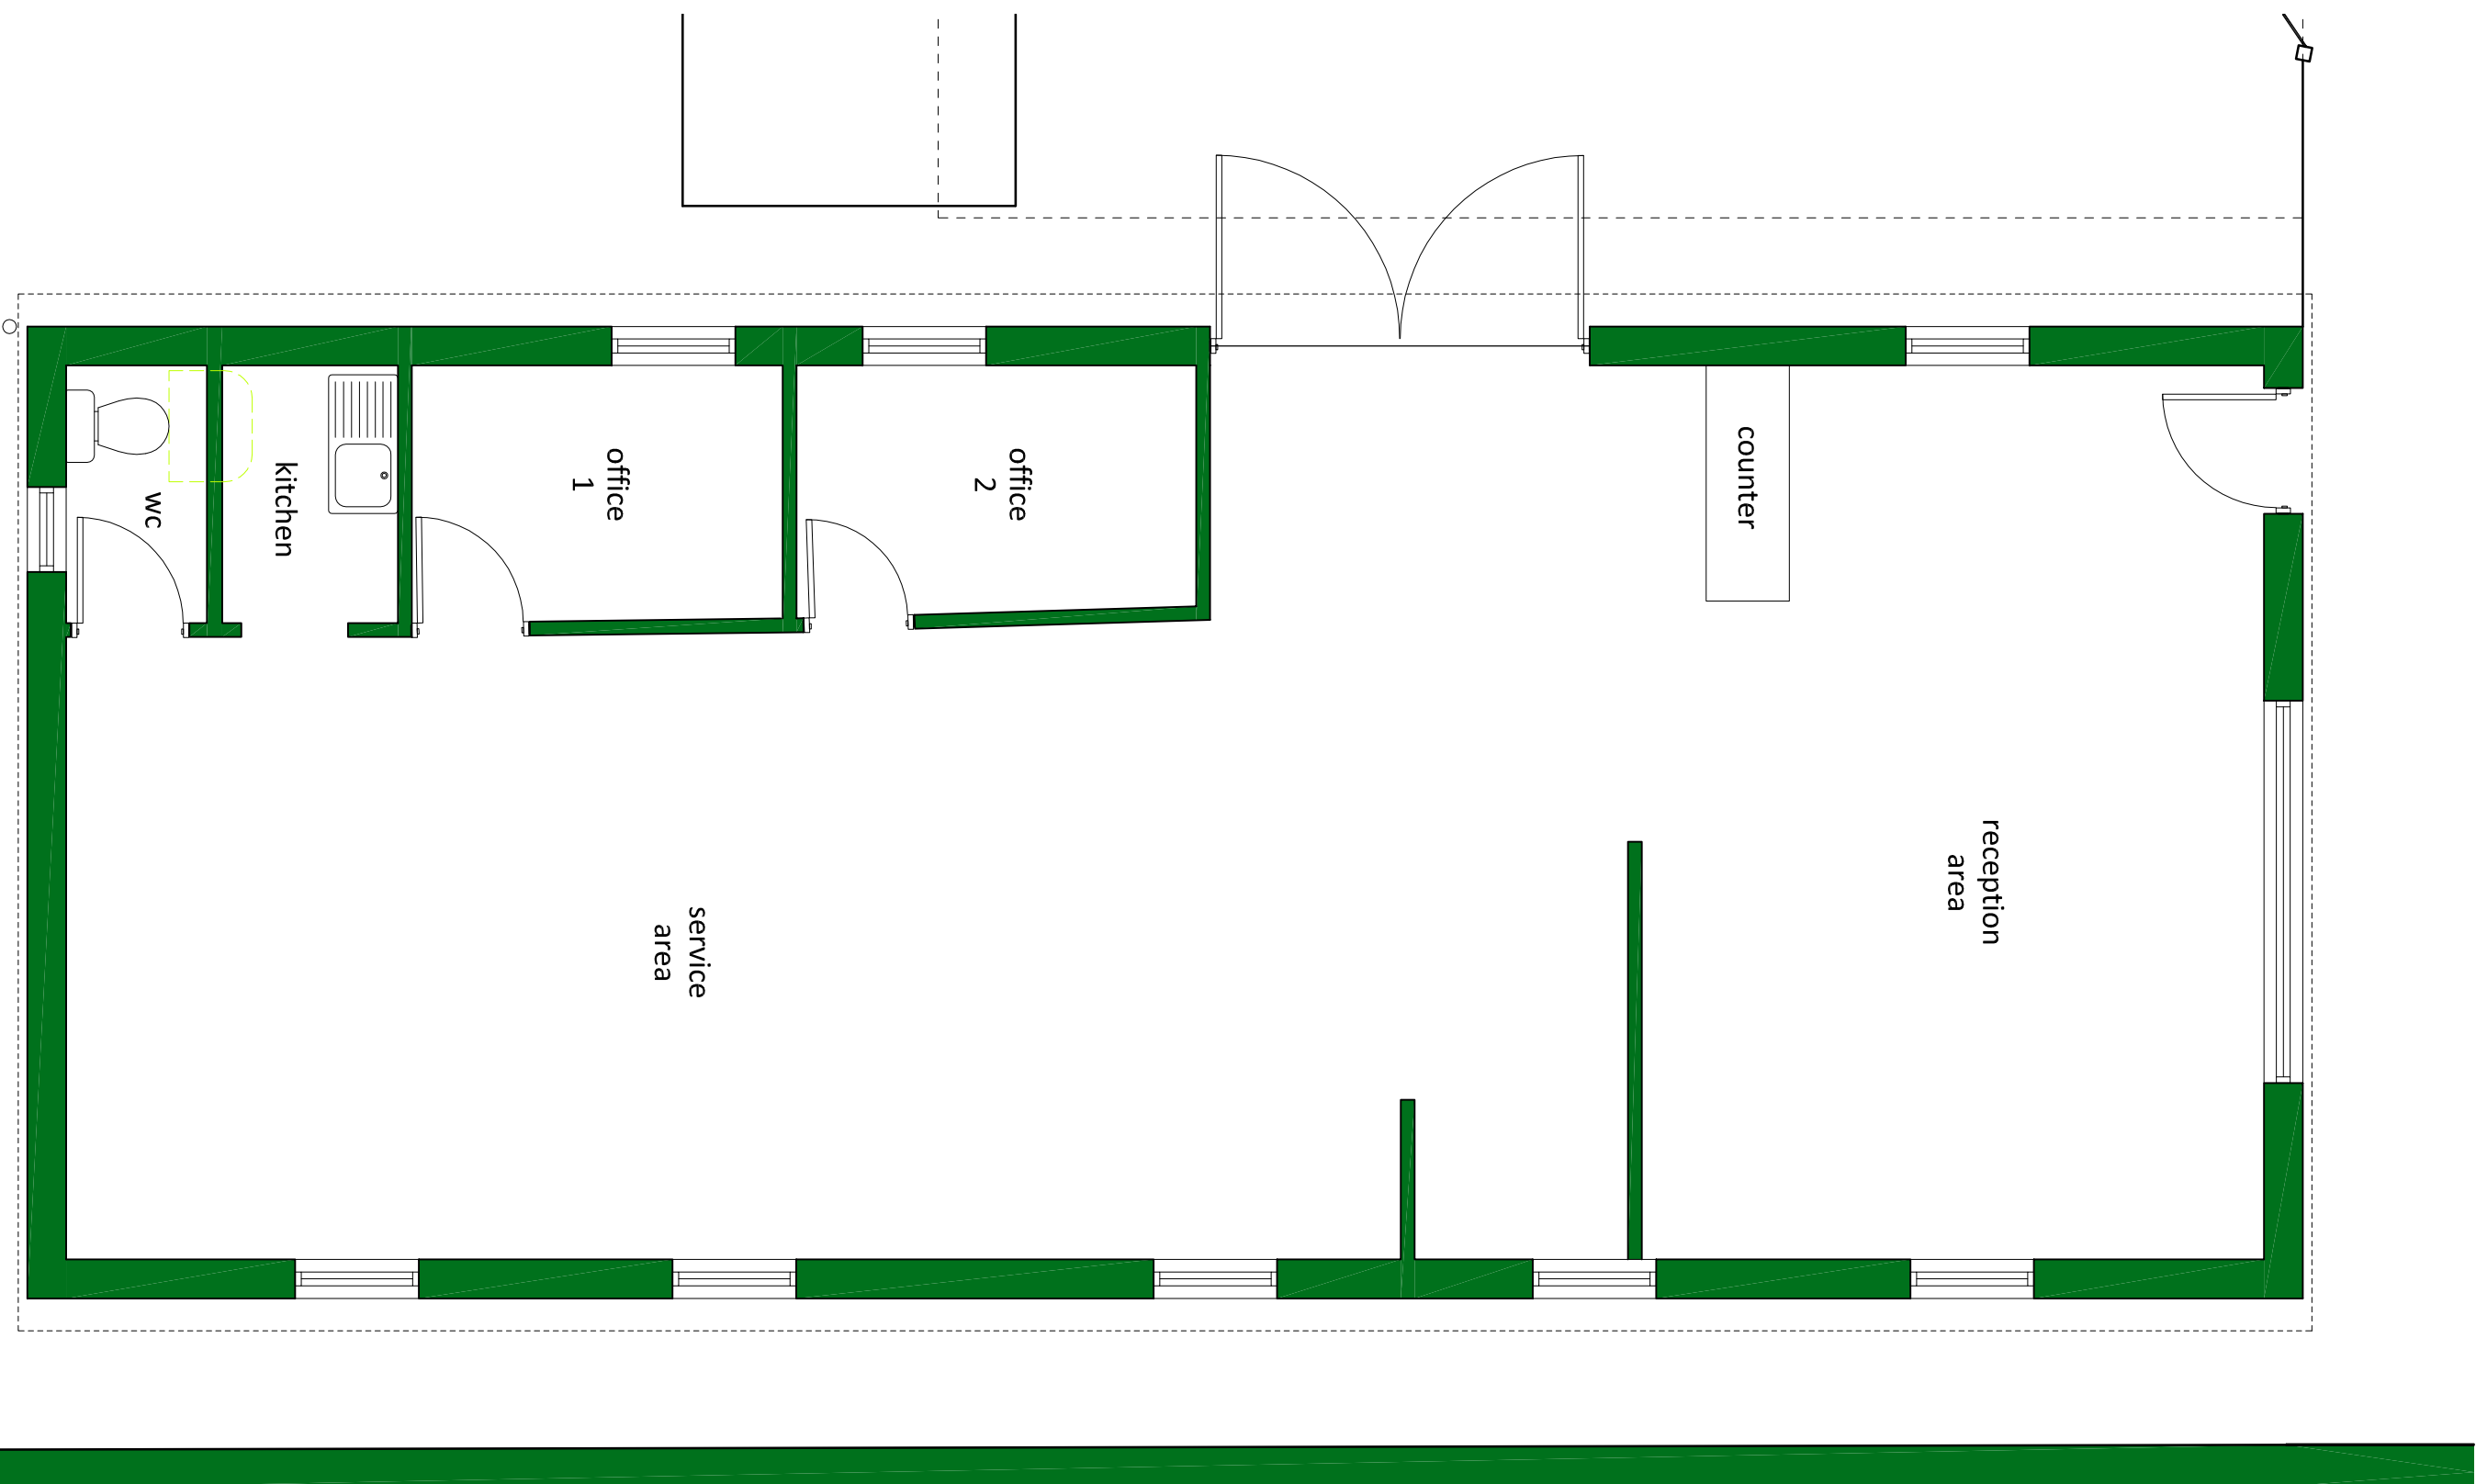

01 Site Plan
1:100 @ A1
1:200 @ A3

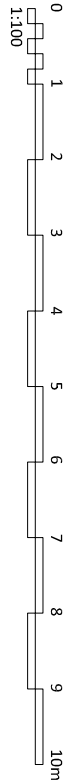

02 Floor Plan
1:50 @ A1
1:100 @ A3

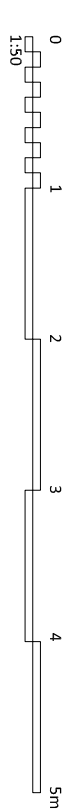

PLANNING

887.17.05

crowther overton-hart
LABC

28 Chancery Road, Horsham Road
T 01903 816290 F 01903 814163
E reception@coh-surveys.co.uk
© COPYRIGHT 2017 Crowther Overton-Hart. All rights reserved.

Conversion to Fitness Centre
1 The Square
Litchamington
West Sussex
BN16 6EA

EXISTING DRAWINGS:
Measured Survey
Surrey Fit

1:100, 1:50 @ A1
Oct. 17
NB