



DRAWING ISSUE NOTE:


- For the purpose of submission to local authority for the approval of Planning Consent in conjunction with all other relevant drawings & details in this package
- Dimensions are in millimetres unless otherwise stated
- Do not use construction lines drawings for the purpose of construction, it shall be verified at their own risk.

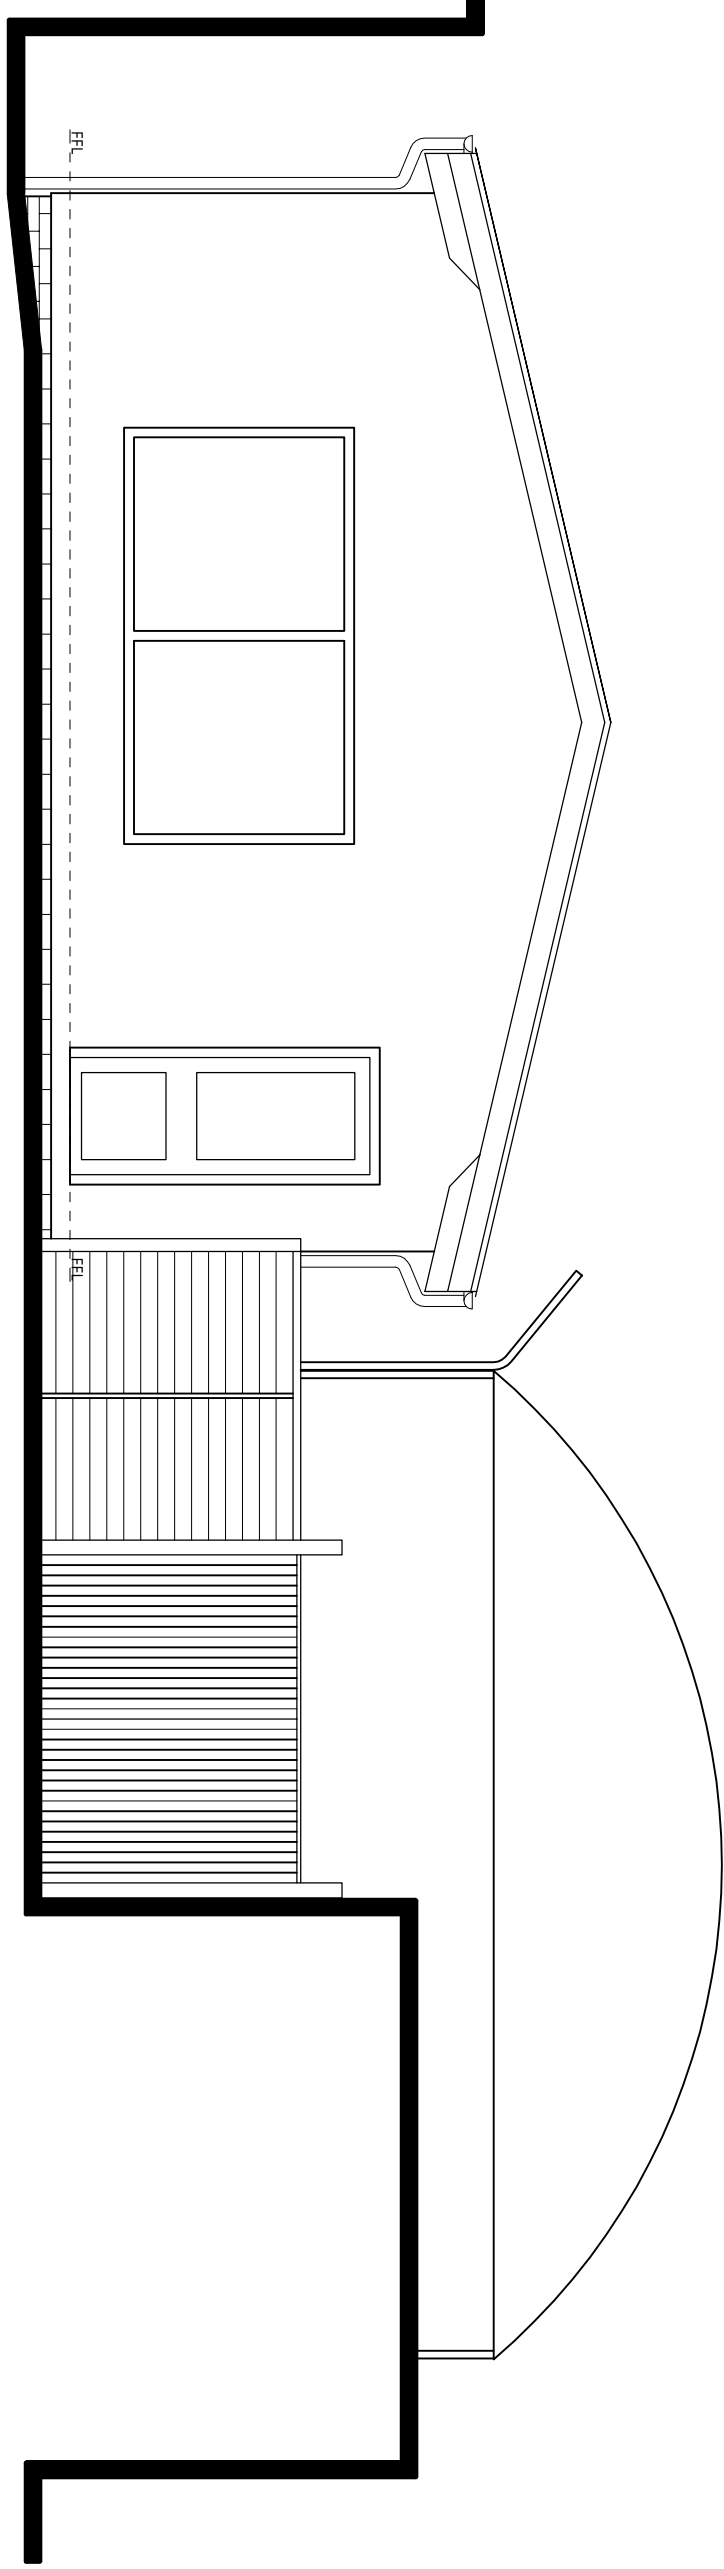


01 Front Elevation (North West)
1:50 @ A1
1:100 @ A3

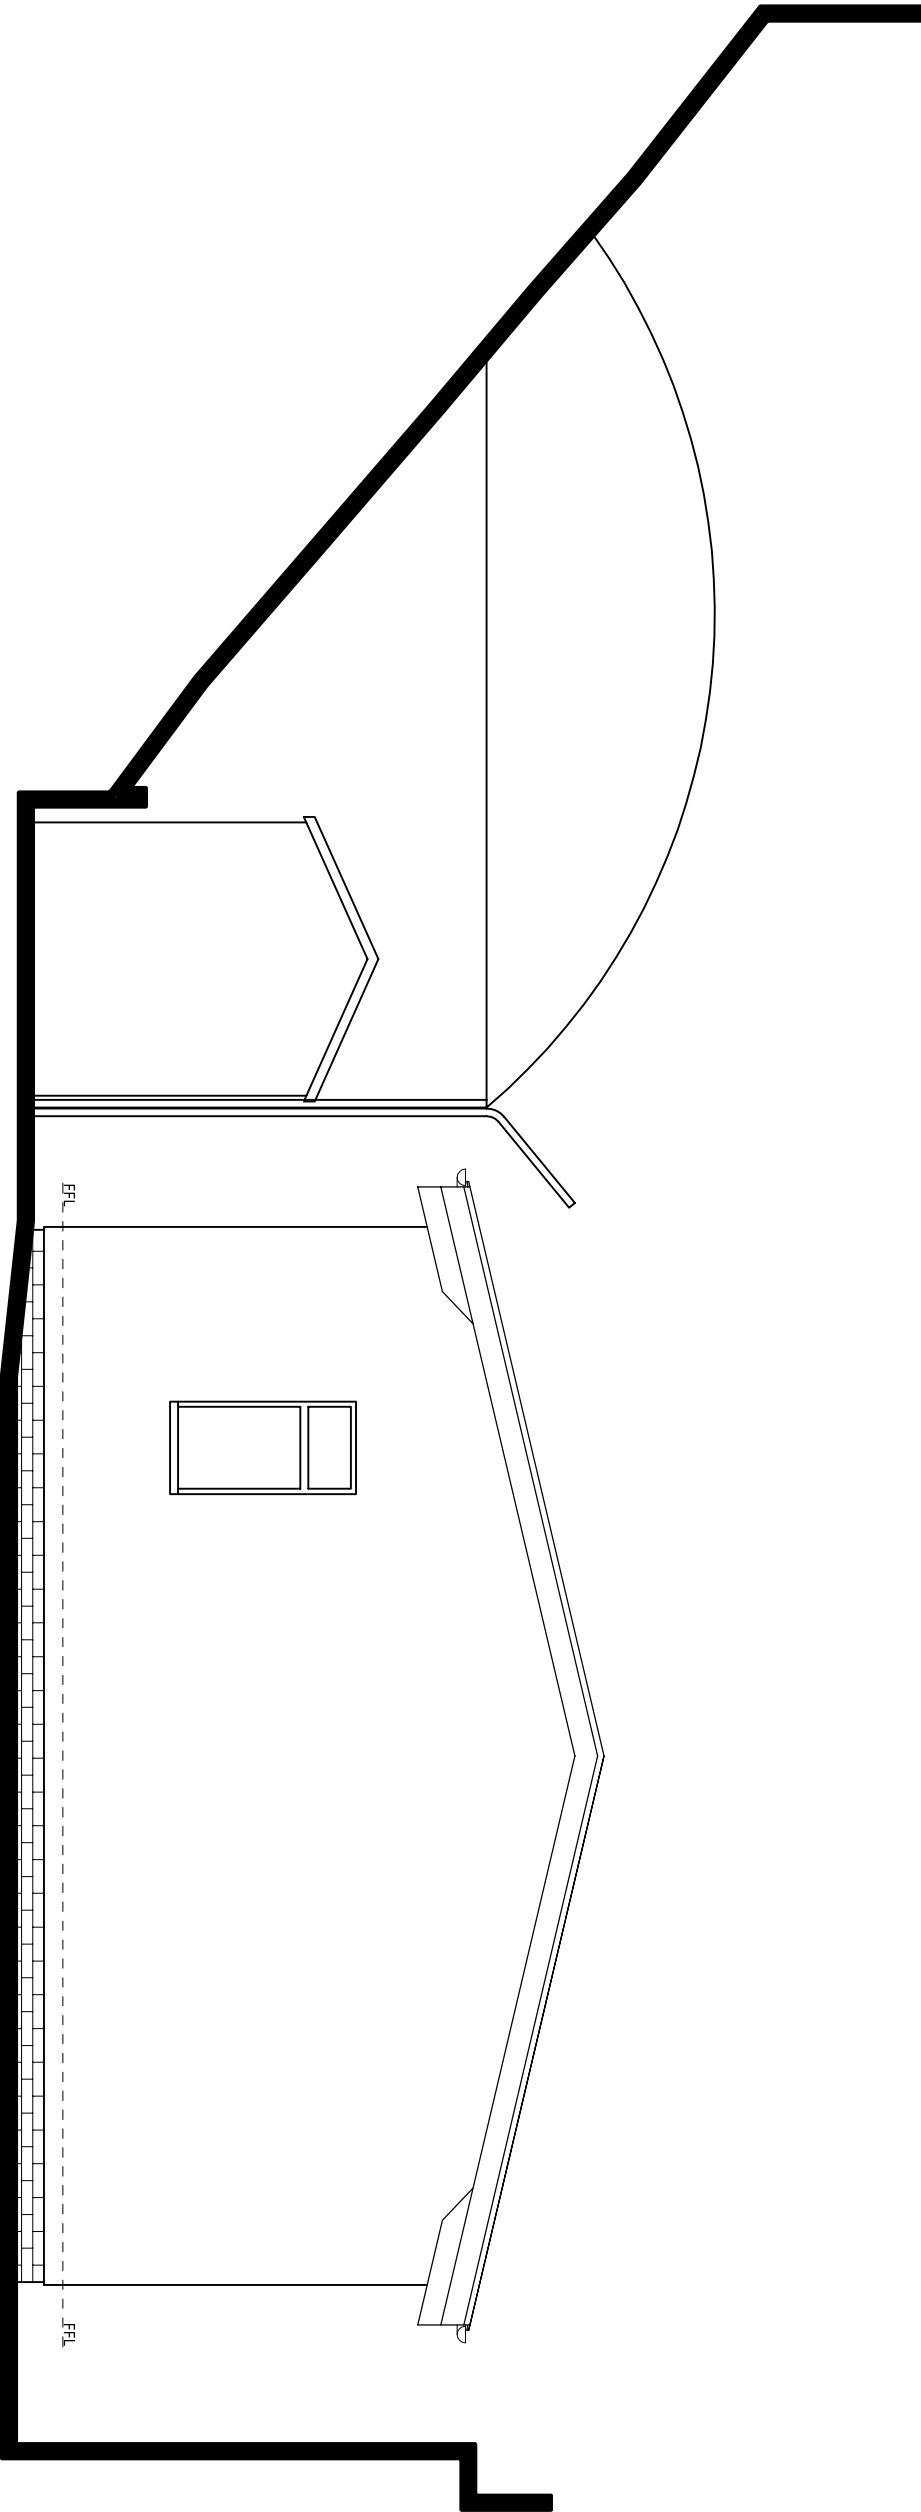


02 Rear Elevation (South East)
1:50 @ A1
1:100 @ A3

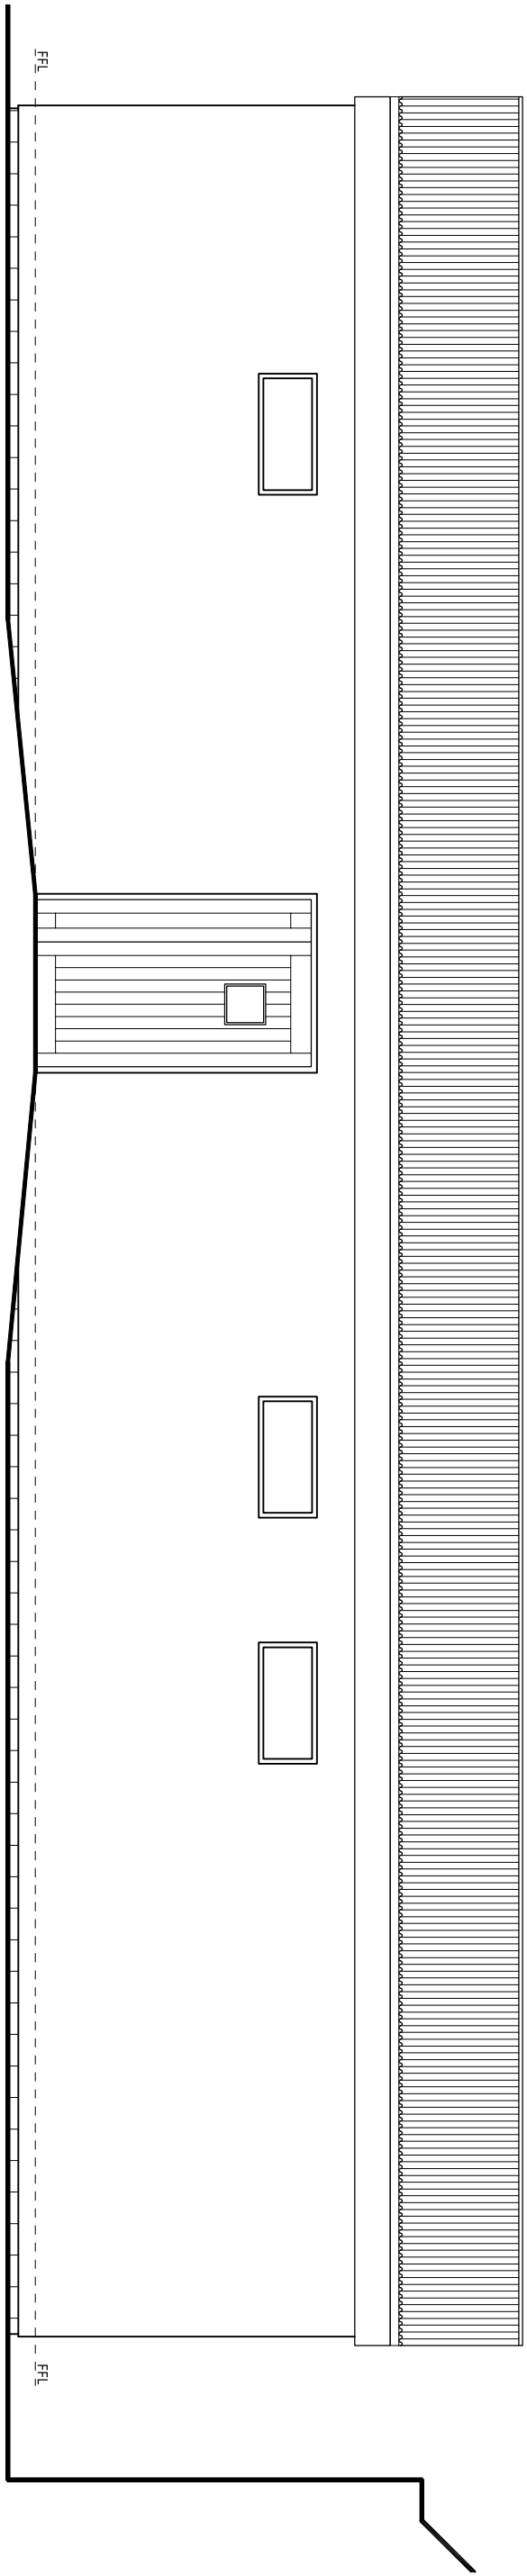

03 Side Elevation (South West)
1:50 @ A1
1:100 @ A3

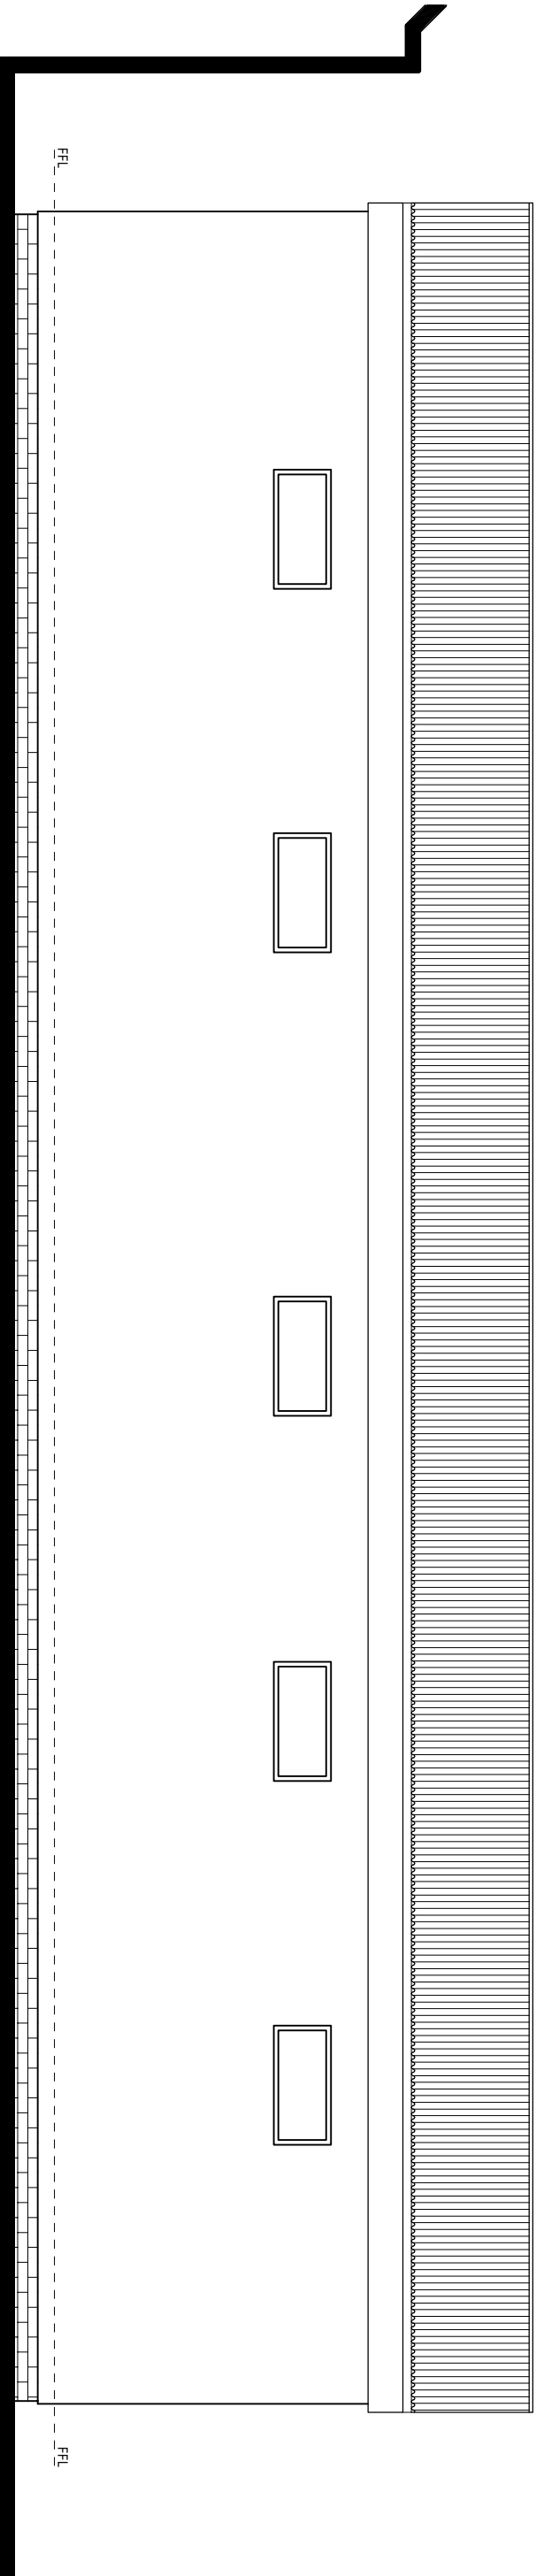

04 Side Elevation (North East)
1:50 @ A1
1:100 @ A3

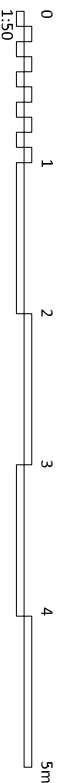

Revision			
Rev	By	Date	Description
1	MB	17 Oct	Conversion to Fitness Centre

Site Address
1 The Square
Littlehampton
West Sussex
BN16 8EA

PROPOSED DRAWINGS:
Elevations

Client
Surrey Fit

Title			
Rev	By	Date	Description
1	MB	17 Oct	Conversion to Fitness Centre

PLANNING

887.17.40

crowther overton-hart
LAB

28 Chancetorfold, Horsham Road
Littlehampton
West Sussex
BN16 8EA
T: 01903 816290 F: 01903 814163
E: reception@coh-surveys.co.uk
© COPYRIGHT 2023 Crowther Overton-Hart. All rights reserved.