


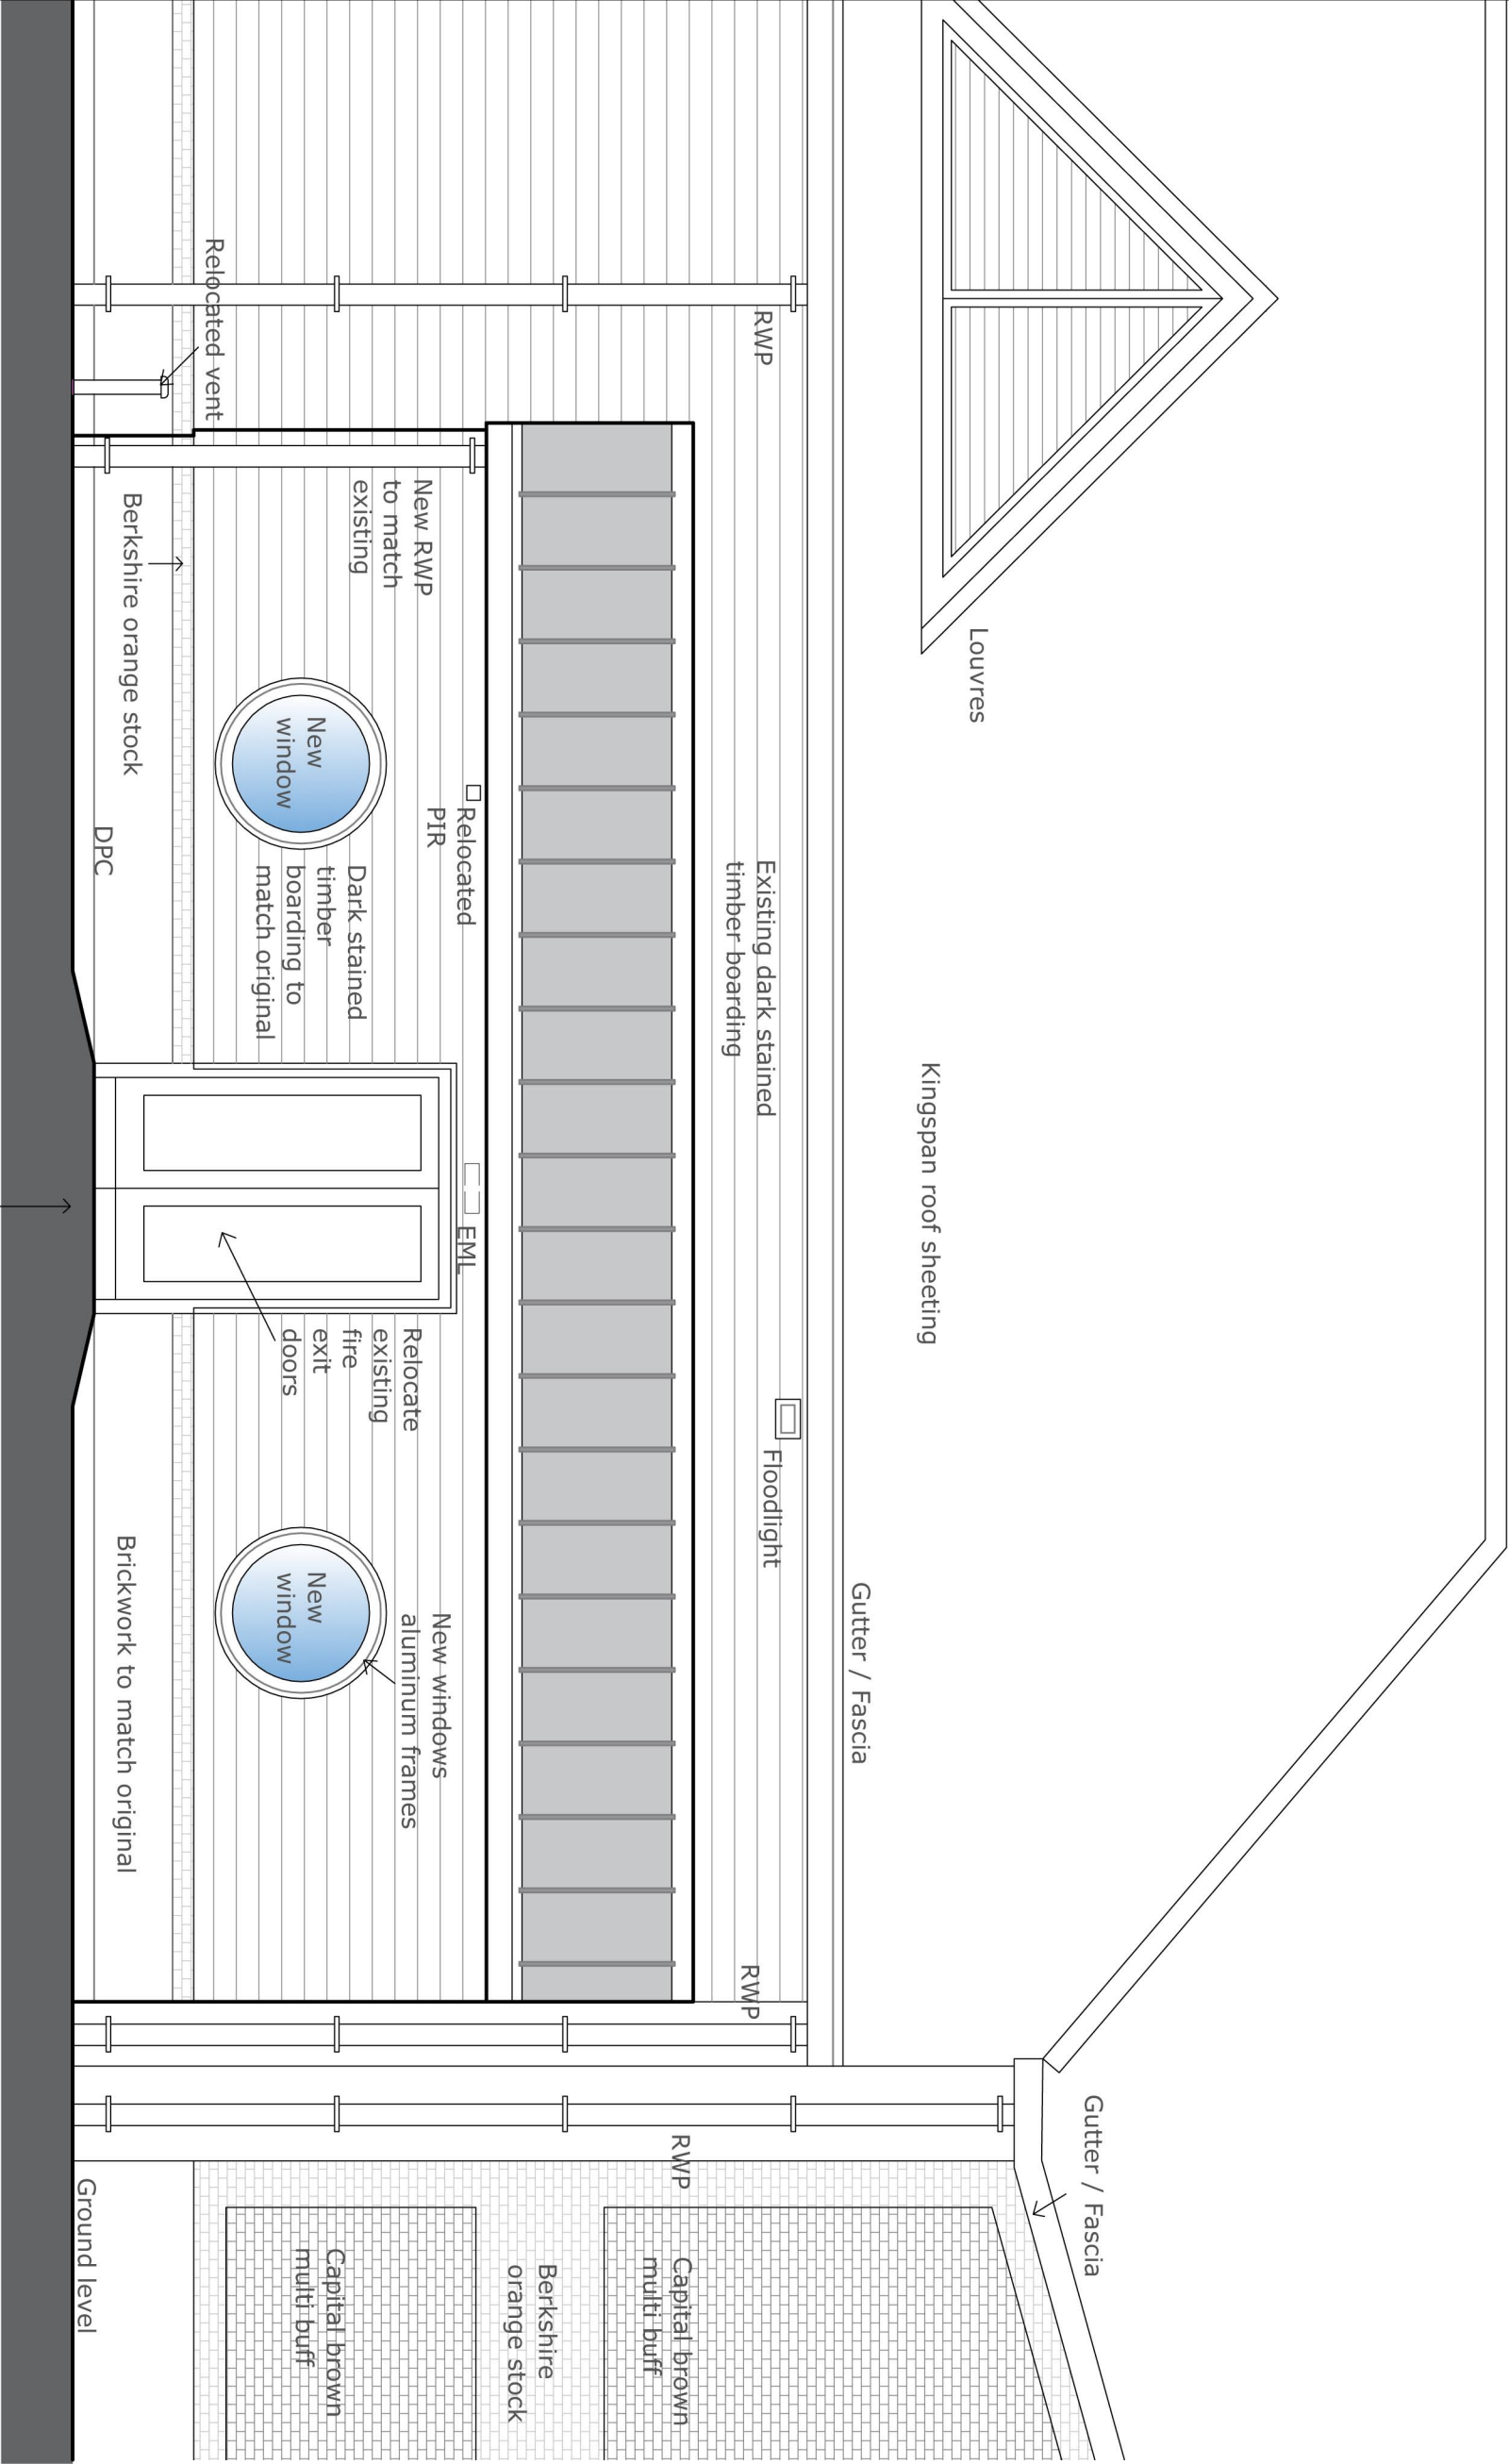

Brian Heap
Architectural Consultant
2 Hamilton Close
Powick
Worcester
WR2 4NH
email: brianheaparchitect@btconnect.com

Rustington Golf Centre
Out of Bounds Building

Part elevation
as proposed

Date	Scale
Nov 2020	1:50@A3
Dwg. No.	rev.
20-20102-04	