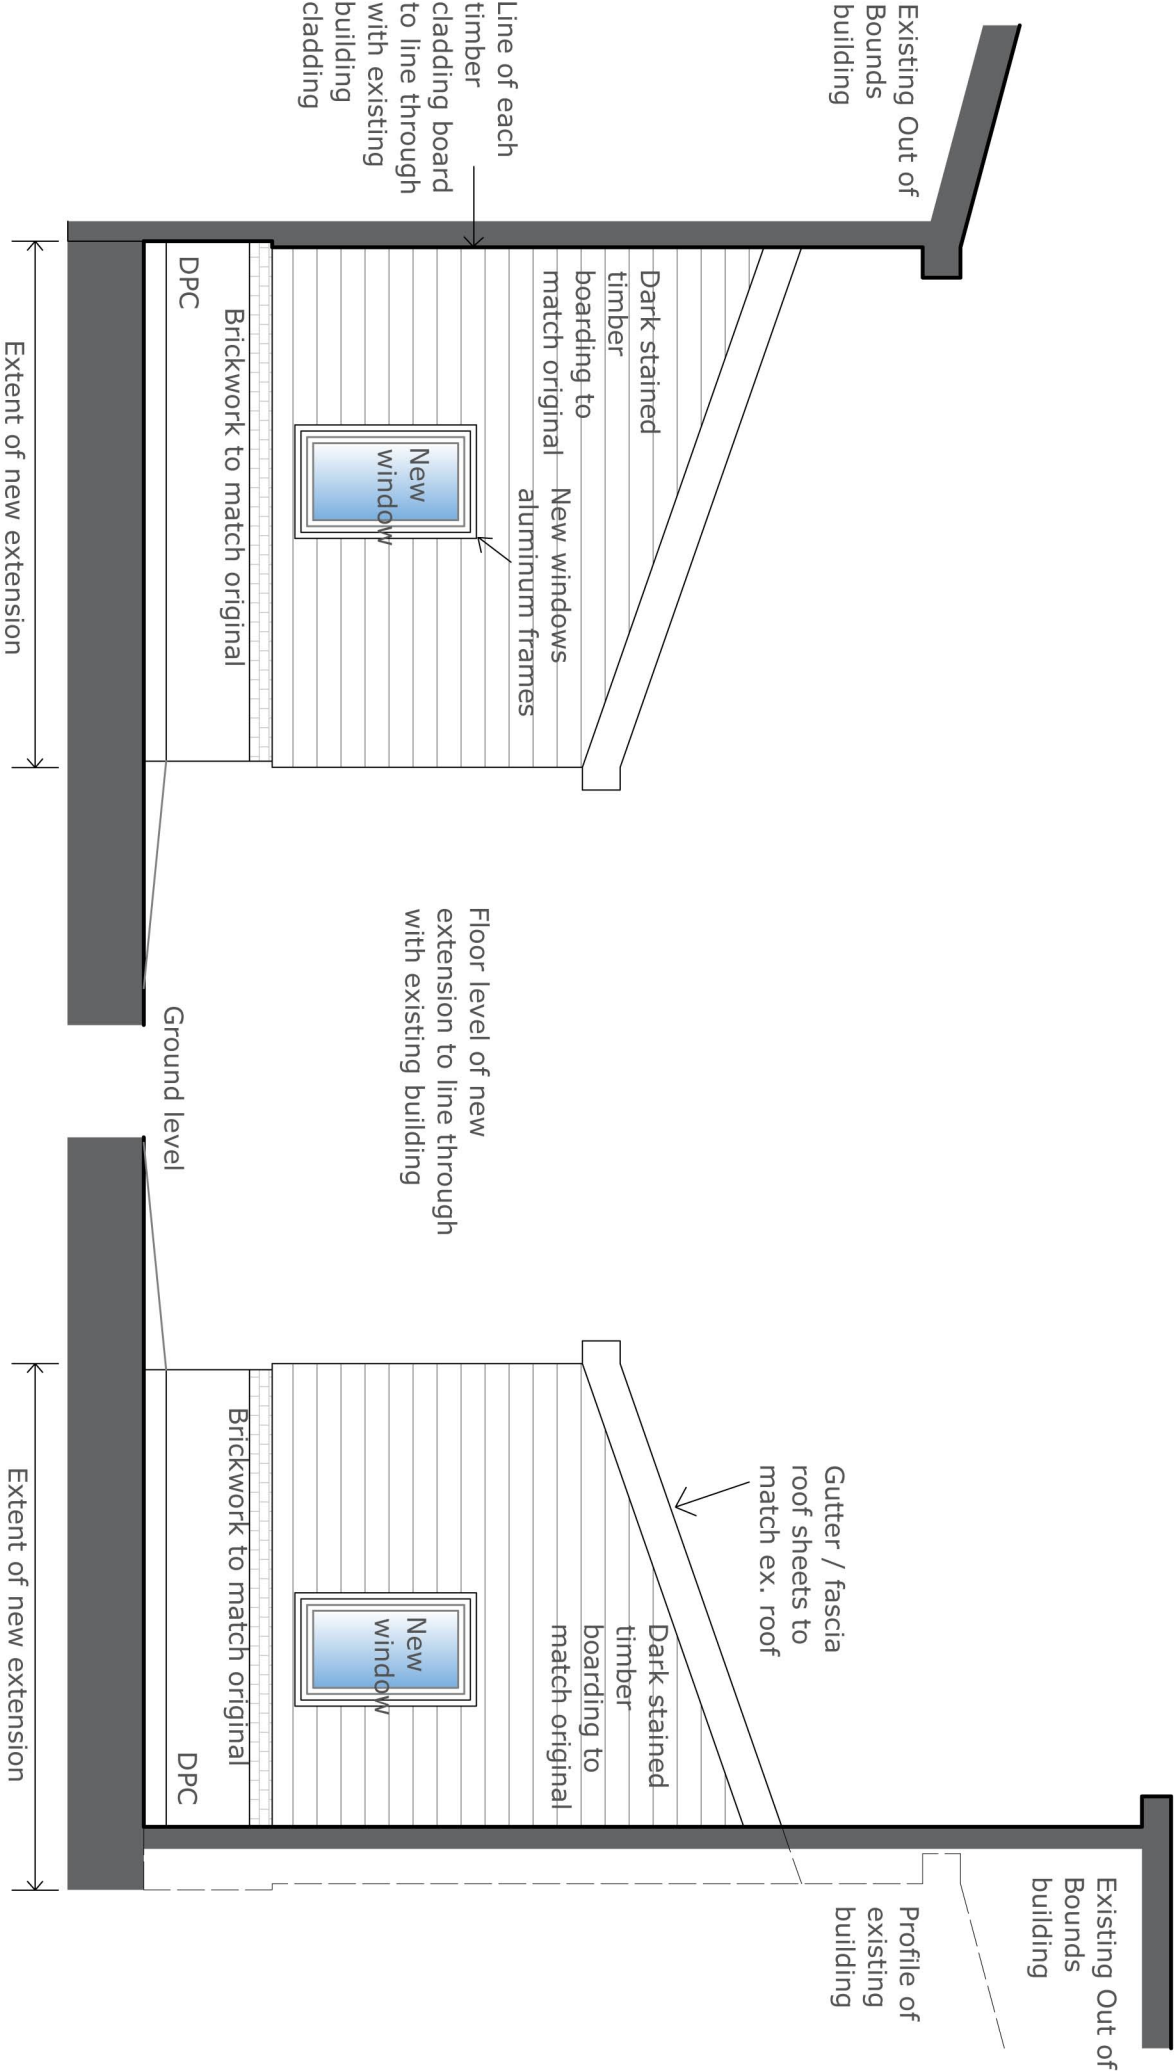


PROPOSED SIDE ELEVATIONS - 1:50 SCALE

	
Brian Heap Architectural Consultant 2 Hamilton Close Powick Worcester WR2 4NH email: brianheaparchitect@btconnect.com	
Project Rustington Golf Centre Out of Bounds Building	
Title Side elevations as proposed	
Date Nov 2020	Scale 1:50@A3
Dwg. No. 20-20102-05	Rev.