


1 ARLINGTON CRESCENT

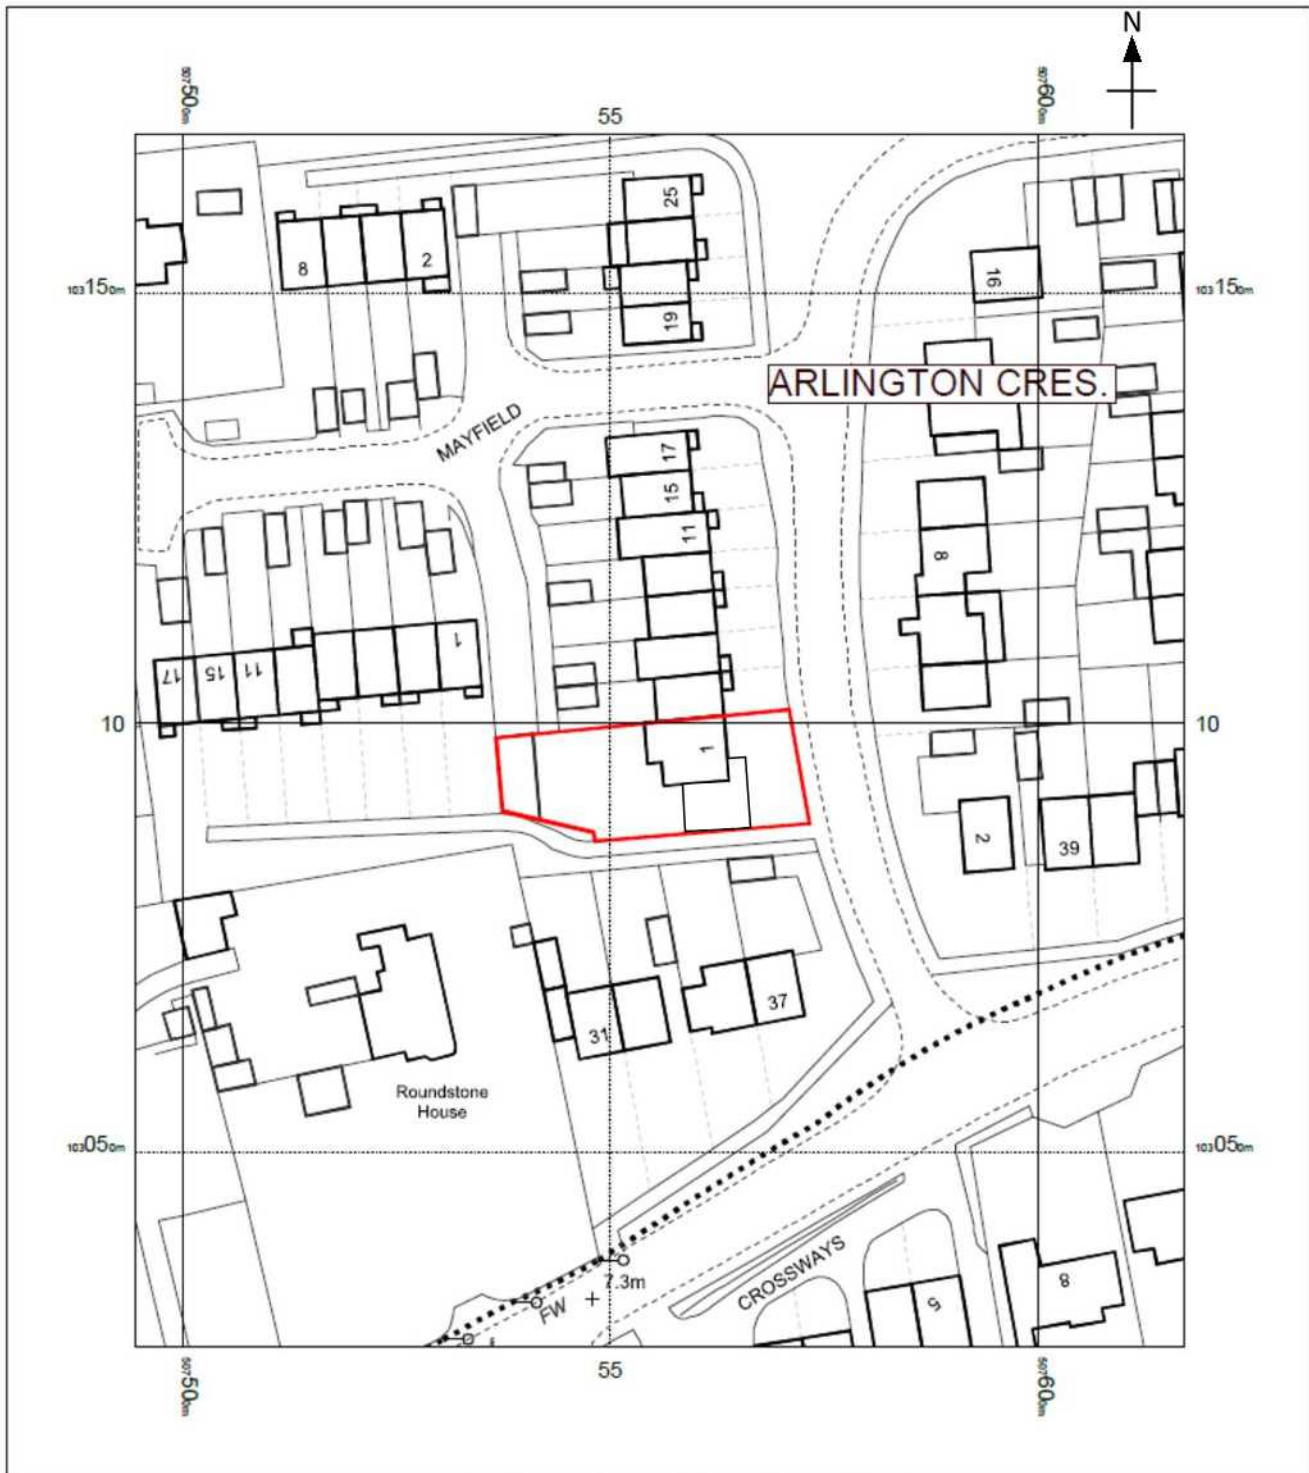

OS Mastermap
ID CM00203495

1:1250 scale print at A5
Centre: 507556 E, 103098 N

Property Owner: James Murphy
No1 Arlington Crescent
East Preston,
West Sussex,
BN16 1DL

13 November 2020, ID CM00203495