

EXISTING




North Elev Scale 1:100 @ A3




West Elev Scale 1:100 @ A3



South Elev Scale 1:100 @ A3

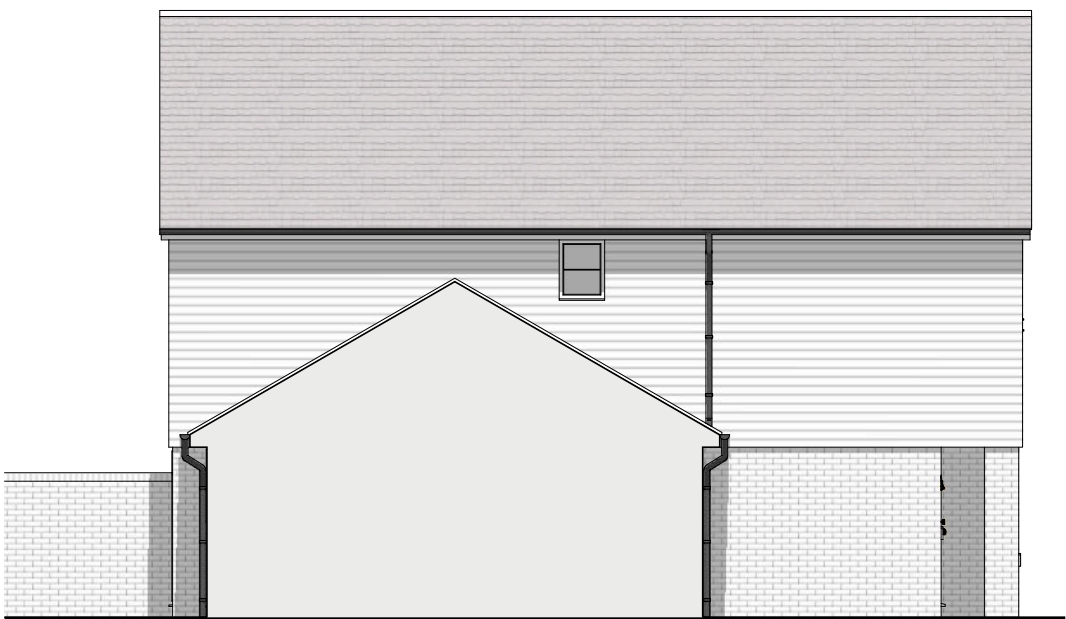

East Elev Scale 1:100 @ A3

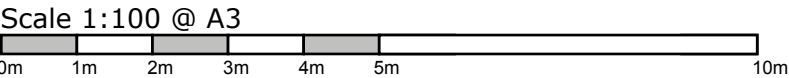

© nat-design, all rights reserved. Use figured dimensions only. All dimensions are to be checked on site before any work is carried out. Please contact the Architect immediately regarding any discrepancies discovered on site.

Rev	Notes	Date
 M: 07599199759 E: info@nat-design.co.uk www.nat-design.co.uk		
Project: 16 Speedwell Chase Angmering BN16 4QR		
Drawing: Existing Elevations		
Drawn by NSE		Scale as shown
Date Nov 2025		Revision
Drawing 2018 - DPA - 04		