




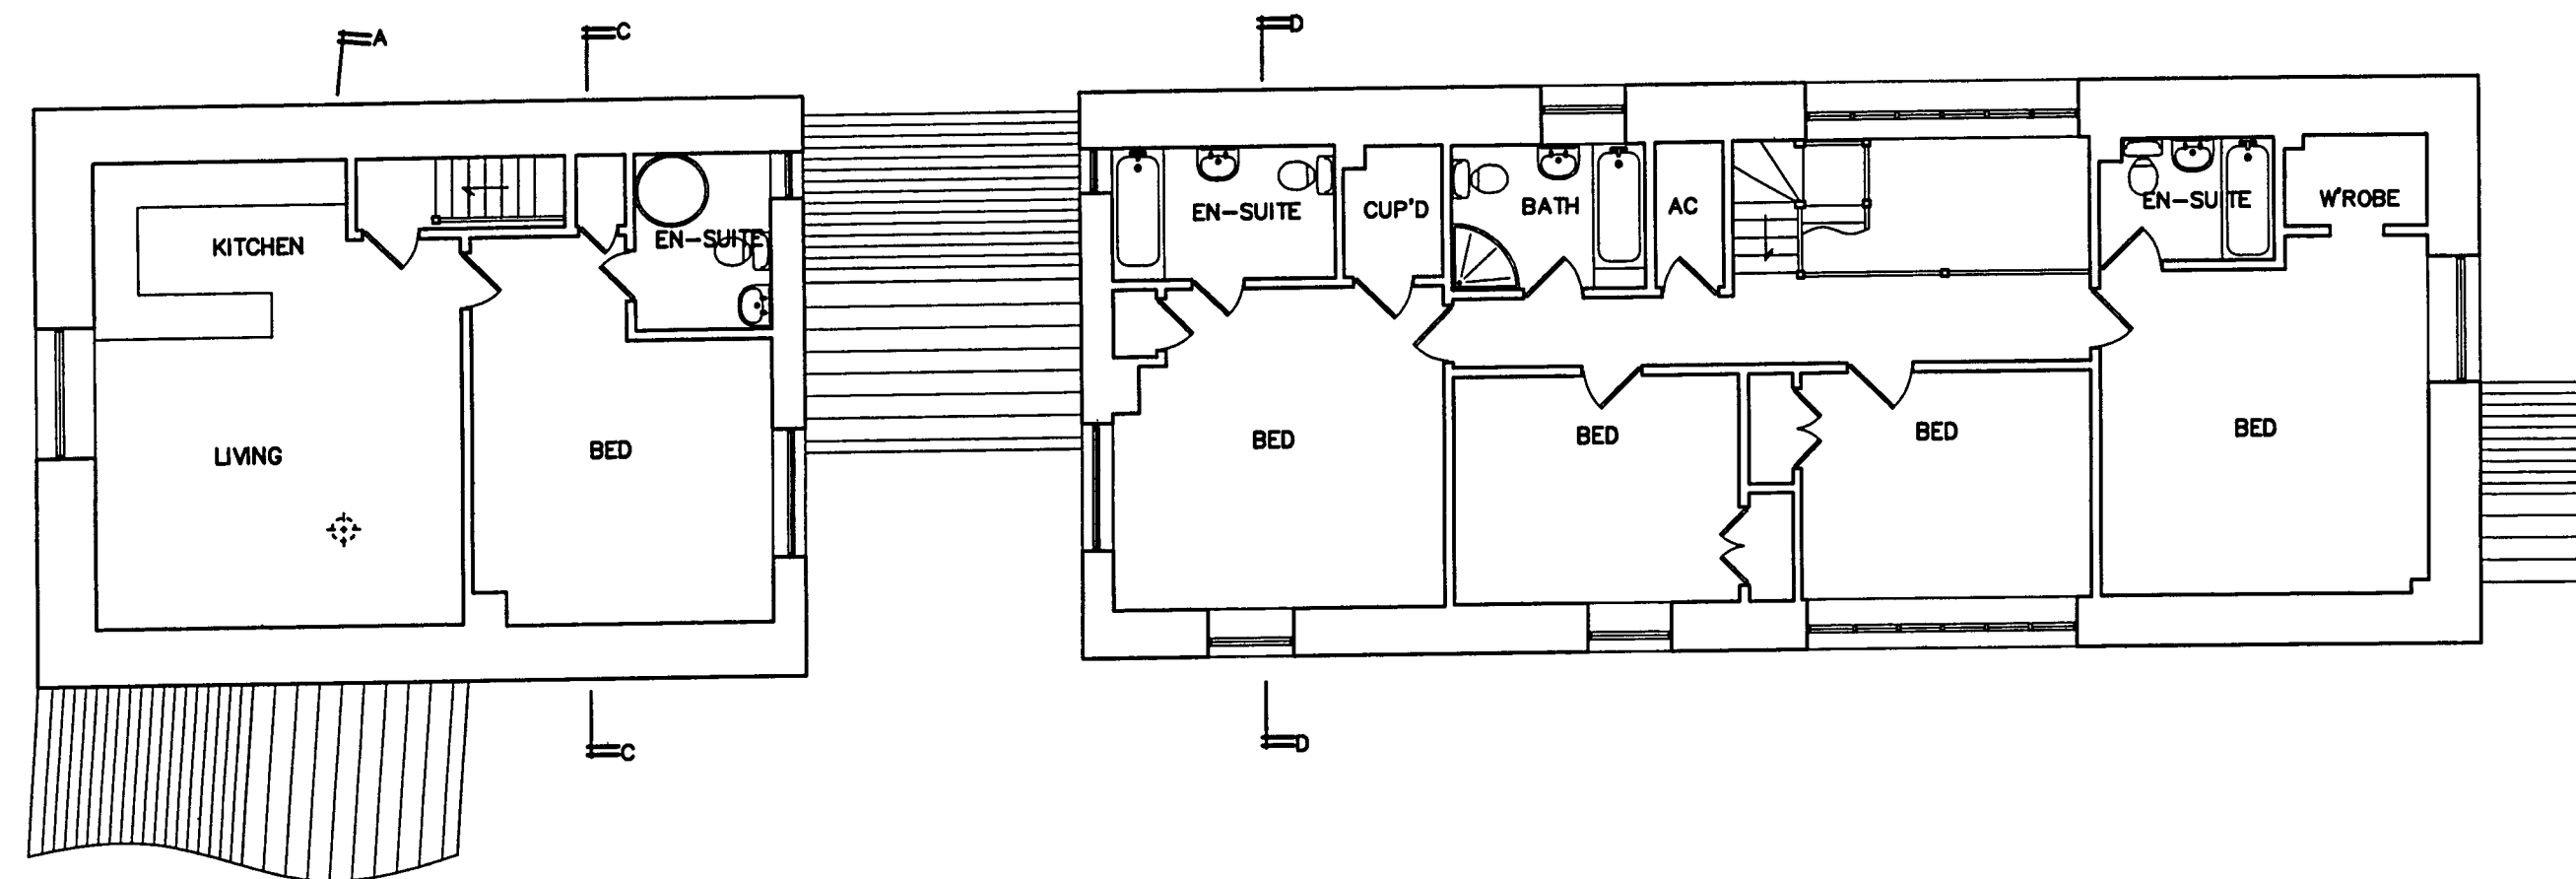


FIRST FLOOR PLAN 1:100

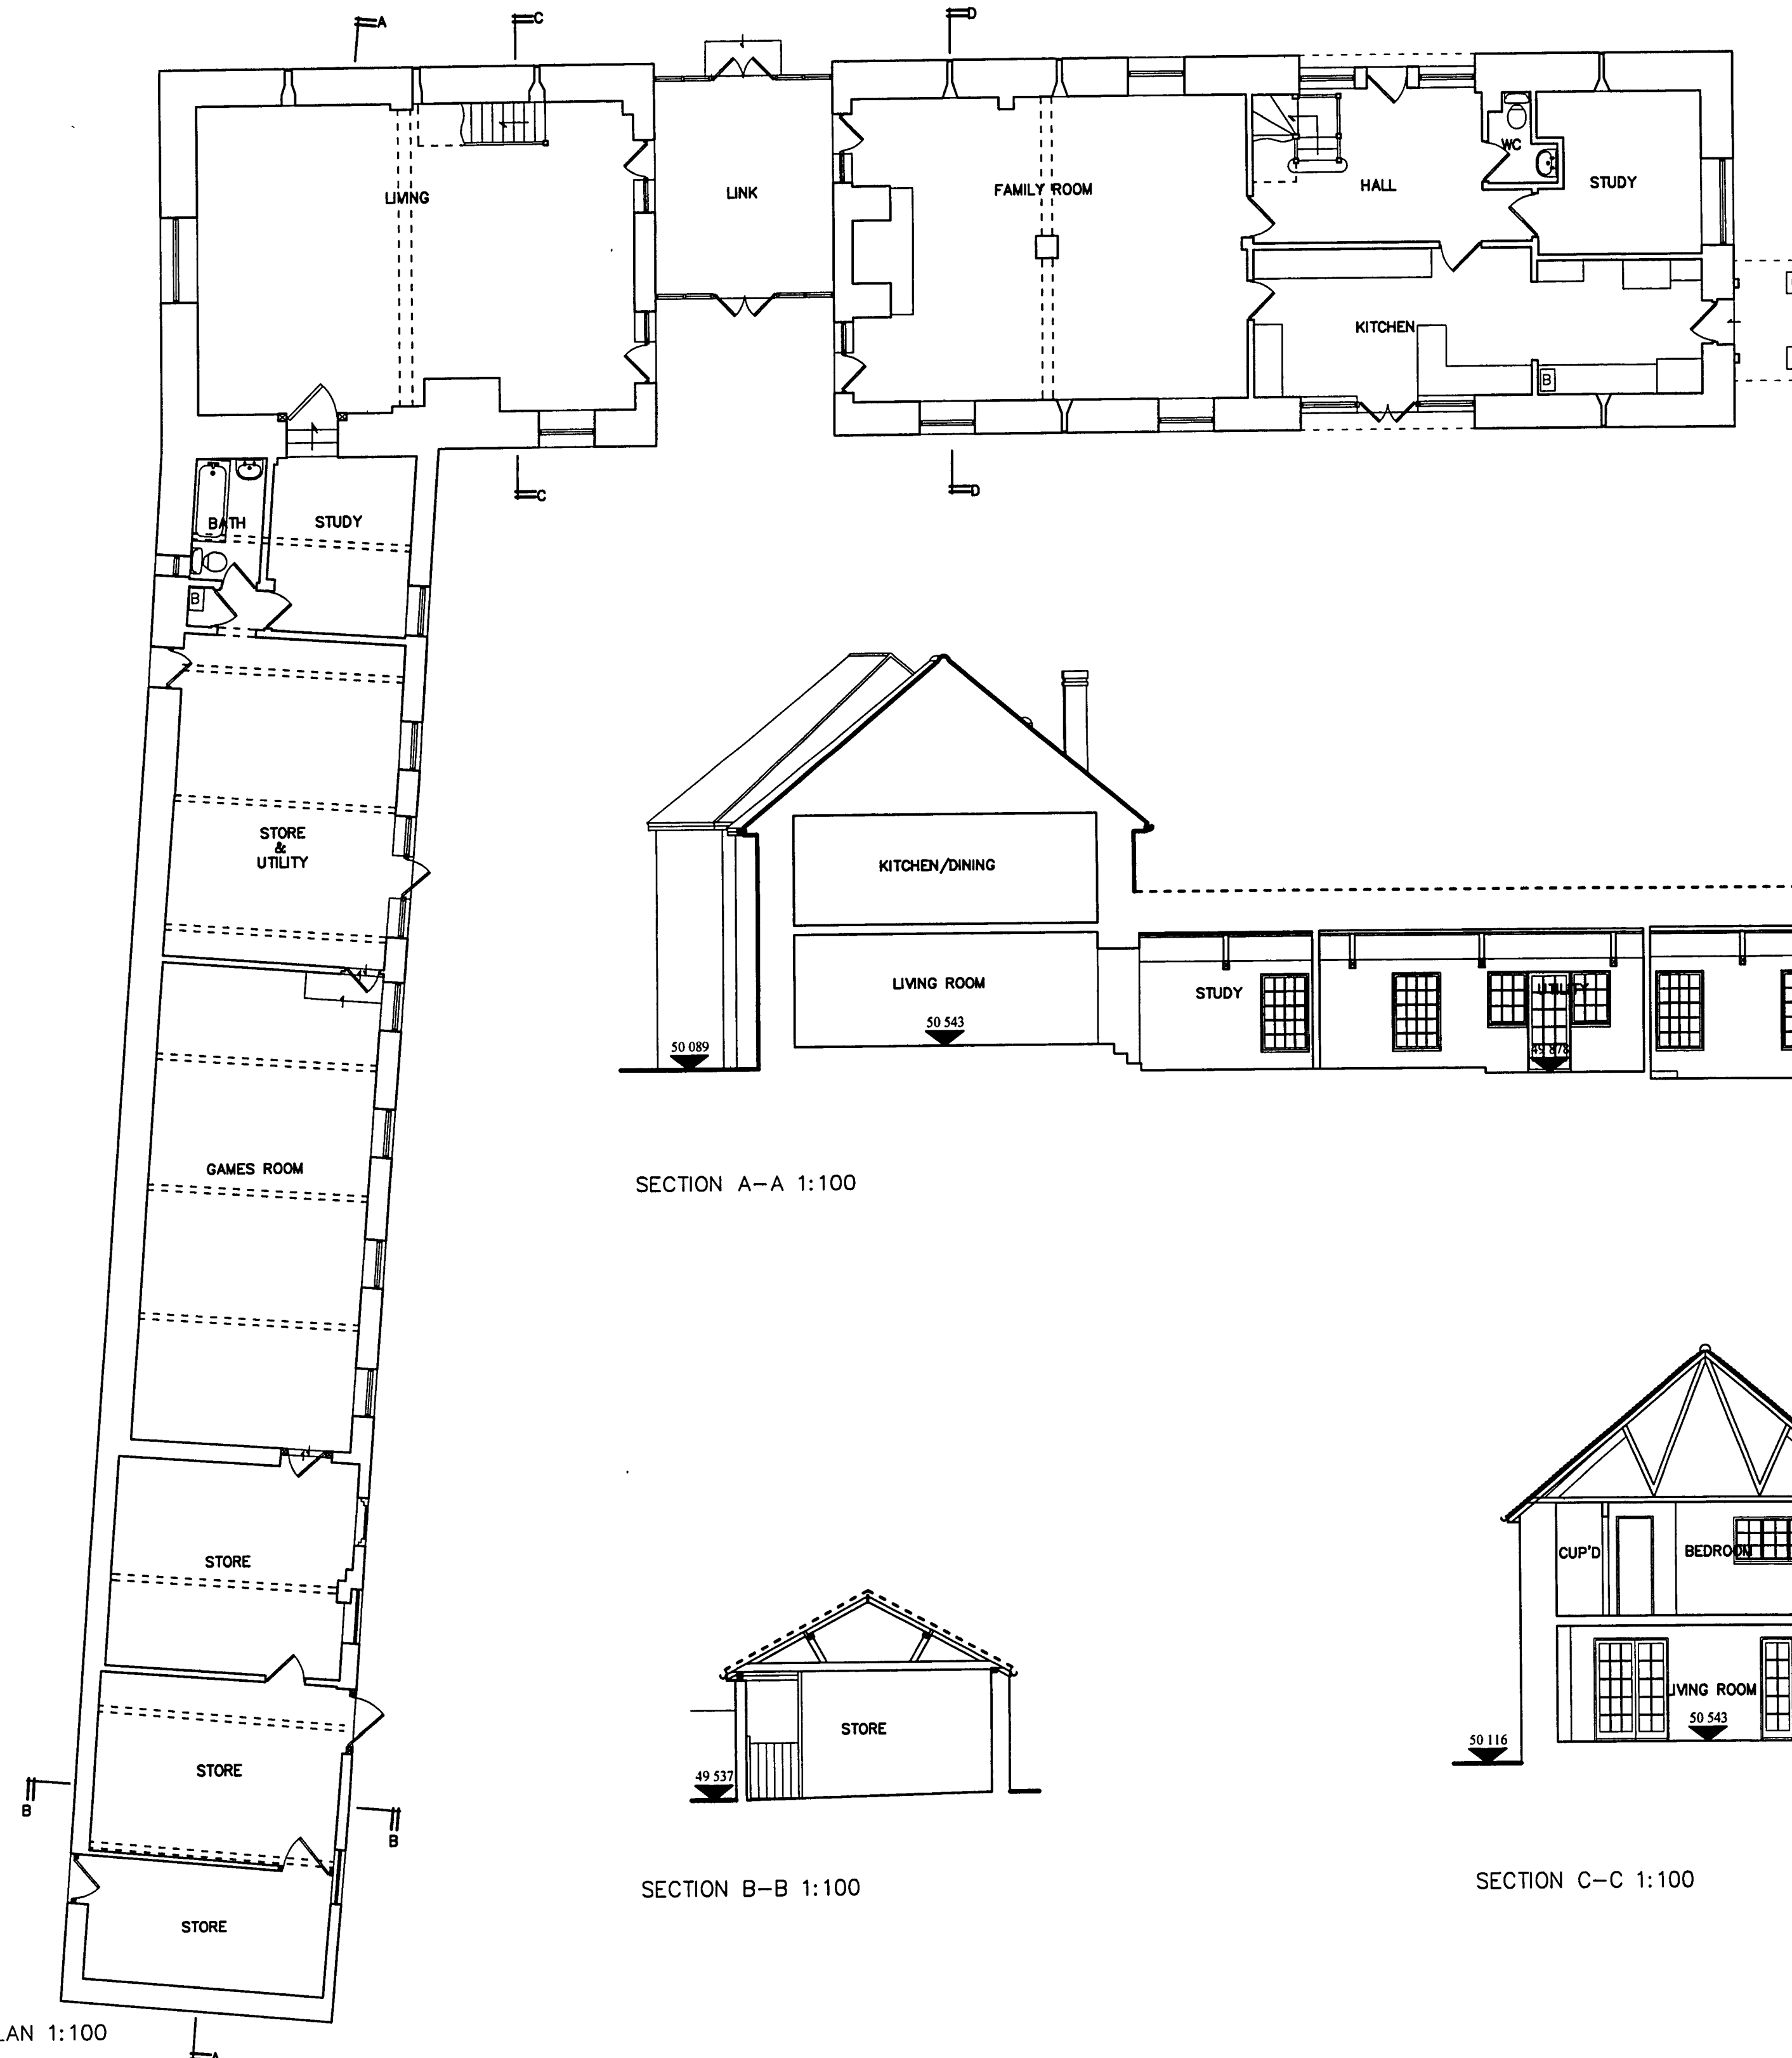


GROUND FLOOR PLAN 1:100

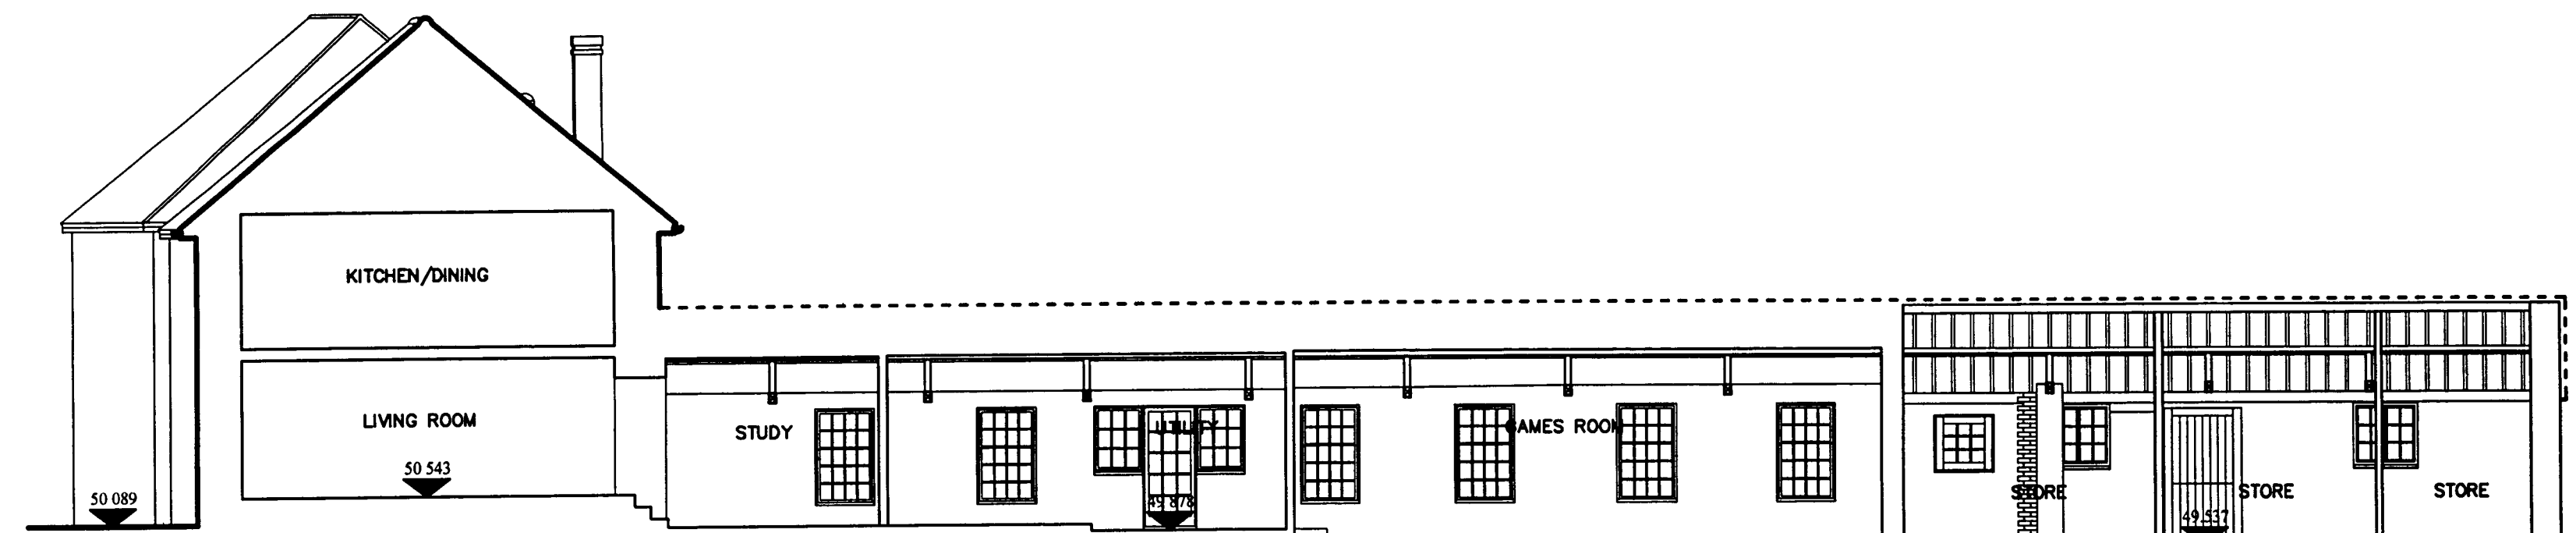


SECTION A-A 1:100

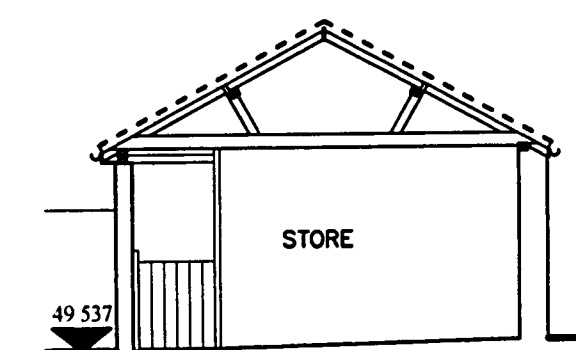

SECTION B-B 1:100

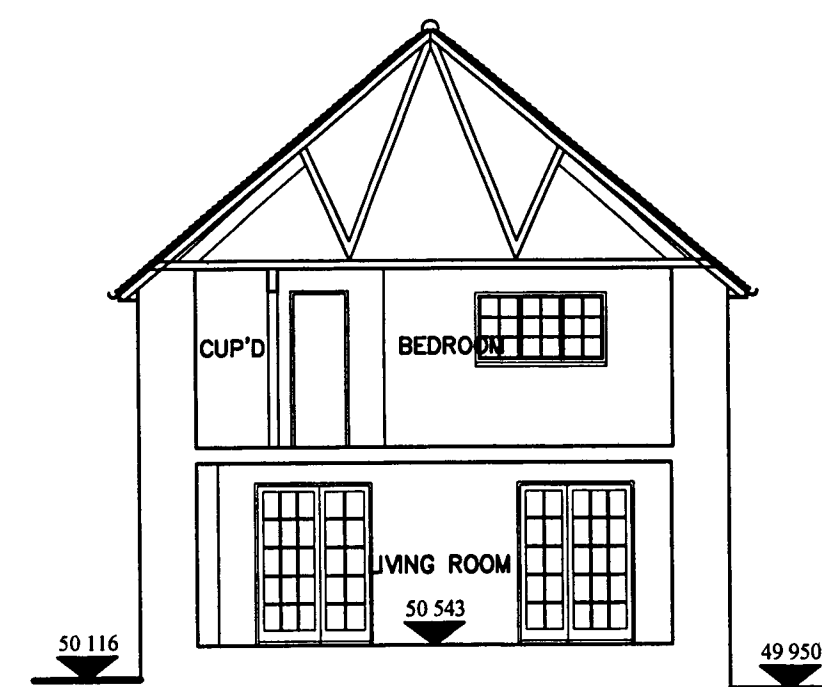

SECTION C-C 1:100

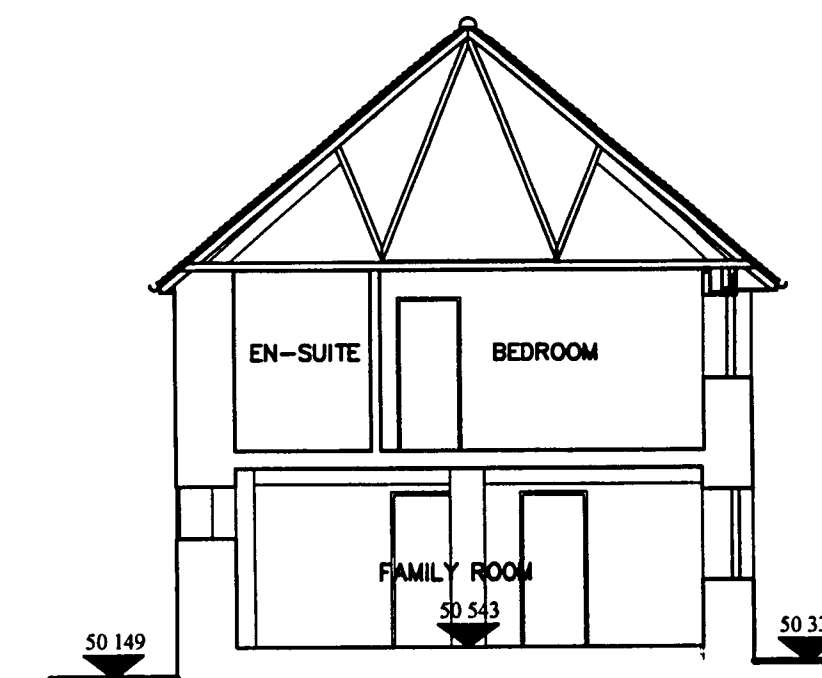

SECTION D-D 1:100

Survey As Existing - Manor Farm House, Ecclesden Lane, Angmering, West Sussex