

This drawing has been prepared for the purpose of gaining planning permission only and does not purport to be a working or contractual drawing and should not be used for any building or contractual purposes without prior written approval from Neil


MANOR FARM HOUSE ANGMERING WEST SUSSEX PROPOSALS FOR RE-ORDERING for MR & MRS T WALKER

JOB No. 529 - DWG. No. 01 - SCALE: 1:1250 @ A3 - 19th November 2007 (C)

NEIL HOLLAND
ARCHITECTS

7 Maltravers Street Arundel
West Sussex BN18 9AP
Tel 01903 882923 Fax 884202
Email: office@neilhollandarchitects.co.uk
www.neilhollandarchitects.co.uk

1:1250 LOCATION PLAN

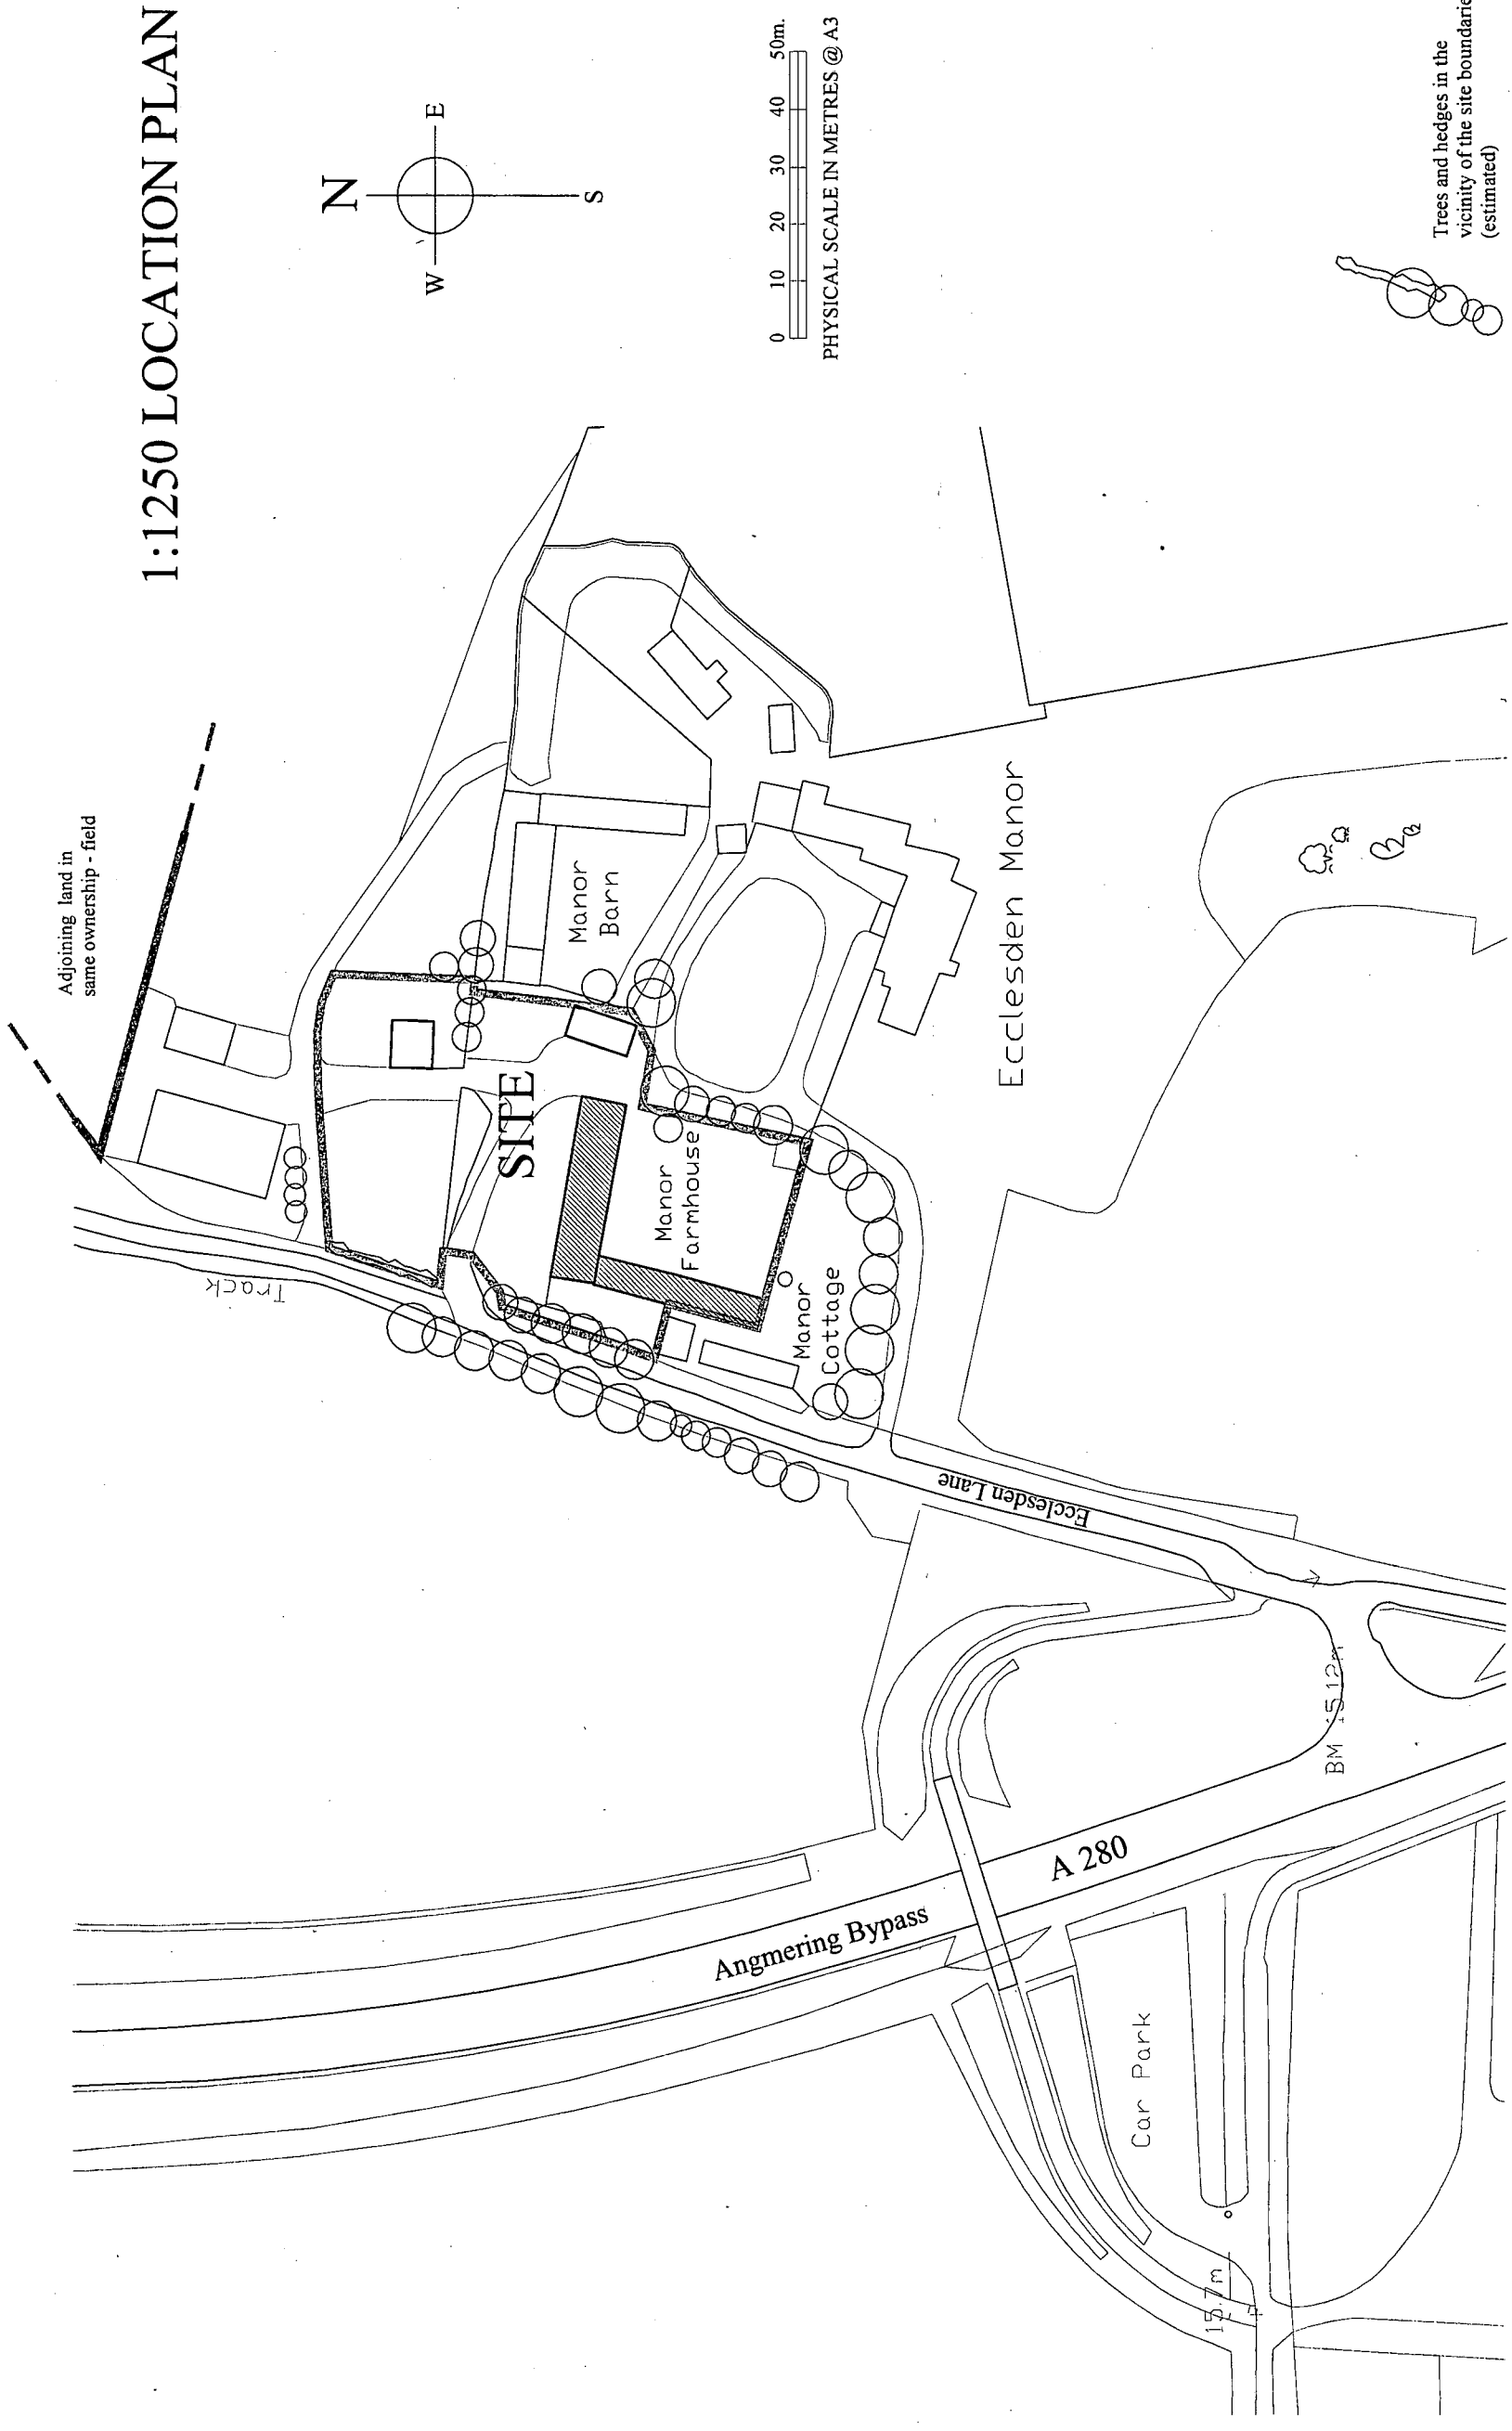

? Crown Copyright 2007. All rights reserved. Licence number 100020449