

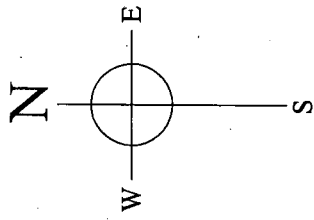


1:500 BLOCK PLAN

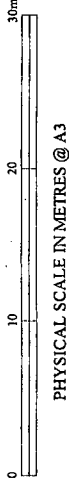

PHYSICAL SCALE IN METRES @ A3

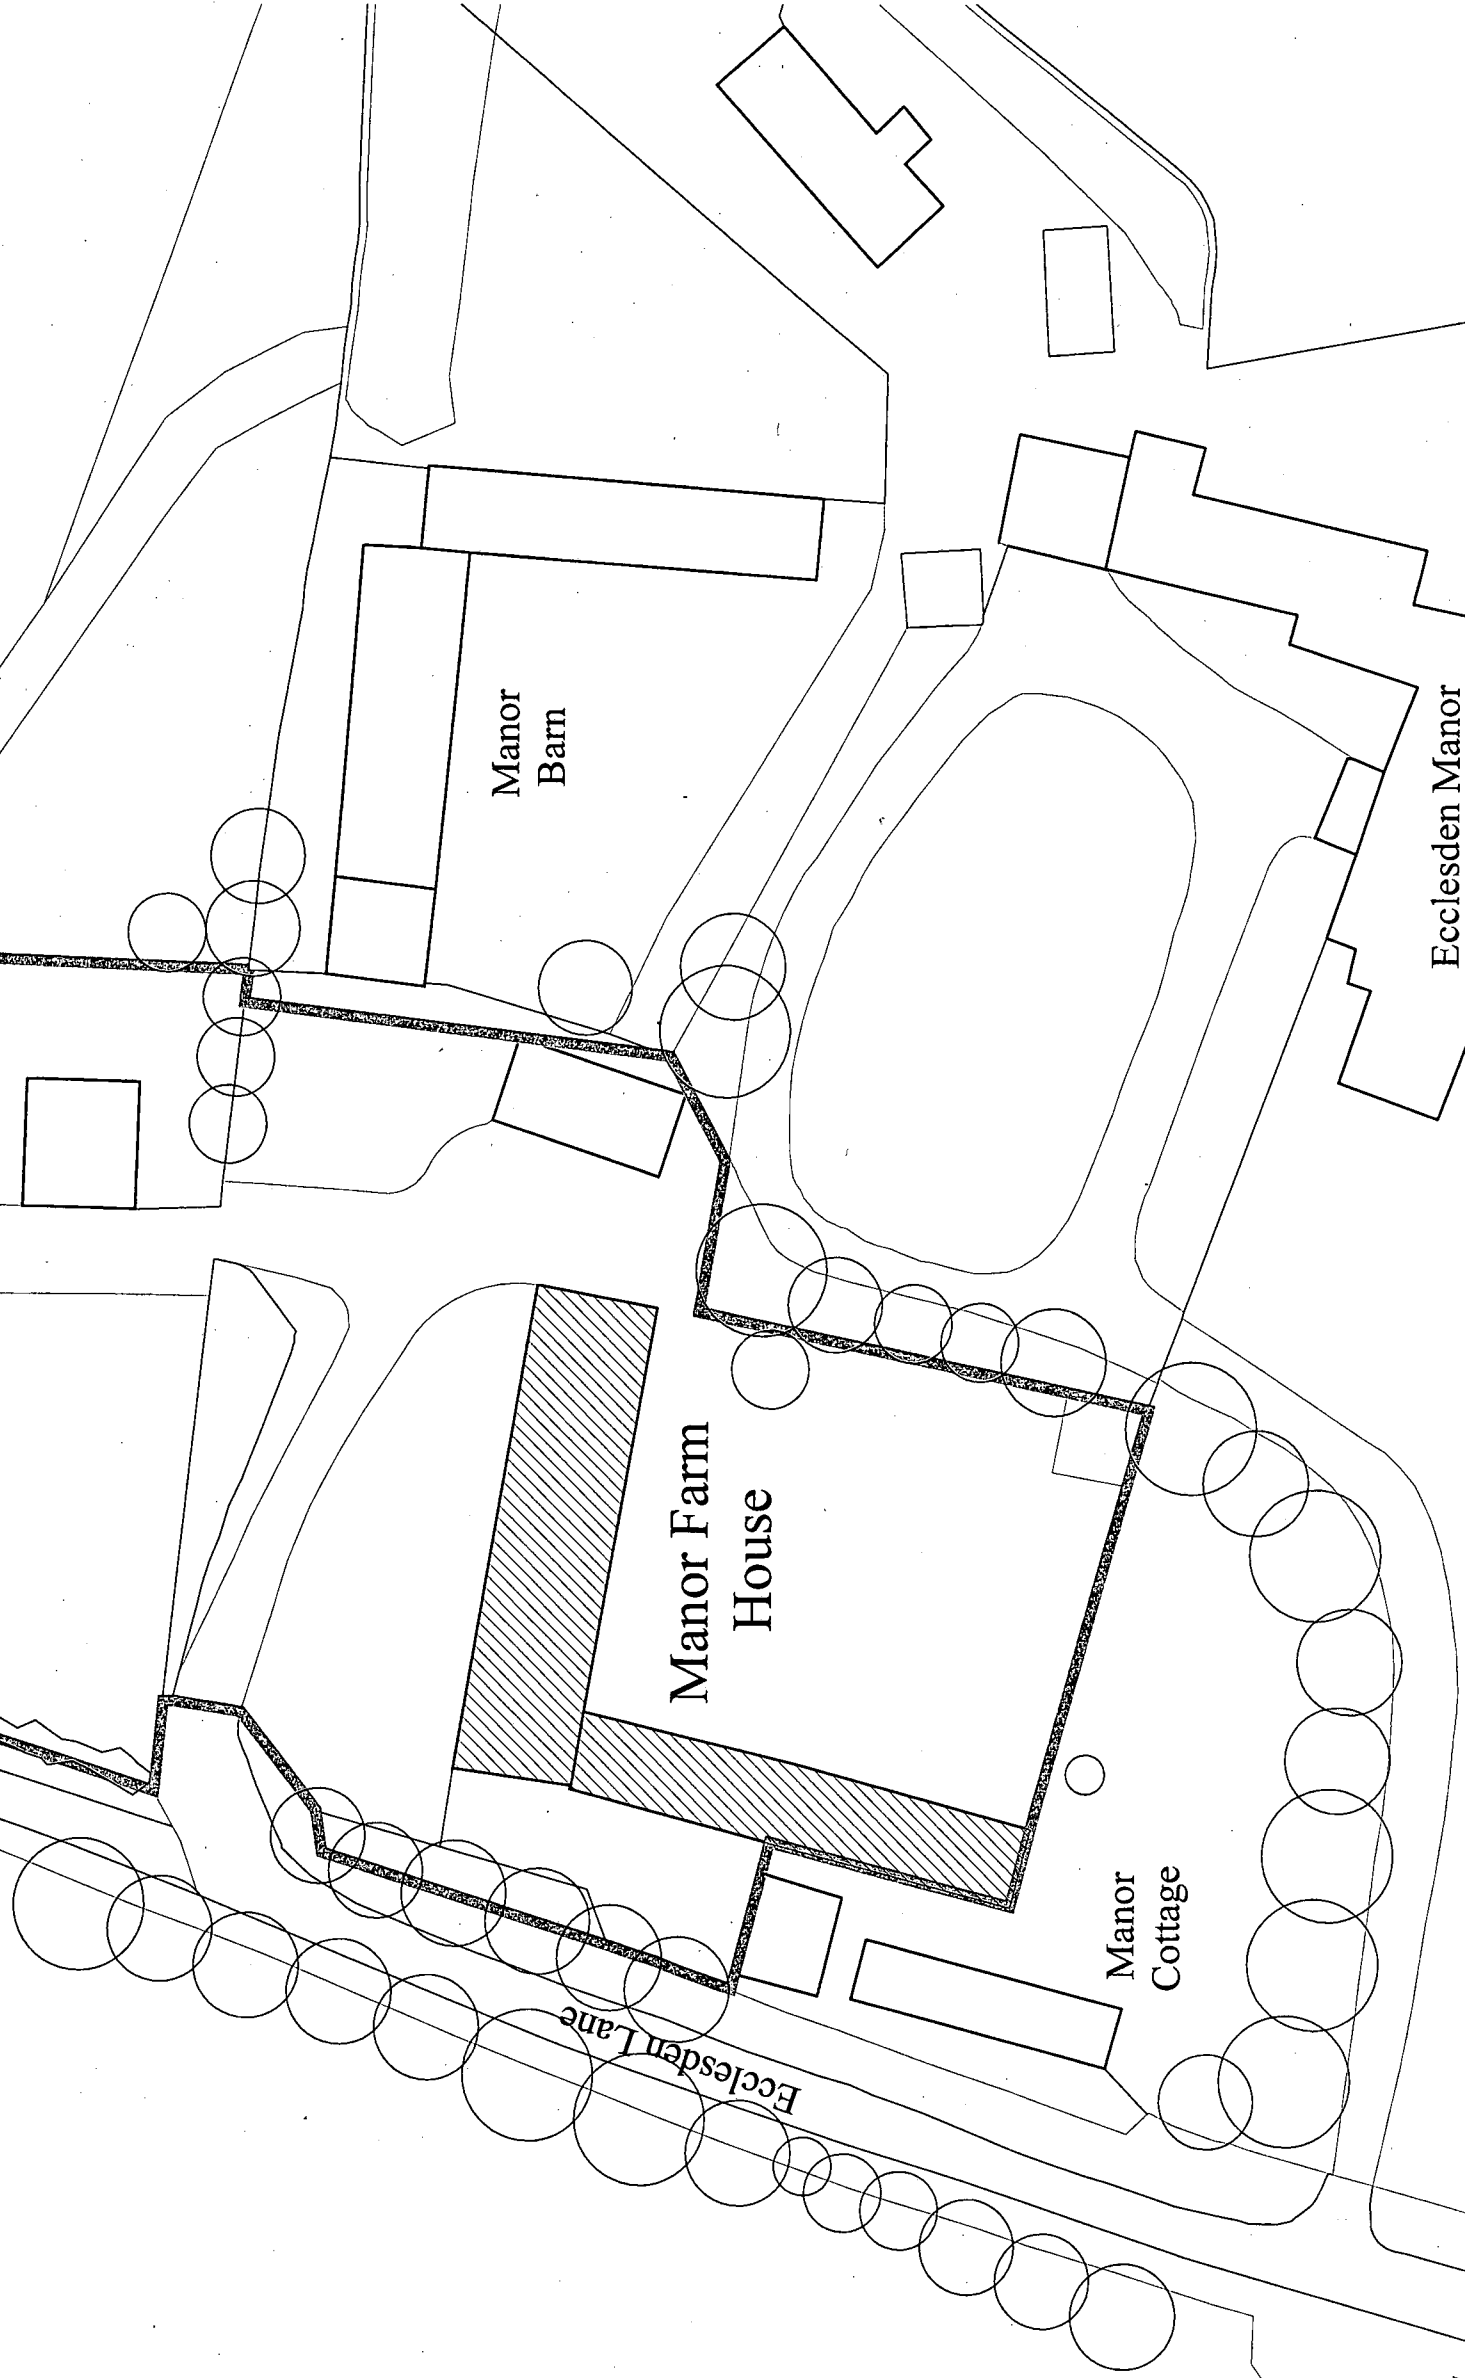

Trees and hedges in the vicinity of the site boundaries (estimated)

This drawing has been prepared for the purpose of gaining planning permission only and does not purport to be a working or contractual drawing and should not be used for any building or contractual purposes without prior written approval from Neil

MANOR FARM HOUSE ANGMERING WEST SUSSEX PROPOSALS FOR RE-ORDERING for MR & MRS T WALKER

JOB No. 529 - DWG. No. 02 - SCALE: 1:500 @ A3 - 19th November 2007 (C)

NEIL HOLLAND
ARCHITECTS

7 Maltavers Street Arundel
West Sussex BN18 9AP
Tel 01903 882923 Fax 884202
Email: office@neilhollandarchitects.co.uk
www.neilhollandarchitects.co.uk