

MANOR FARM HOUSE ANGMERING WEST SUSSEX
PROPOSALS FOR RE-ORDERING for MR & MRS T WALKER

JOB No. 529 - DWG. No. 10 A - SCALE: 1:100 @ A3 - 15th January 2008

REVISIONS
A 14.01.08 E


A 14.01.08 Ext doors altered to suit L.A.

PLAN OF STABLE WING

 = NEW INTERNAL WALLS

EXISTING REMOVED – see also
accompanying Survey drawings

This drawing has been prepared for the purpose of gaining planning permission only and does not purport to be a working or contractual drawing and should not be used for any building or contractual purposes without prior written approval from Neil

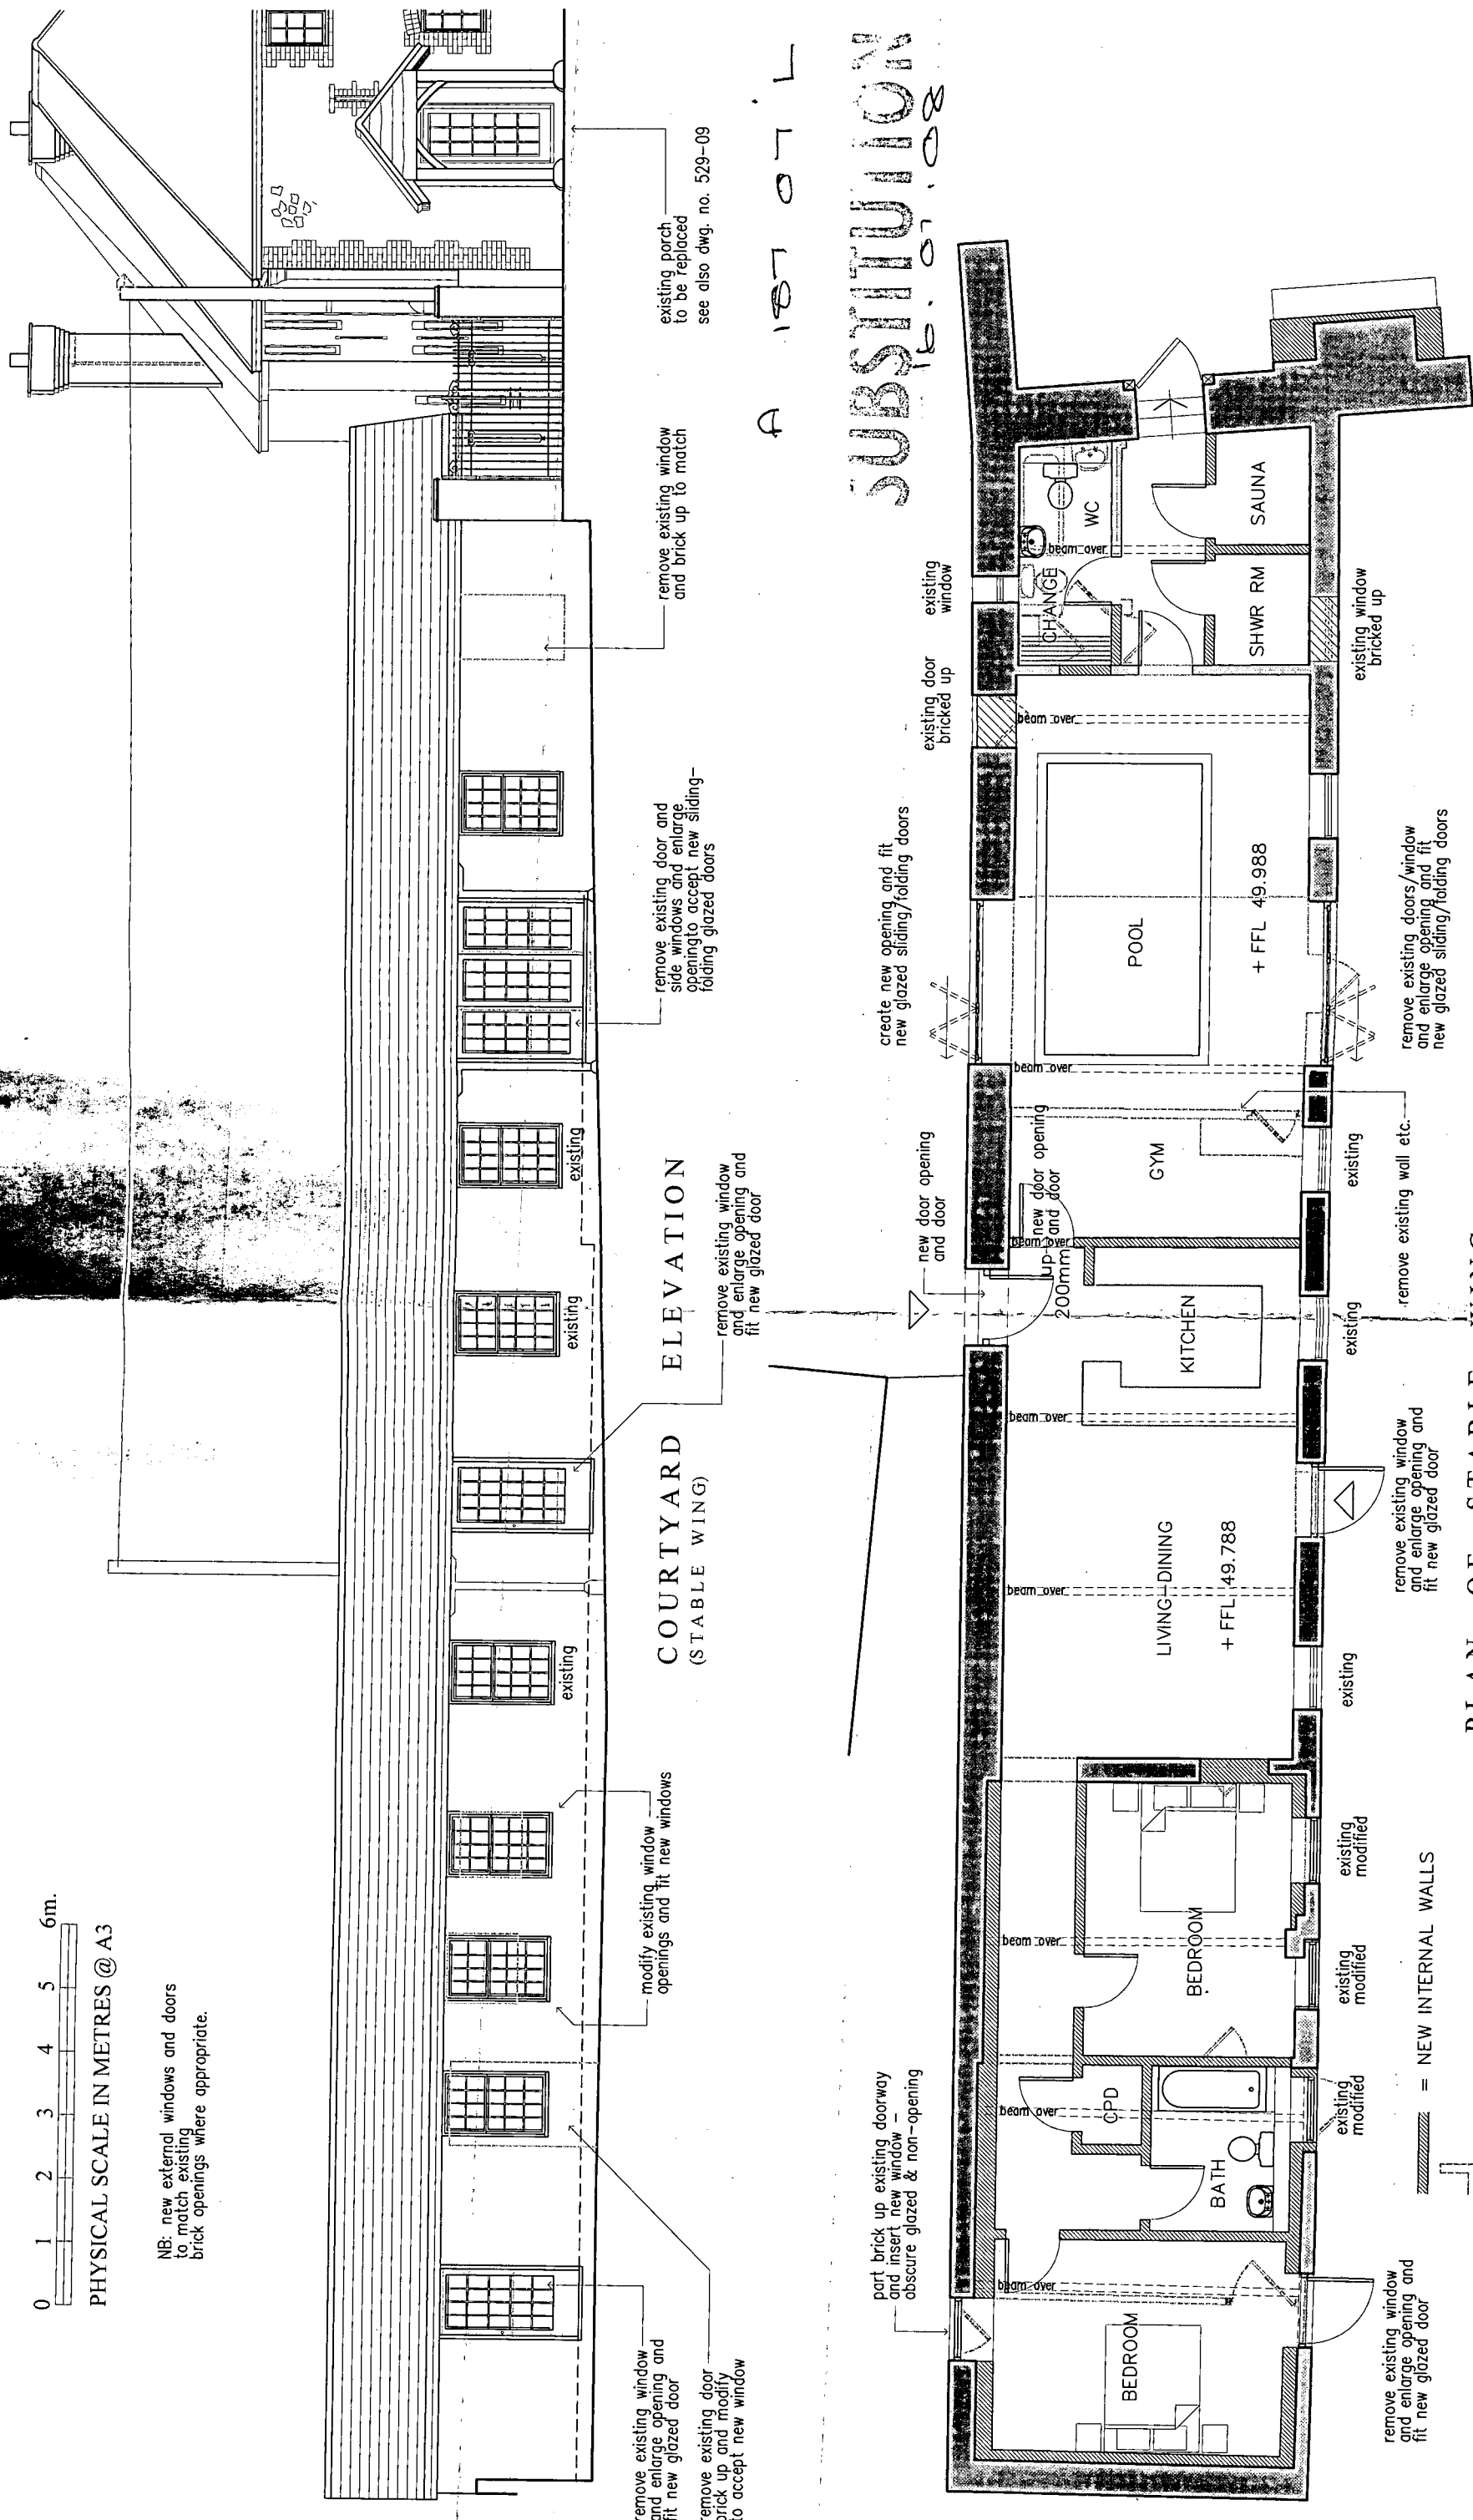

PHYSICAL SCALE IN METRES @ A3

NB: new external windows and doors to match existing brick openings where appropriate.