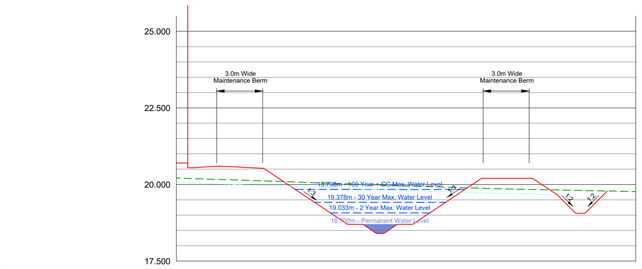

CHAINAGE	0.000	5.000	10.000	15.000	20.000	24.478	24.878	27.878	30.000
PROPOSED GROUND LEVEL	21.200 21.050	20.100	18.700	18.400	18.400	18.700	20.100	19.660	19.659
EXISTING GROUND LEVEL	20.210	20.128	20.040		19.952	19.875		19.823	

B-B

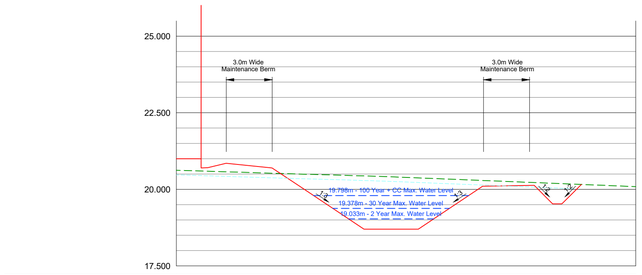

CHAINAGE	0.000	5.000	10.000	15.000	20.000	23.370	25.000	25.356	26.370	30.000
PROPOSED GROUND LEVEL	21.000 20.700	20.100	18.700	18.700	20.100	20.129	19.527	20.121		
EXISTING GROUND LEVEL	20.624	20.545	20.472	20.390	20.289	20.189	20.170			

C-C

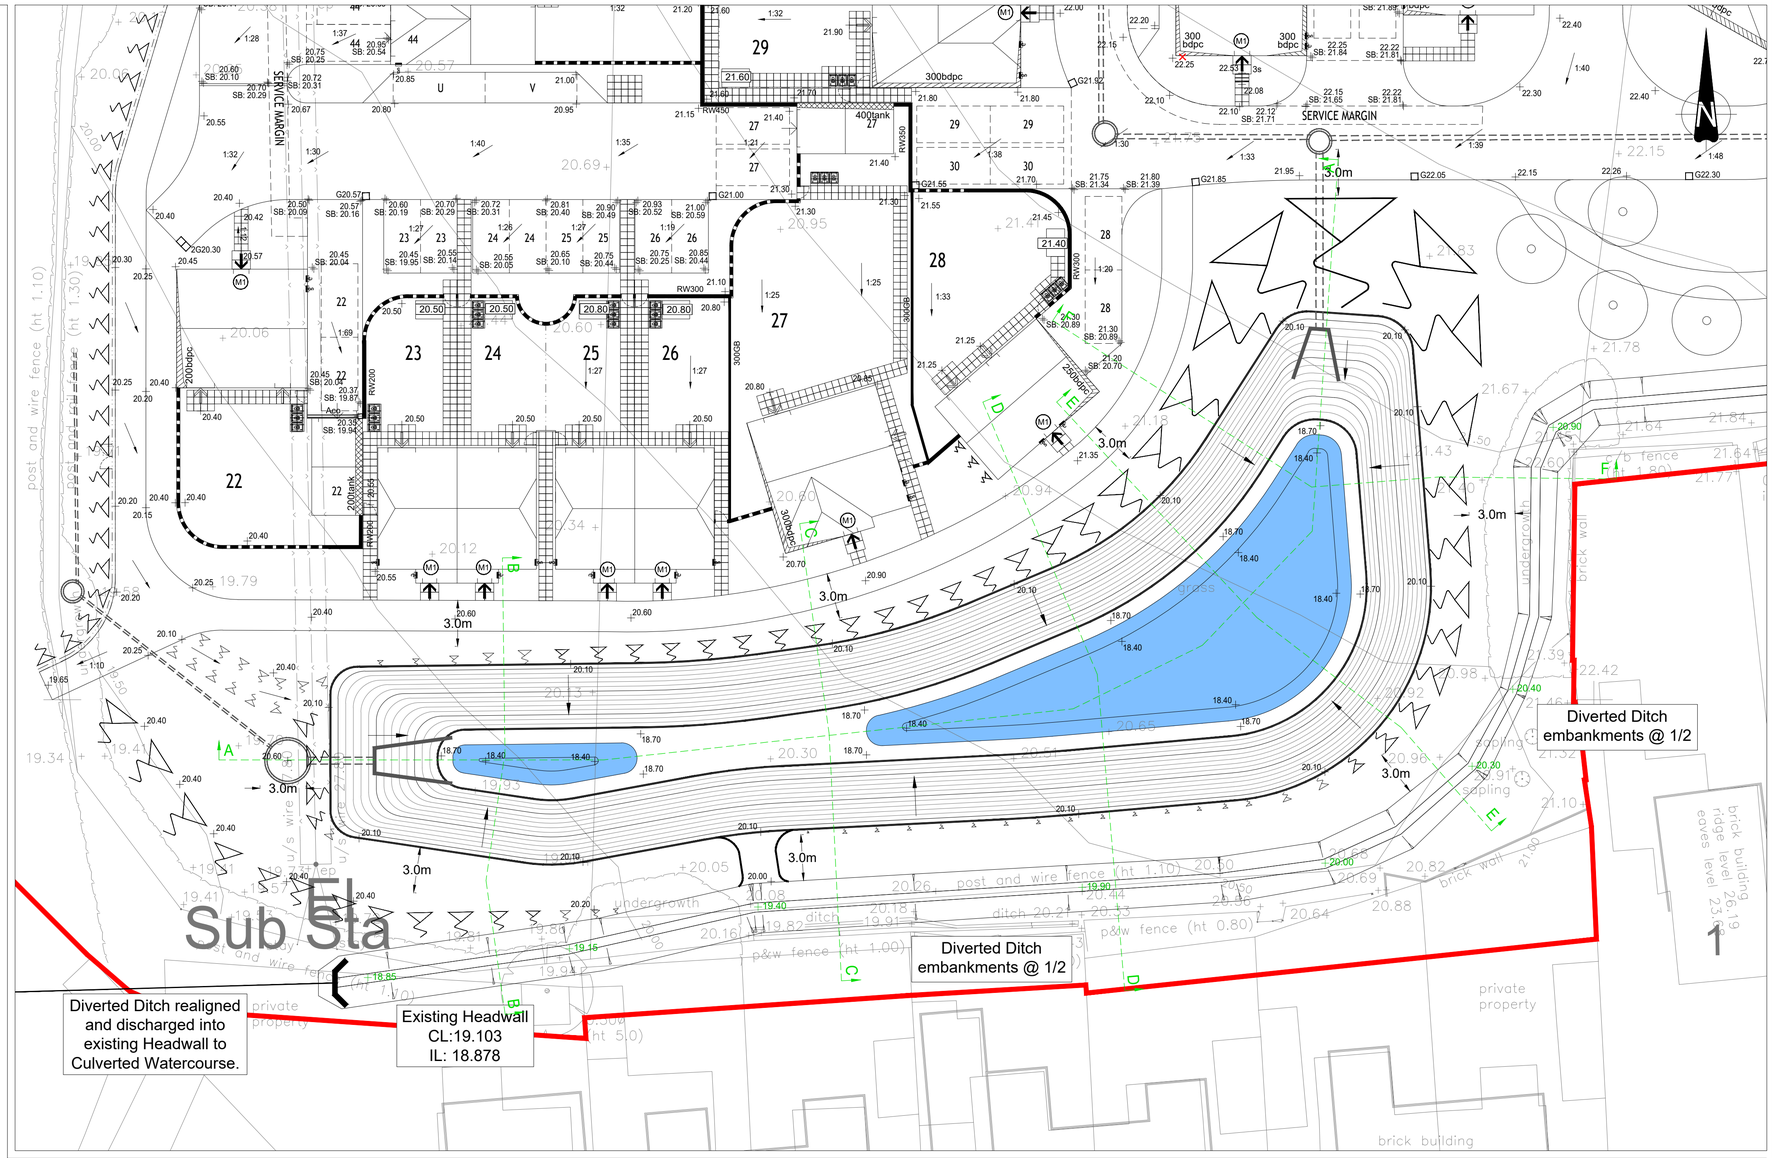

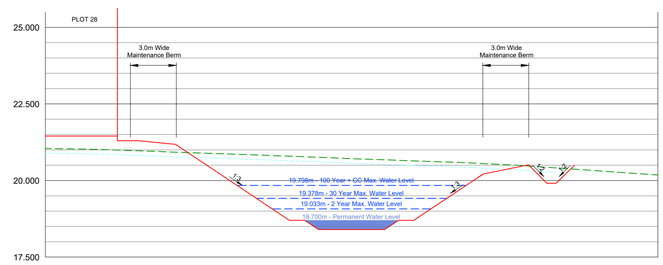

CHAINAGE	0.000	5.000	10.000	15.000	20.000	25.000	30.000	31.554	33.351	34.000 34.000	40.000
PROPOSED GROUND LEVEL	21.450 21.300	20.100	18.700	18.400	18.400	18.700	20.100	20.512	20.501		
EXISTING GROUND LEVEL	21.049	20.989	20.899	20.812	20.713	20.624	20.518	20.410			

D-D

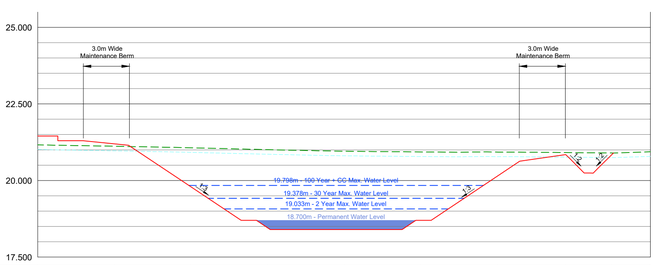

CHAINAGE	0.000	5.000	10.000	15.000	20.000	25.000	30.000	34.471	37.471	40.000
PROPOSED GROUND LEVEL	21.450 21.300	20.100	18.700	18.400	18.400	18.700	20.100	20.848	20.840	
EXISTING GROUND LEVEL	21.164	21.118	21.067	21.007	20.957	20.933	20.929	20.910		20.937

E-E

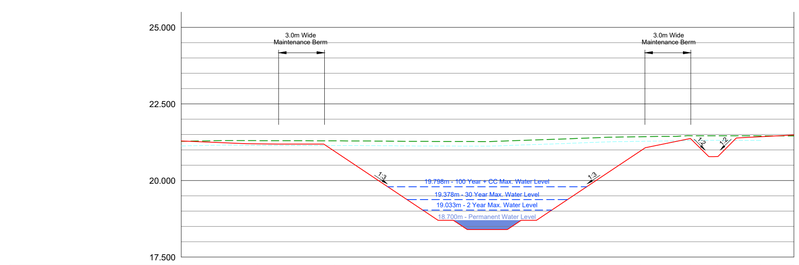

CHAINAGE	0.000	5.000	10.000	15.000	20.000	25.000	30.000	33.246	35.000	37.843	40.000
PROPOSED GROUND LEVEL	20.100	18.700	18.400	18.400	18.700	20.100	21.371	20.781		21.485	
EXISTING GROUND LEVEL	21.278	21.301	21.293	21.277	21.270	21.357	21.429	21.460	21.457		

F-F

The Contractor is to check and verify in conjunction with the Architects details all setting out points, building and site dimensions, levels and sewer invert levels at connection points and ensure that they are fully conversant with the contents and requirements of the site investigation report before work starts. The Contractor is to comply in all respects with current building legislation, British Standard Specifications, Building Regulations etc., whether or not specifically stated on this drawing.

This drawing is not intended to show details of ground conditions or ground contaminants. Each area of ground relied upon to support any structure depicted (including drainage) must be investigated by the Contractor any areas of formation for said structures which do not accord with the anticipated conditions as described in the site investigation report are to be immediately notified to the Engineer, where applicable. Any suspect fluid ground or ground contaminants on or within the ground should be further investigated by a suitable expert. Any earthworks shown indicate typical slopes for guidance only and should be investigated further by a suitable geotechnical expert.

Where existing trees are shown to be retained they should be subject to a full Arboricultural inspection for safety. All trees are to be planted so as to ensure they are a minimum of 5 metres from buildings and 3 metres from drainage and services, where applicable. A foundation is to be provided to accommodate the proposed tree planting, where applicable.

© This drawing and the building works depicted are the copyright of Banners Gate Ltd and may not be reproduced or amended except by written permission. No liability will be accepted for amendments made by other persons.

Rev	Description	Date	By
A	Drawing updated to illustrate sections B-B to F-F.	31.08.2021	OB
	First Issue	05.08.2021	OB

Client

PERSIMMON
Together, we make a home

Project

Dappers Lane, Angmering

West Sussex

Title

Attenuation Basin Cross Sections

Sheet 2 of 2

Drawing Status: PRELIMINARY

Scale	A1 @ 1:200 Horiz & 1:100 Vert	Drawn	OB
Date	July 2021	Checked	
File	20079/dwgs/civils/current	Drawing	20079 - 212 A

BANNERS GATE
CIVIL, STRUCTURAL & ARCHITECTURAL DESIGN SERVICES
10-11 Birmingham Street, Halesowen, West Midlands B63 3HN
Tel: 0121 687 1500 Fax: 0121 687 1501
E-mail: mail@bannersgate.com

ARUN DISTRICT COUNCIL A/1882/10/OC