
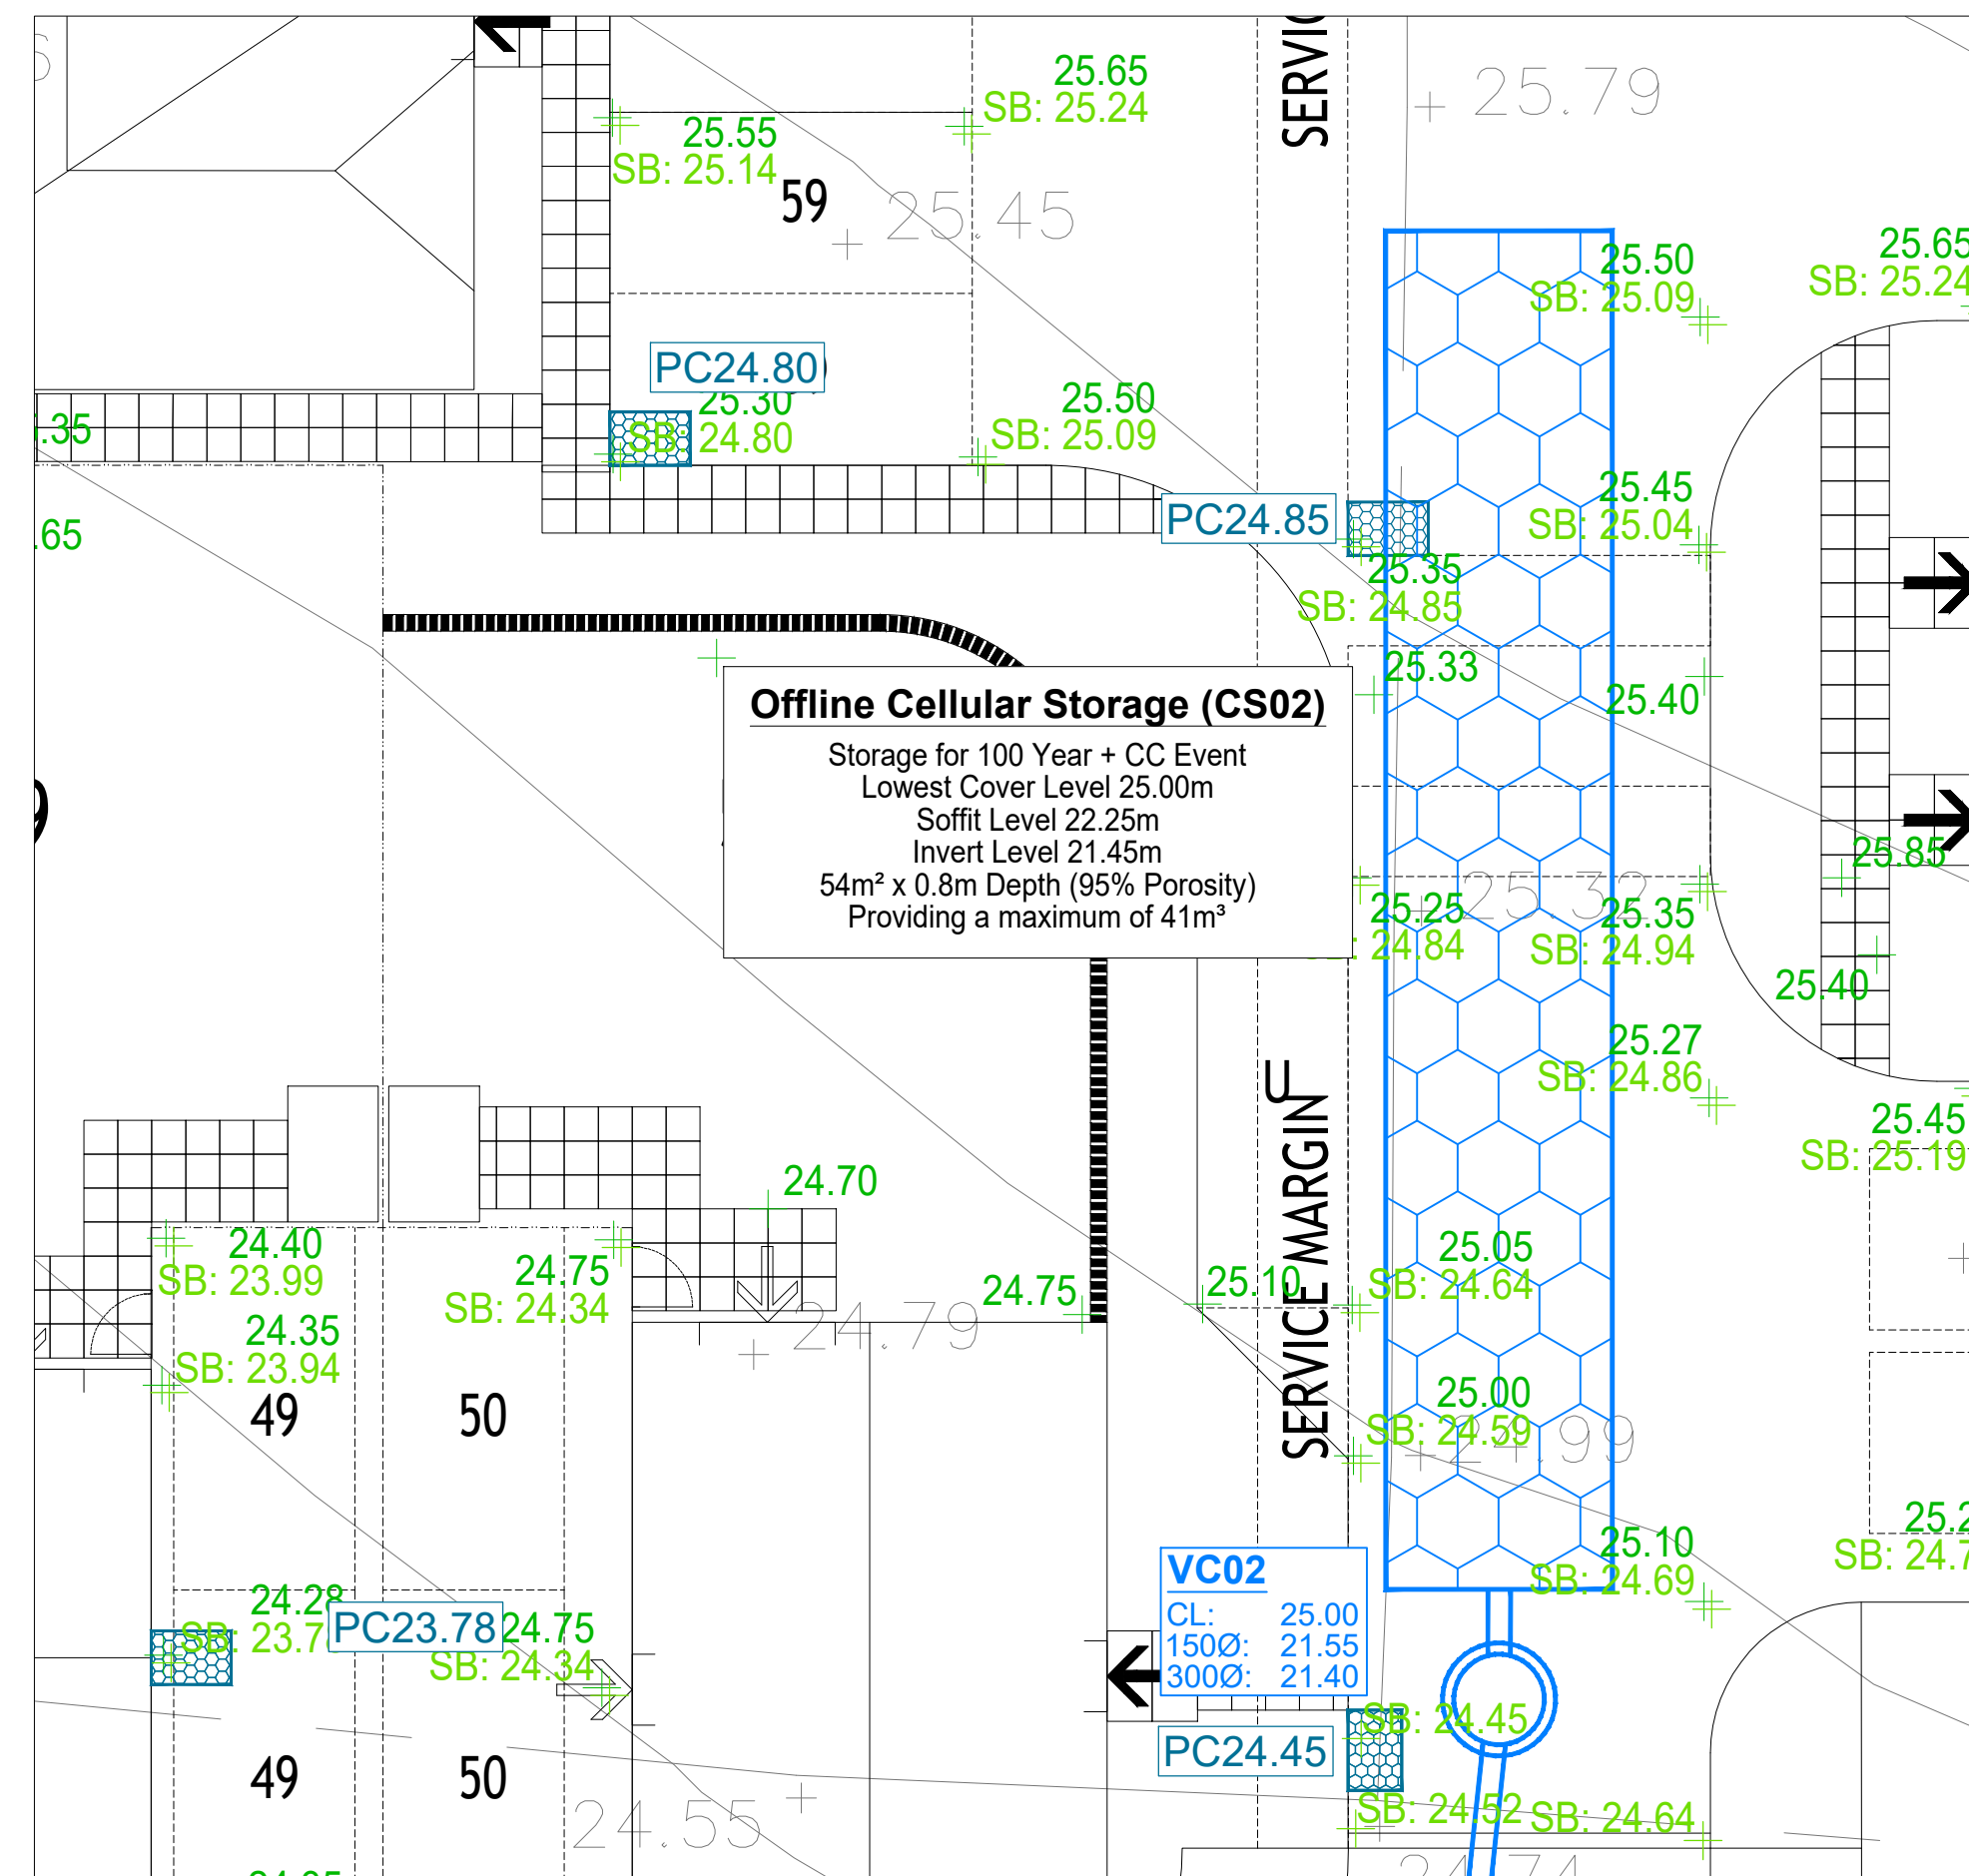
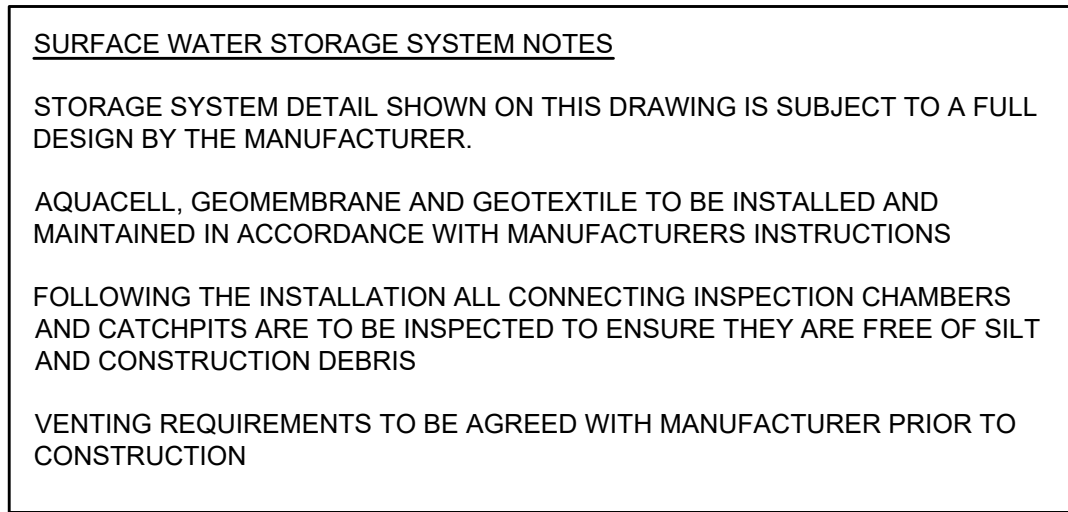


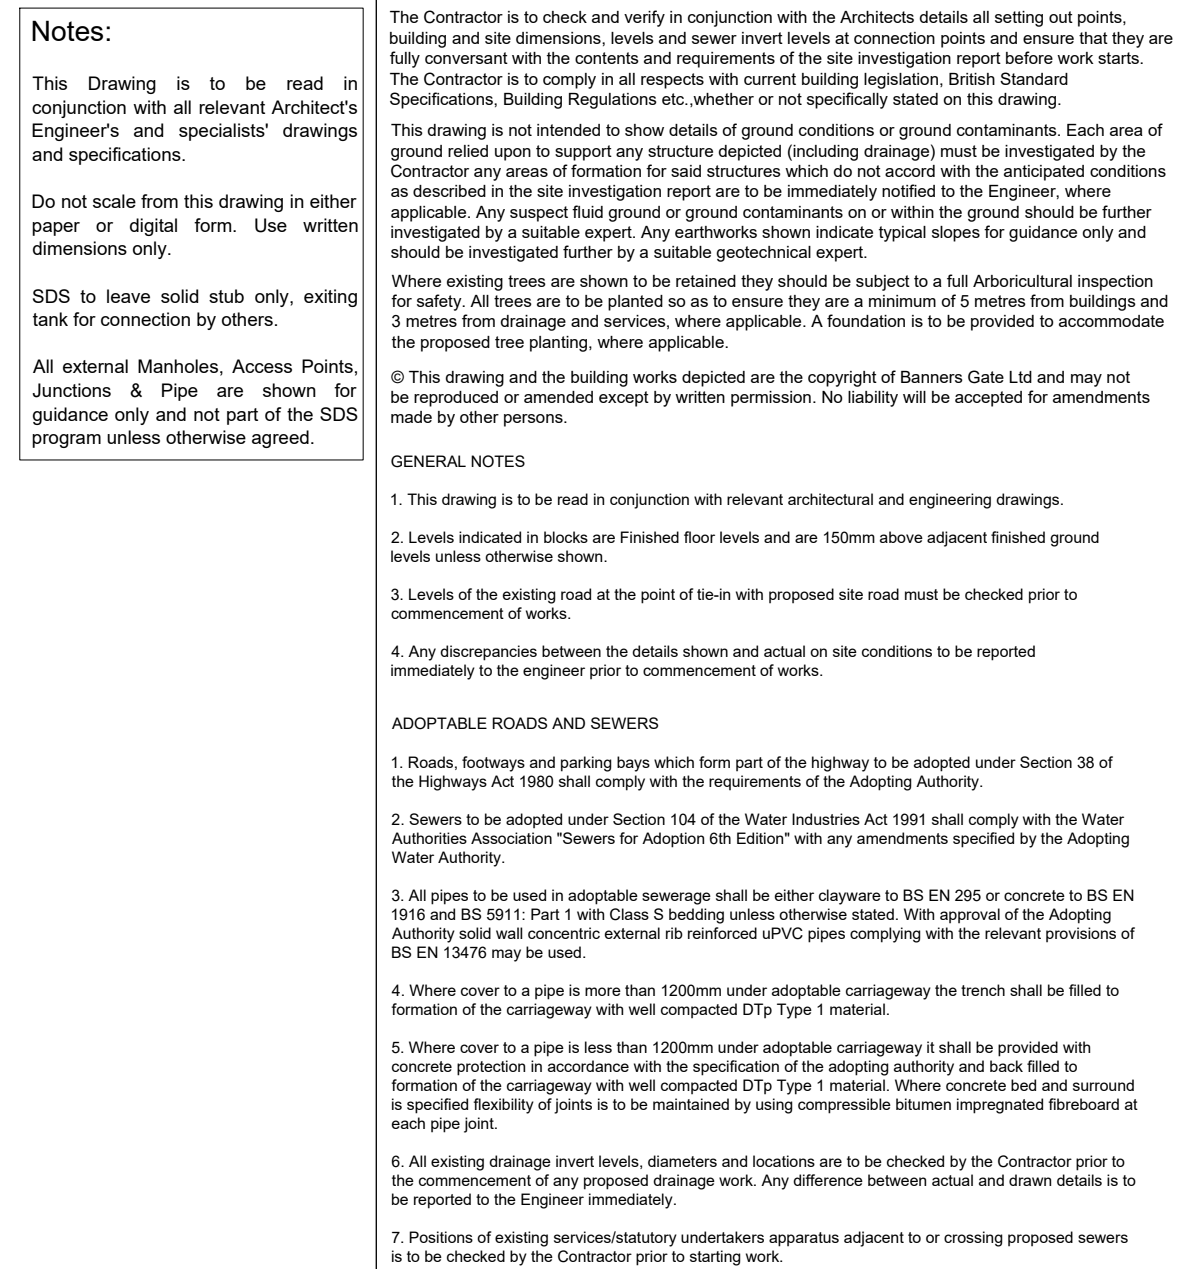

C	Cellular storage and valve chamber detail updated to reflect latest design and drainage effluent planning conditions. Pump depth increased to 300mm. re-use of London Clay sub-soils added as per reviewed flotation calculations. Drawing status updated to 'For Issued' subject to discharge of planning conditions as requested by client.	04.10.2018	OB
B	Cellular storage and valve chamber detail updated to reflect latest design, invert and cover levels updated, high level overflow removed and invert level of cell storage raised.	28.07.2021	OB
A	Cellular storage updated to suit revised Drainage Strategy.	07.01.2021	LH
Rev.	First issue	19.10.2020	By
	Description	Date	By

Drawing Status

CONSTRUCTION

Subject to Arun District Council Conditions 17, 18, 19, 21, 22 and ICOSA approval as part of ongoing consultations and design checks. Amendments may be requested.

Client




PERSIMMON
Together, we make a home

Project

**Dappers Lane, Angmering
West Sussex**

Title

**Cellular Storage Construction Detail Plan
CS02 & VC02 - General Arrangement**

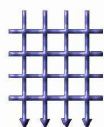

BANNERS GATE

CIVIL, STRUCTURAL & ARCHITECTURAL DESIGN SERVICES
10-11 Birmingham Street, Halesowen, West Midlands B63 3JN
Tel: 0121 687 1000 Fax: 0121 687 1061
E-mail: mail@bannersgate.com

Scale	A1 @ NTS	Drawn	DA
Date	October 2020	Checked	SF
File	20079 / dwgs / civils / current	Drawing	20079 / 316 C