


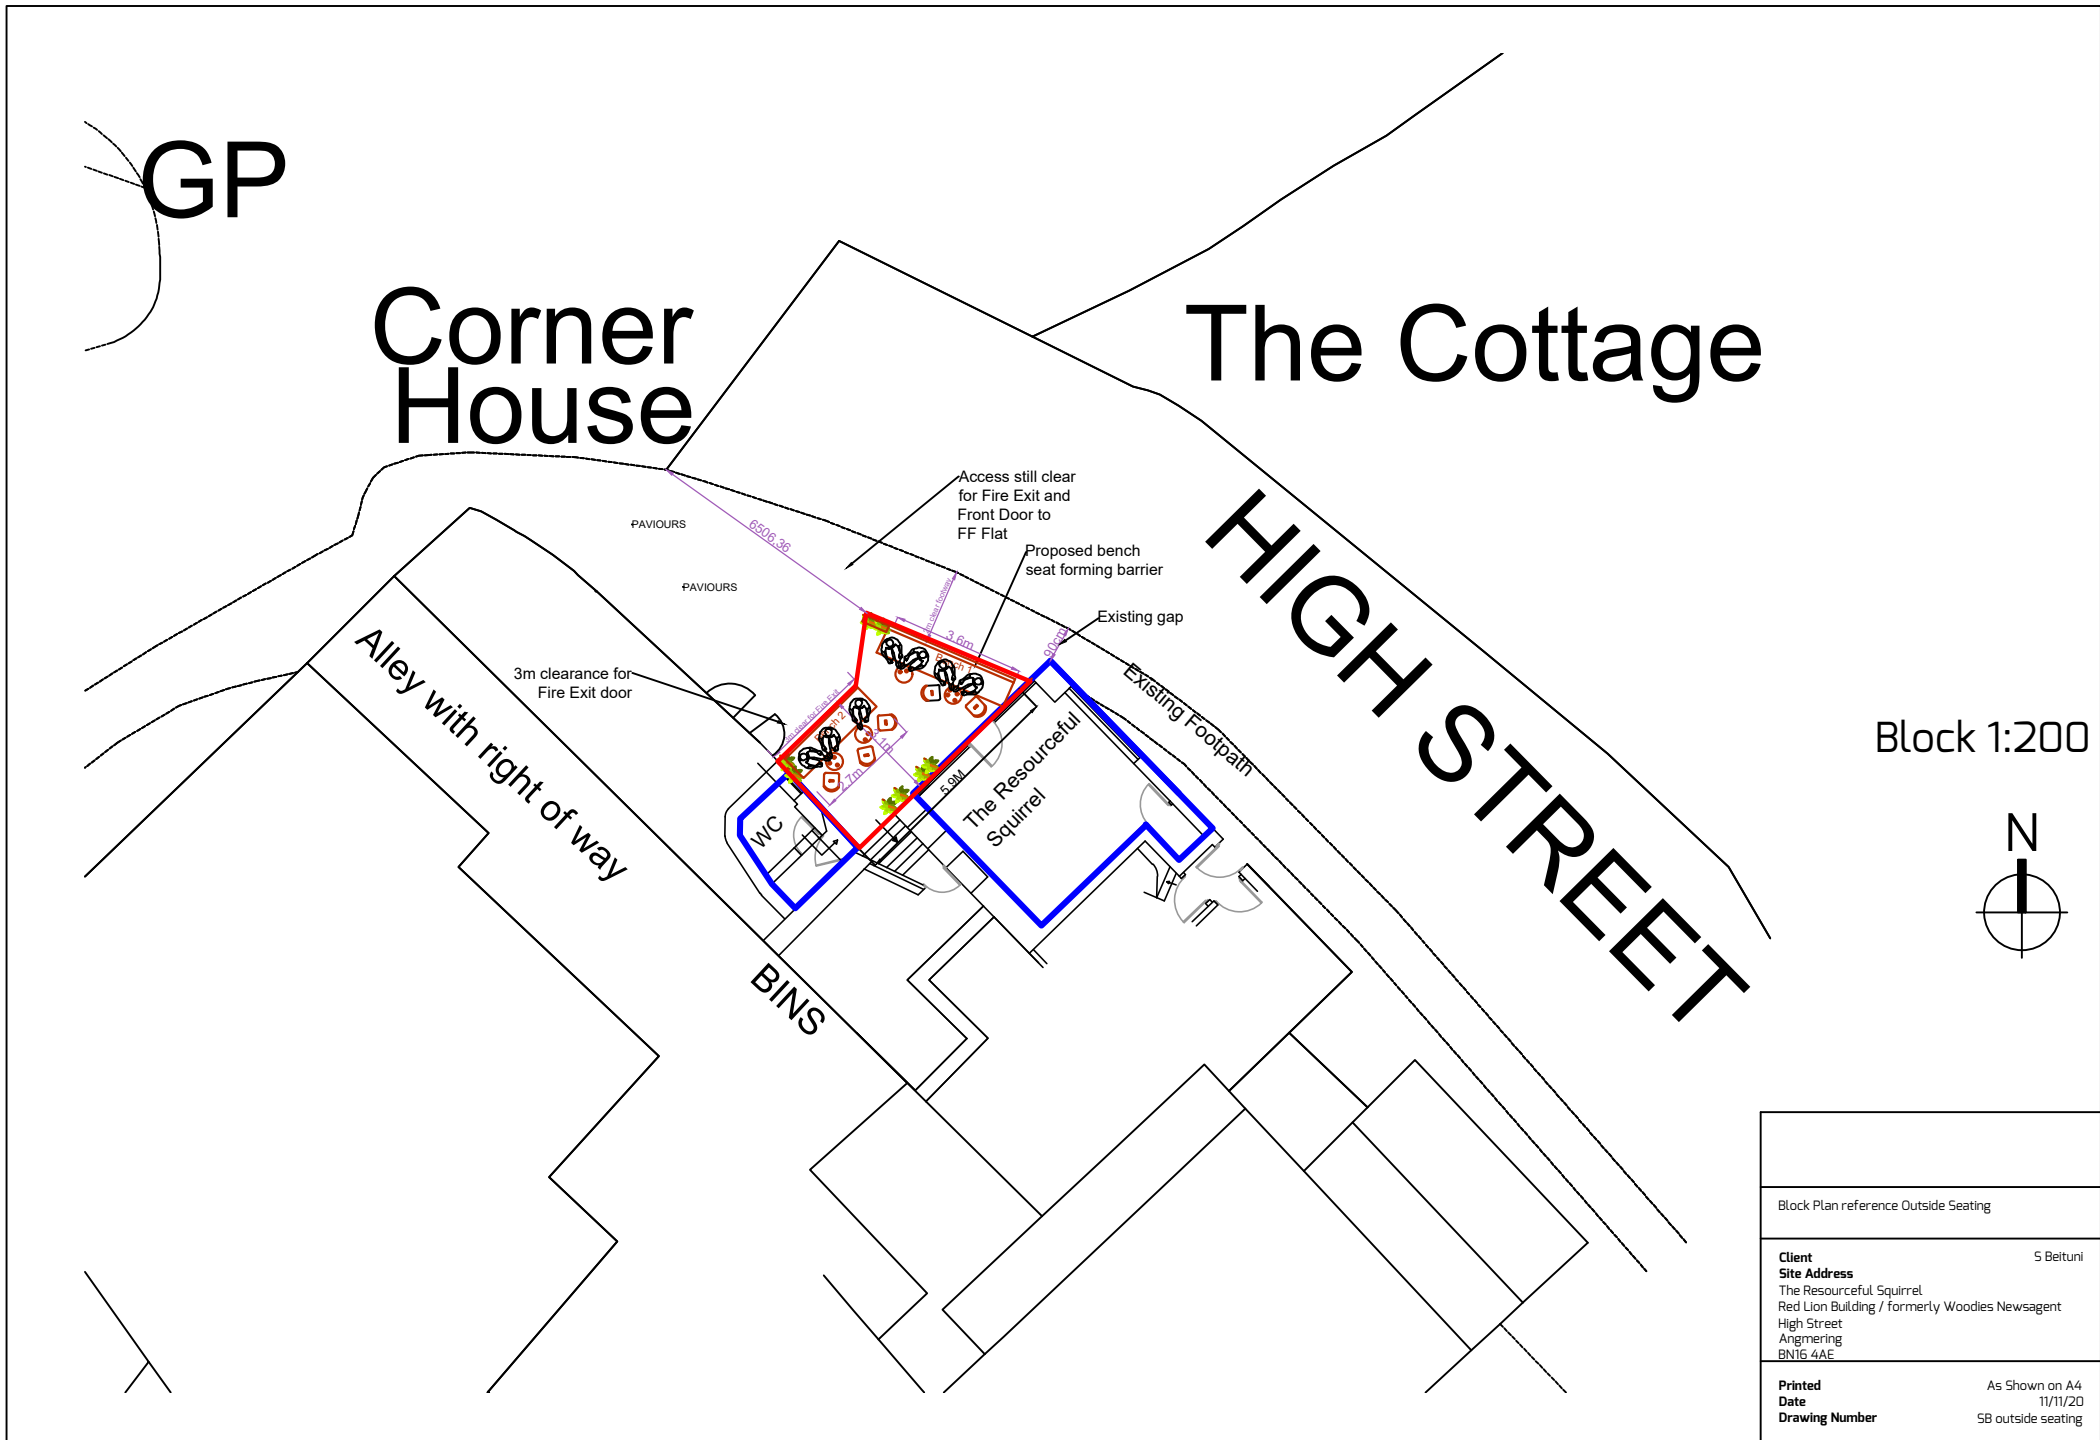

Block Plan reference Outside Seating	
Client	S Beituni
Site Address	The Resourceful Squirrel Red Lion Building / formerly Woodies Newsagent High Street Angmering BN16 4AE
Printed	As Shown on A4
Date	11/11/20
Drawing Number	SB outside seating