



Brian Heap Architectural Consultant		Land off West Drive Angmering BN16	Location Plan	December 2025 2025	1:1250 at A3	Drawing No. 22-20120-04A
Tel: 07785 234919 brianheaparchitect@gmail.com						

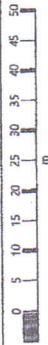

OS MasterMap 1250/2500/10000 scale
Monday, December 6, 2021, ID: CM-01007039
www.centremapslive.co.uk
1:1250 scale print at A4, Centre: 505739 E, 103593 N
© Crown Copyright Ordnance Survey. Licence no. 100019980

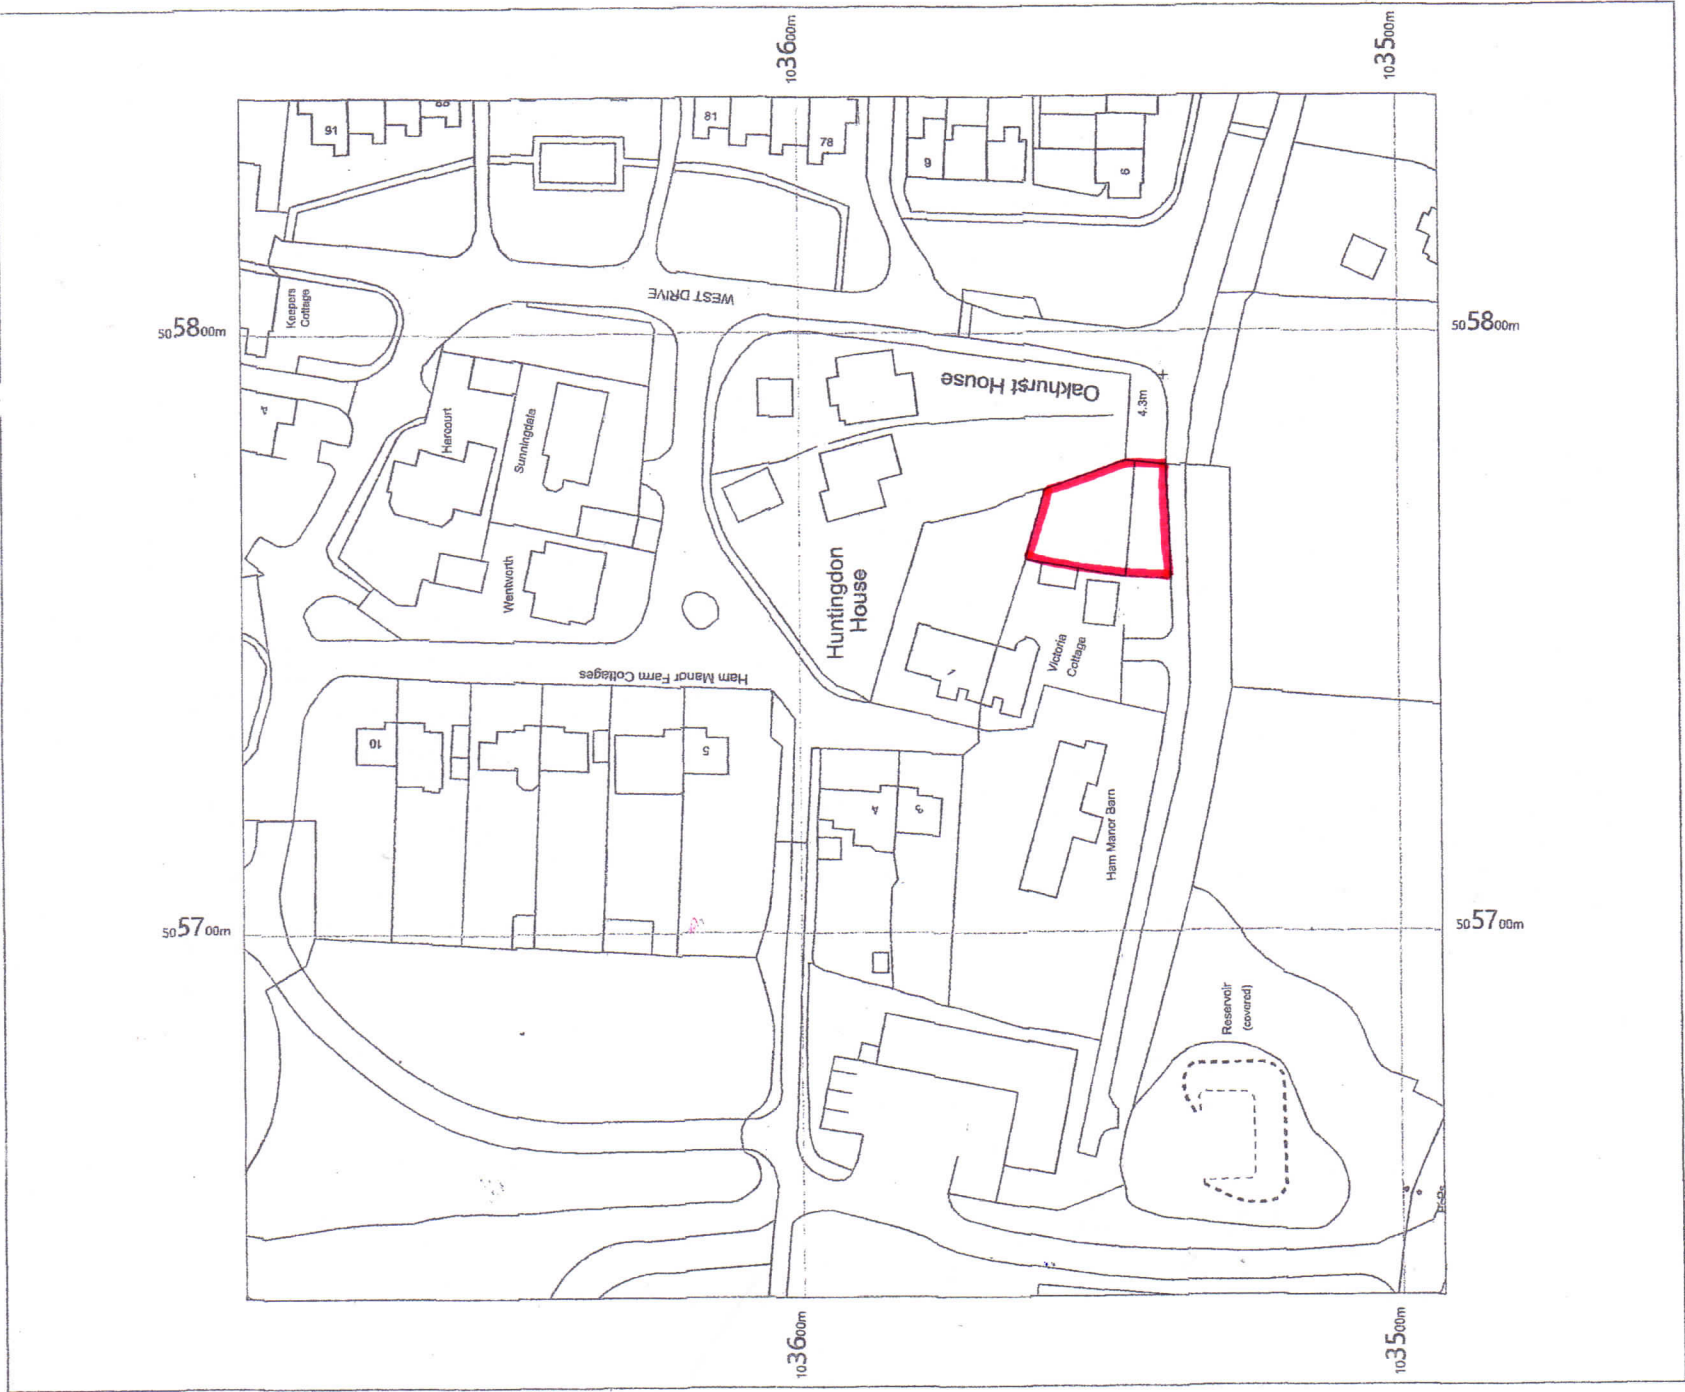