


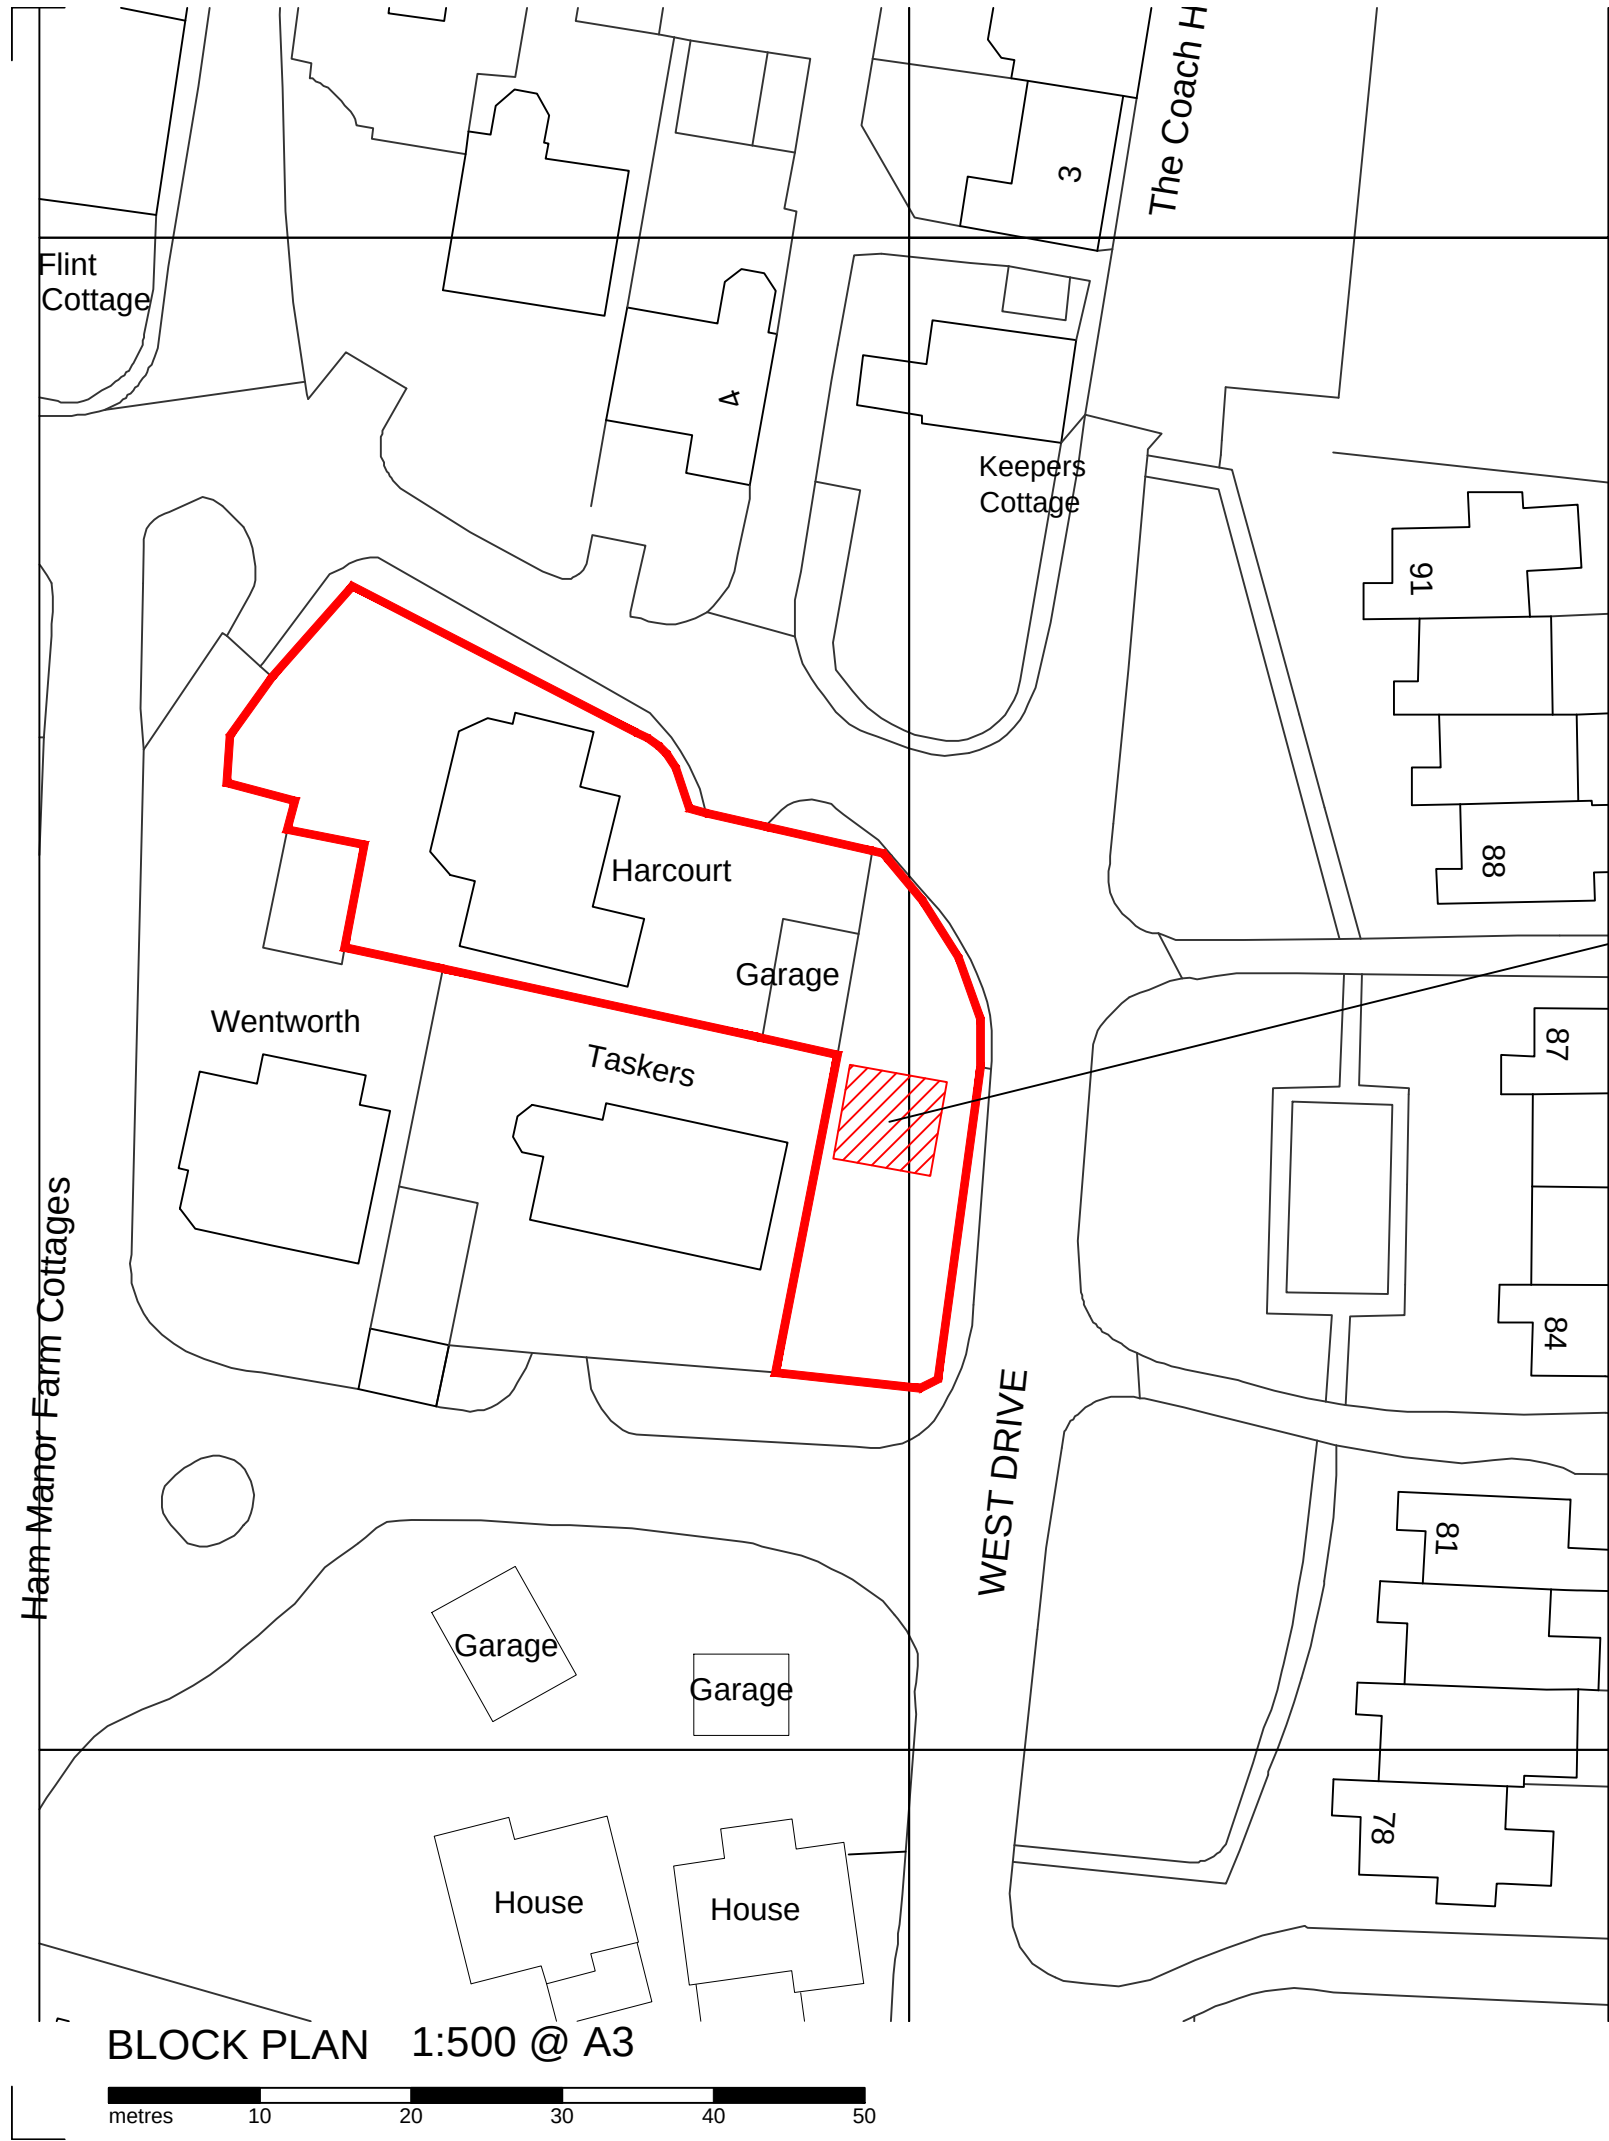



NOTE
THIS DRAWING MAY BE SCALED FOR PLANNING PURPOSES ONLY.
ALL DIMENSIONS TO BE CHECKED ON SITE PRIOR TO COMMENCEMENT OF WORK. ALL DIMENSIONS RELATING TO SUB-CONTRACTORS OR SUPPLIERS WORK MUST BE CHECKED AND AGREED BETWEEN THE GENERAL CONTRACTOR, THE SUB-CONTRACTOR(S) AND / OR SUPPLIER(S). ALL DIMENSIONS ARE IN MILLIMETRES. ALL WORKS OR MATERIALS INDICATED ON THE DRAWING ARE TO BE TO THE LATEST BRITISH STANDARDS AND ARE TO BE CARRIED OUT IN ACCORDANCE WITH THE RELEVANT CODES OF PRACTICE OR RECOGNISED TRADE ASSOCIATION RECOMMENDATIONS AND PUBLICATIONS.
THIS DRAWING TO BE READ IN CONJUNCTION WITH ALL RELEVANT DRAWINGS AND SPECIFICATIONS OF OTHER CONSULTANTS.
ANY DISCREPANCIES TO BE BROUGHT TO THE ATTENTION OF PDK ARCHITECTURE AND SURVEYING . IF IN DOUBT ASK.
© THIS DRAWING IS THE COPYRIGHT OF PDK ARCHITECTURE AND SURVEYING.



Ordnance Survey, (c) Crown Copyright 2016. All rights reserved. Licence number 10002

LOCATION PLAN 1:1250 @ A3

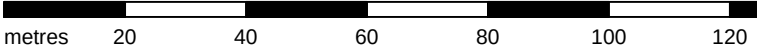

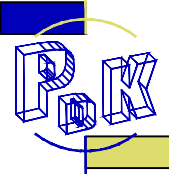REV	DATE	AMENDMENT	BY																				
<table><tr><td>PROJECT</td><td colspan="3">HARCOURT West Drive. Angmering. Littlehampton BN16 4JE</td></tr><tr><td>DRAWING</td><td colspan="3">SITE LOCATION AND BLOCK PLANS</td></tr><tr><td>Date</td><td>August 2016</td><td>Drawn By</td><td>PJC</td></tr><tr><td>Scale</td><td>1: 500 - 1250 @A3</td><td>Iss. App. By</td><td>DKC</td></tr><tr><td>Drawing No</td><td>011</td><td>File Location</td><td>0181</td></tr></table>				PROJECT	HARCOURT West Drive. Angmering. Littlehampton BN16 4JE			DRAWING	SITE LOCATION AND BLOCK PLANS			Date	August 2016	Drawn By	PJC	Scale	1: 500 - 1250 @A3	Iss. App. By	DKC	Drawing No	011	File Location	0181
PROJECT	HARCOURT West Drive. Angmering. Littlehampton BN16 4JE																						
DRAWING	SITE LOCATION AND BLOCK PLANS																						
Date	August 2016	Drawn By	PJC																				
Scale	1: 500 - 1250 @A3	Iss. App. By	DKC																				
Drawing No	011	File Location	0181																				
																							
29 Breach Avenue, Southbourne, Emsworth, Hampshire. PO10 8NB T: 01243 697164 M: 07879471666 www.pdkconsulting.co.uk		PDK Architecture and Surveying																					