



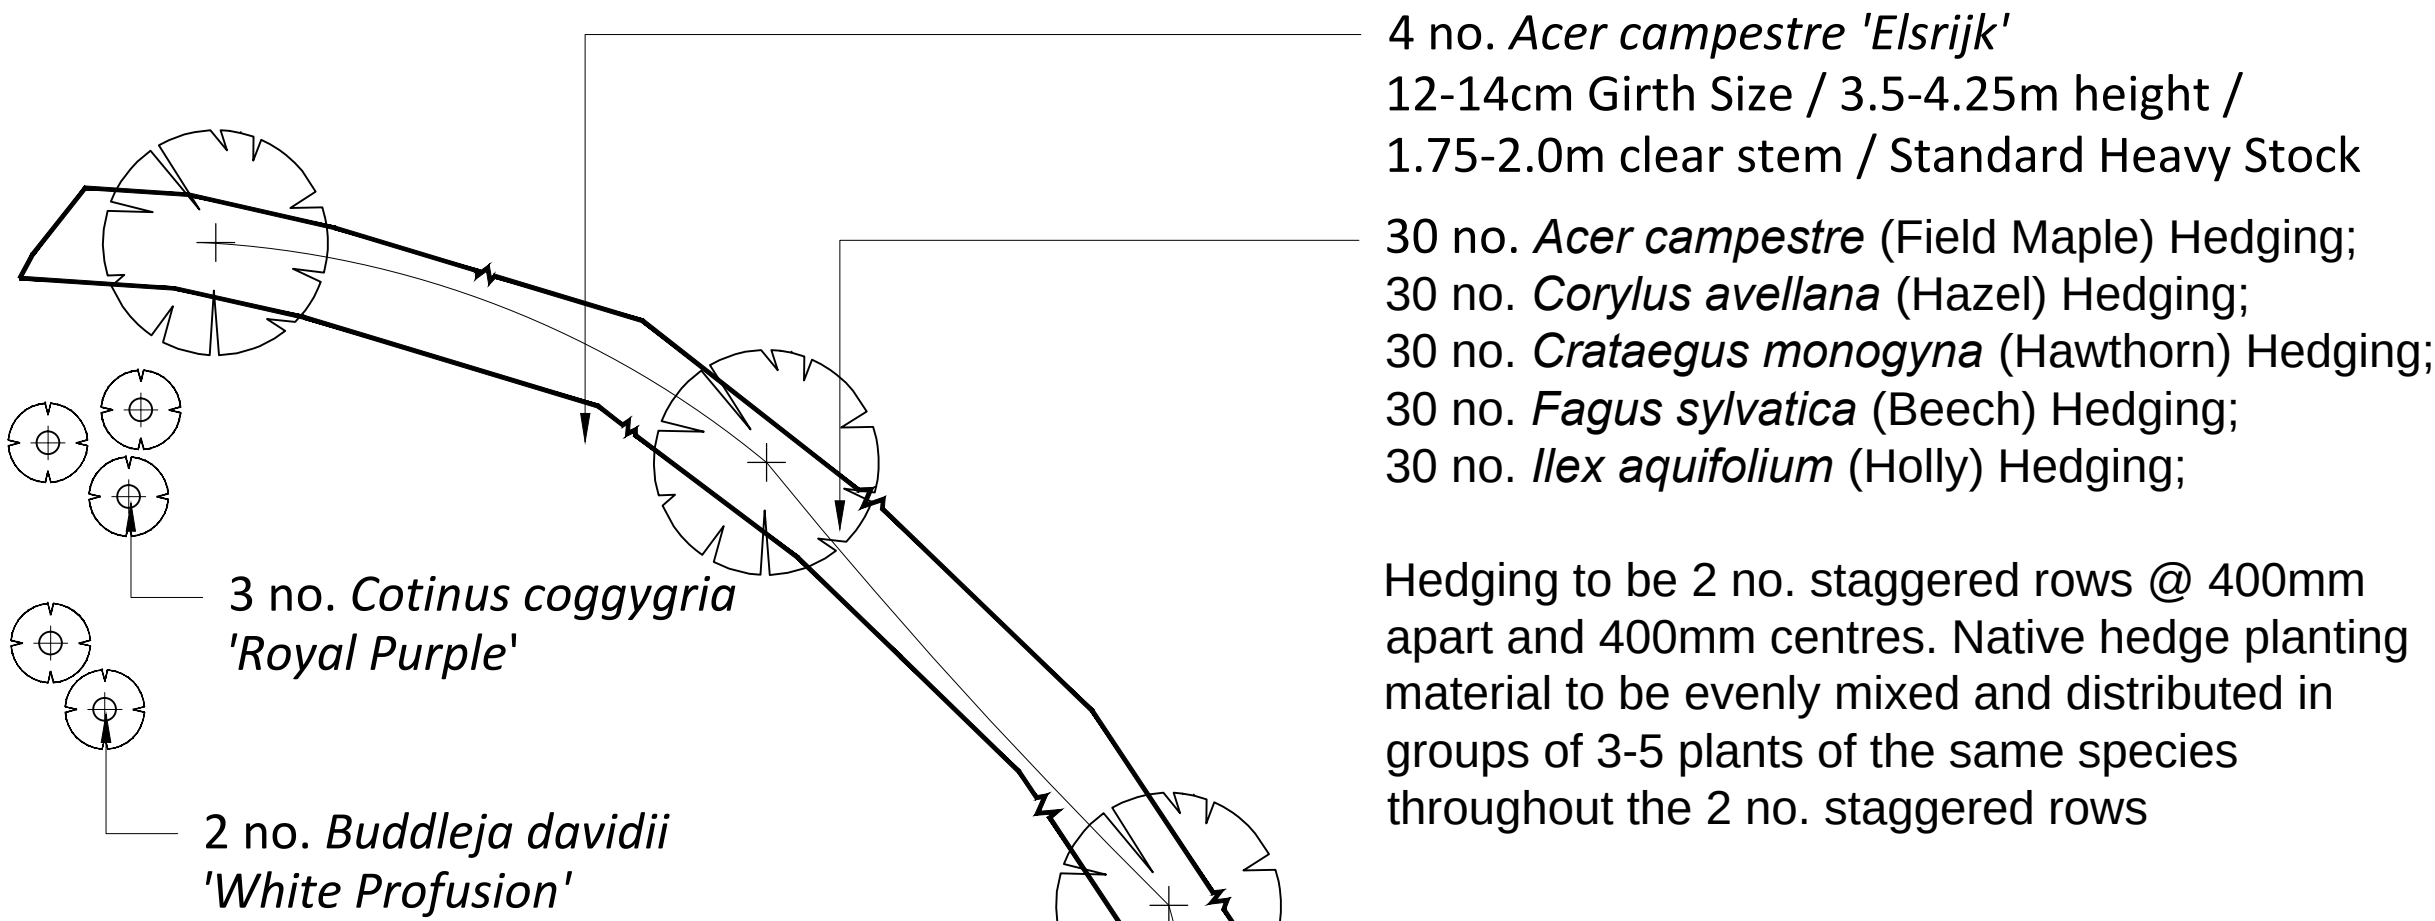

PLANTING AREA 01

Hedging to be 2 no. staggered rows @ 400mm apart and 400mm centres. Native hedge planting material to be evenly mixed and distributed in groups of 3-5 plants of the same species throughout the 2 no. staggered rows

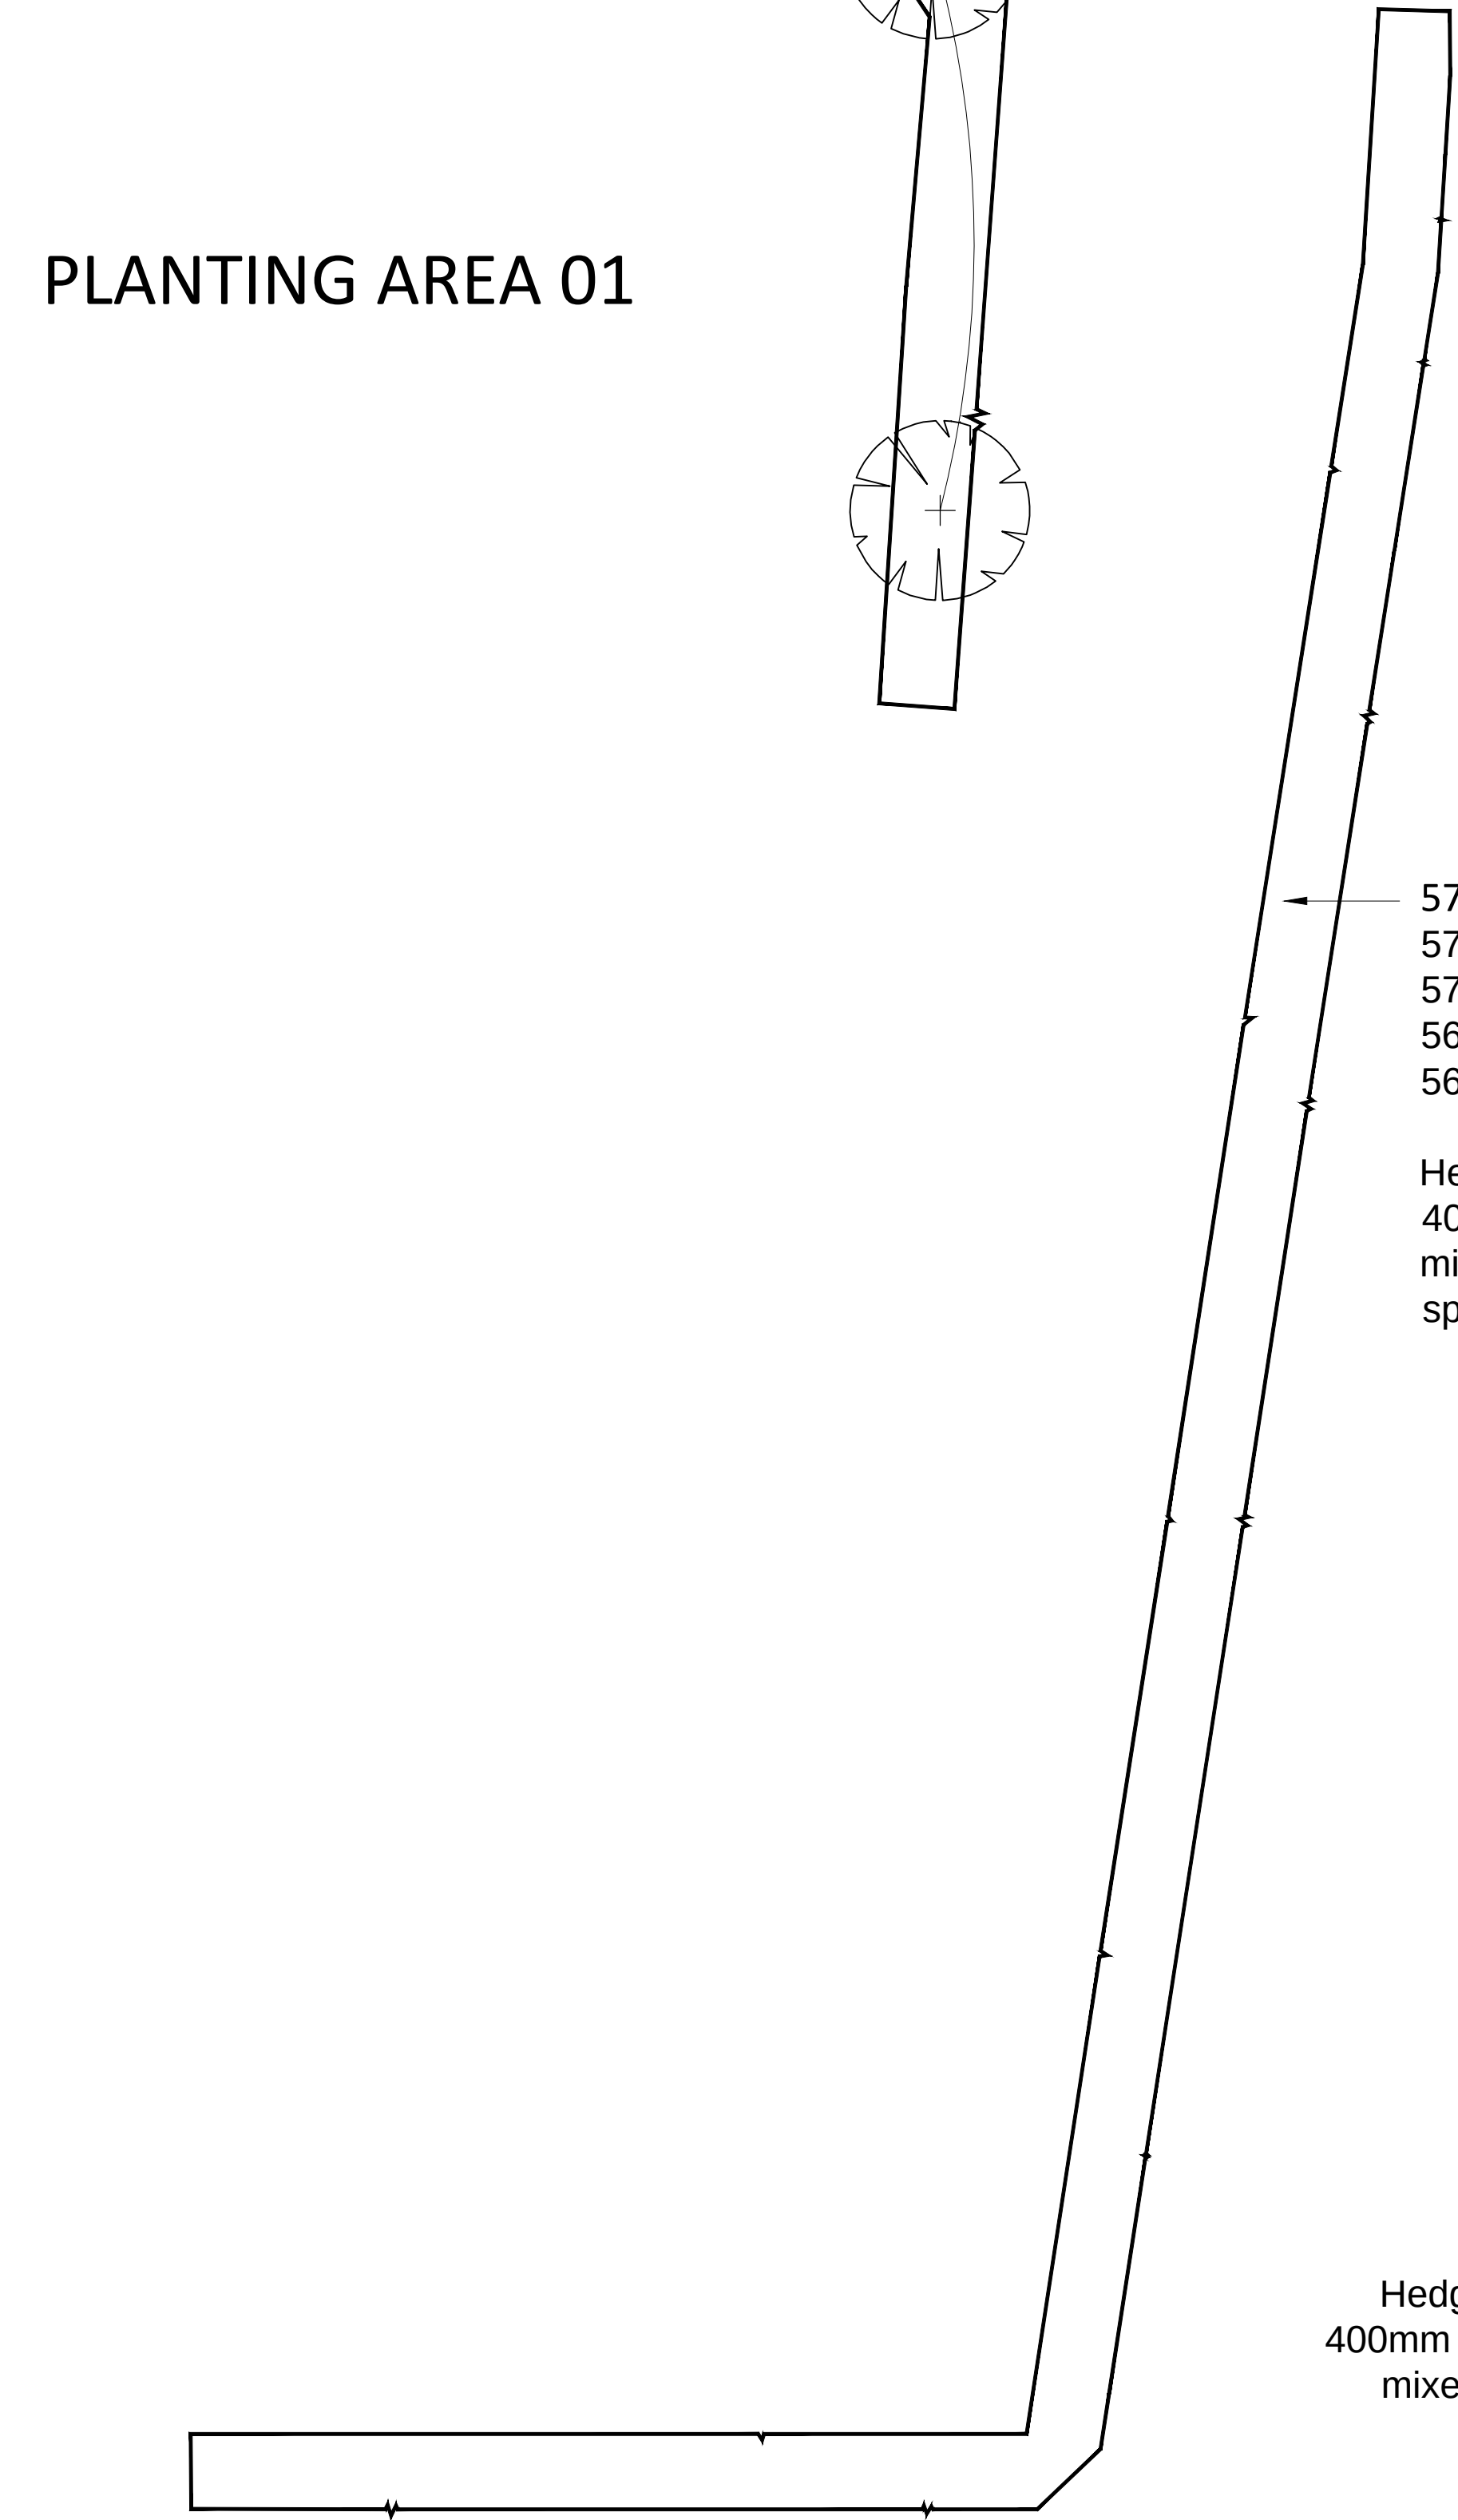


57 no. *Acer campestre* (Field Maple) Hedging;
57 no. *Corylus avellana* (Hazel) Hedging;
57 no. *Crataegus monogyna* (Hawthorn) Hedging;
56 no. *Fagus sylvatica* (Beech) Hedging;
56 no. *Ilex aquifolium* (Holly) Hedging;


Hedging to be 2 no. staggered rows @ 400mm apart and 400mm centres. Native hedge planting material to be evenly mixed and distributed in groups of 3-5 plants of the same species throughout the 2 no. staggered rows

18 no. *Acer campestre* (Field Maple) Hedging;
18 no. *Corylus avellana* (Hazel) Hedging;
18 no. *Crataegus monogyna* (Hawthorn) Hedging;
18 no. *Fagus sylvatica* (Beech) Hedging;
18 no. *Ilex aquifolium* (Holly) Hedging;


Hedging to be 2 no. staggered rows @ 400mm apart and 400mm centres. Native hedge planting material to be evenly mixed and distributed in groups of 3-5 plants of the same species throughout the 2 no. staggered rows

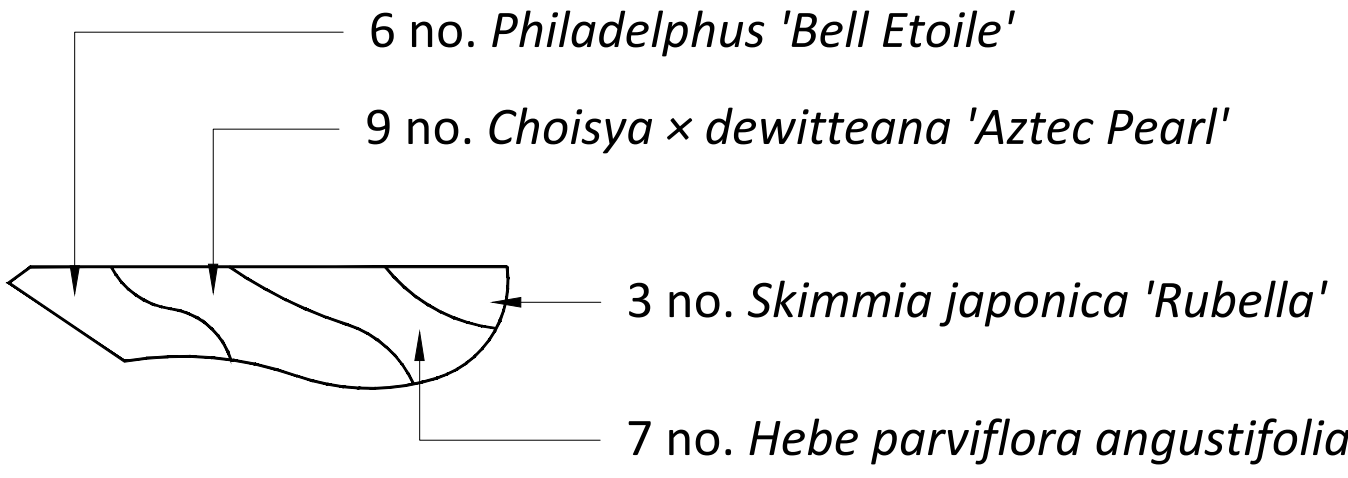

PLANTING AREA 02

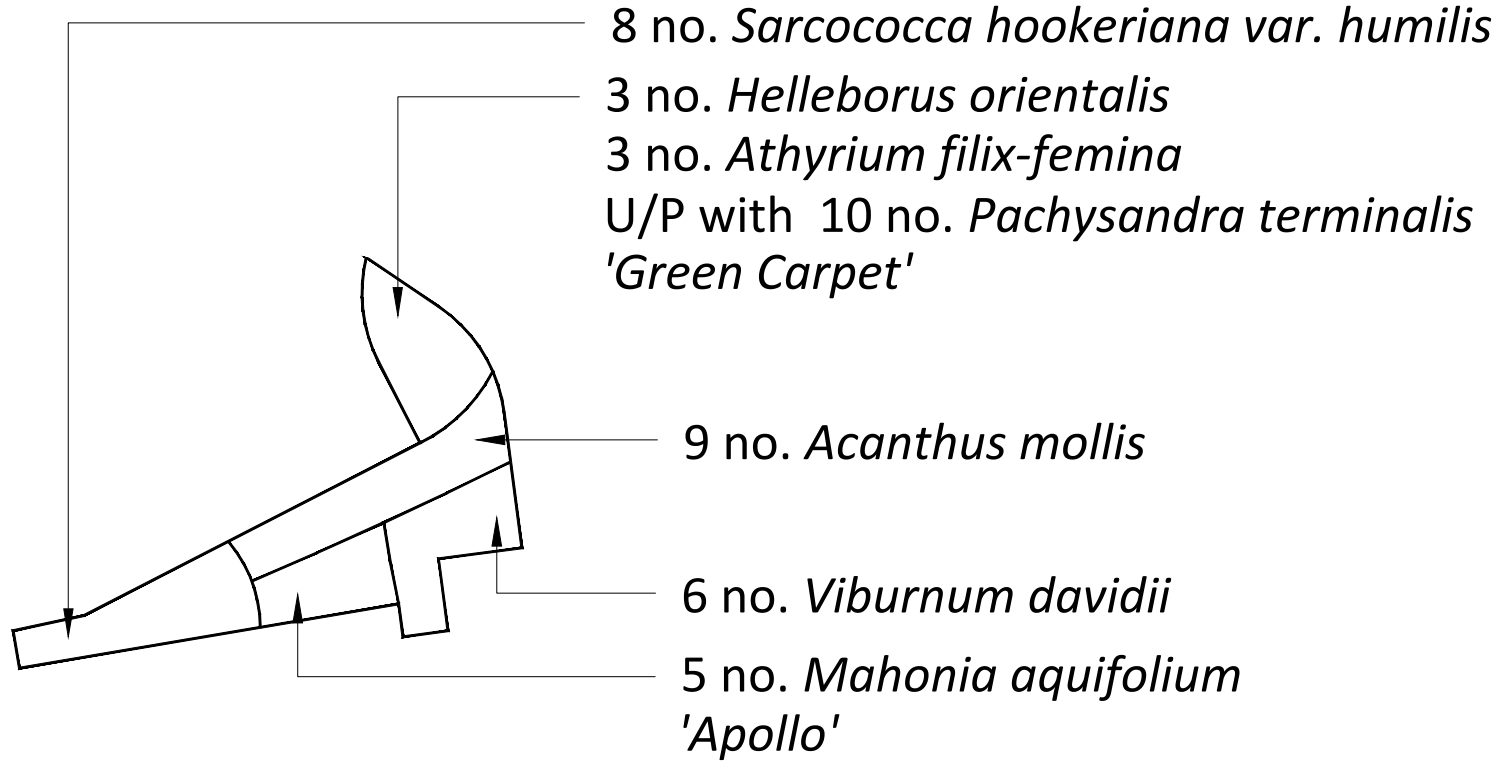

PLANTING AREA 03

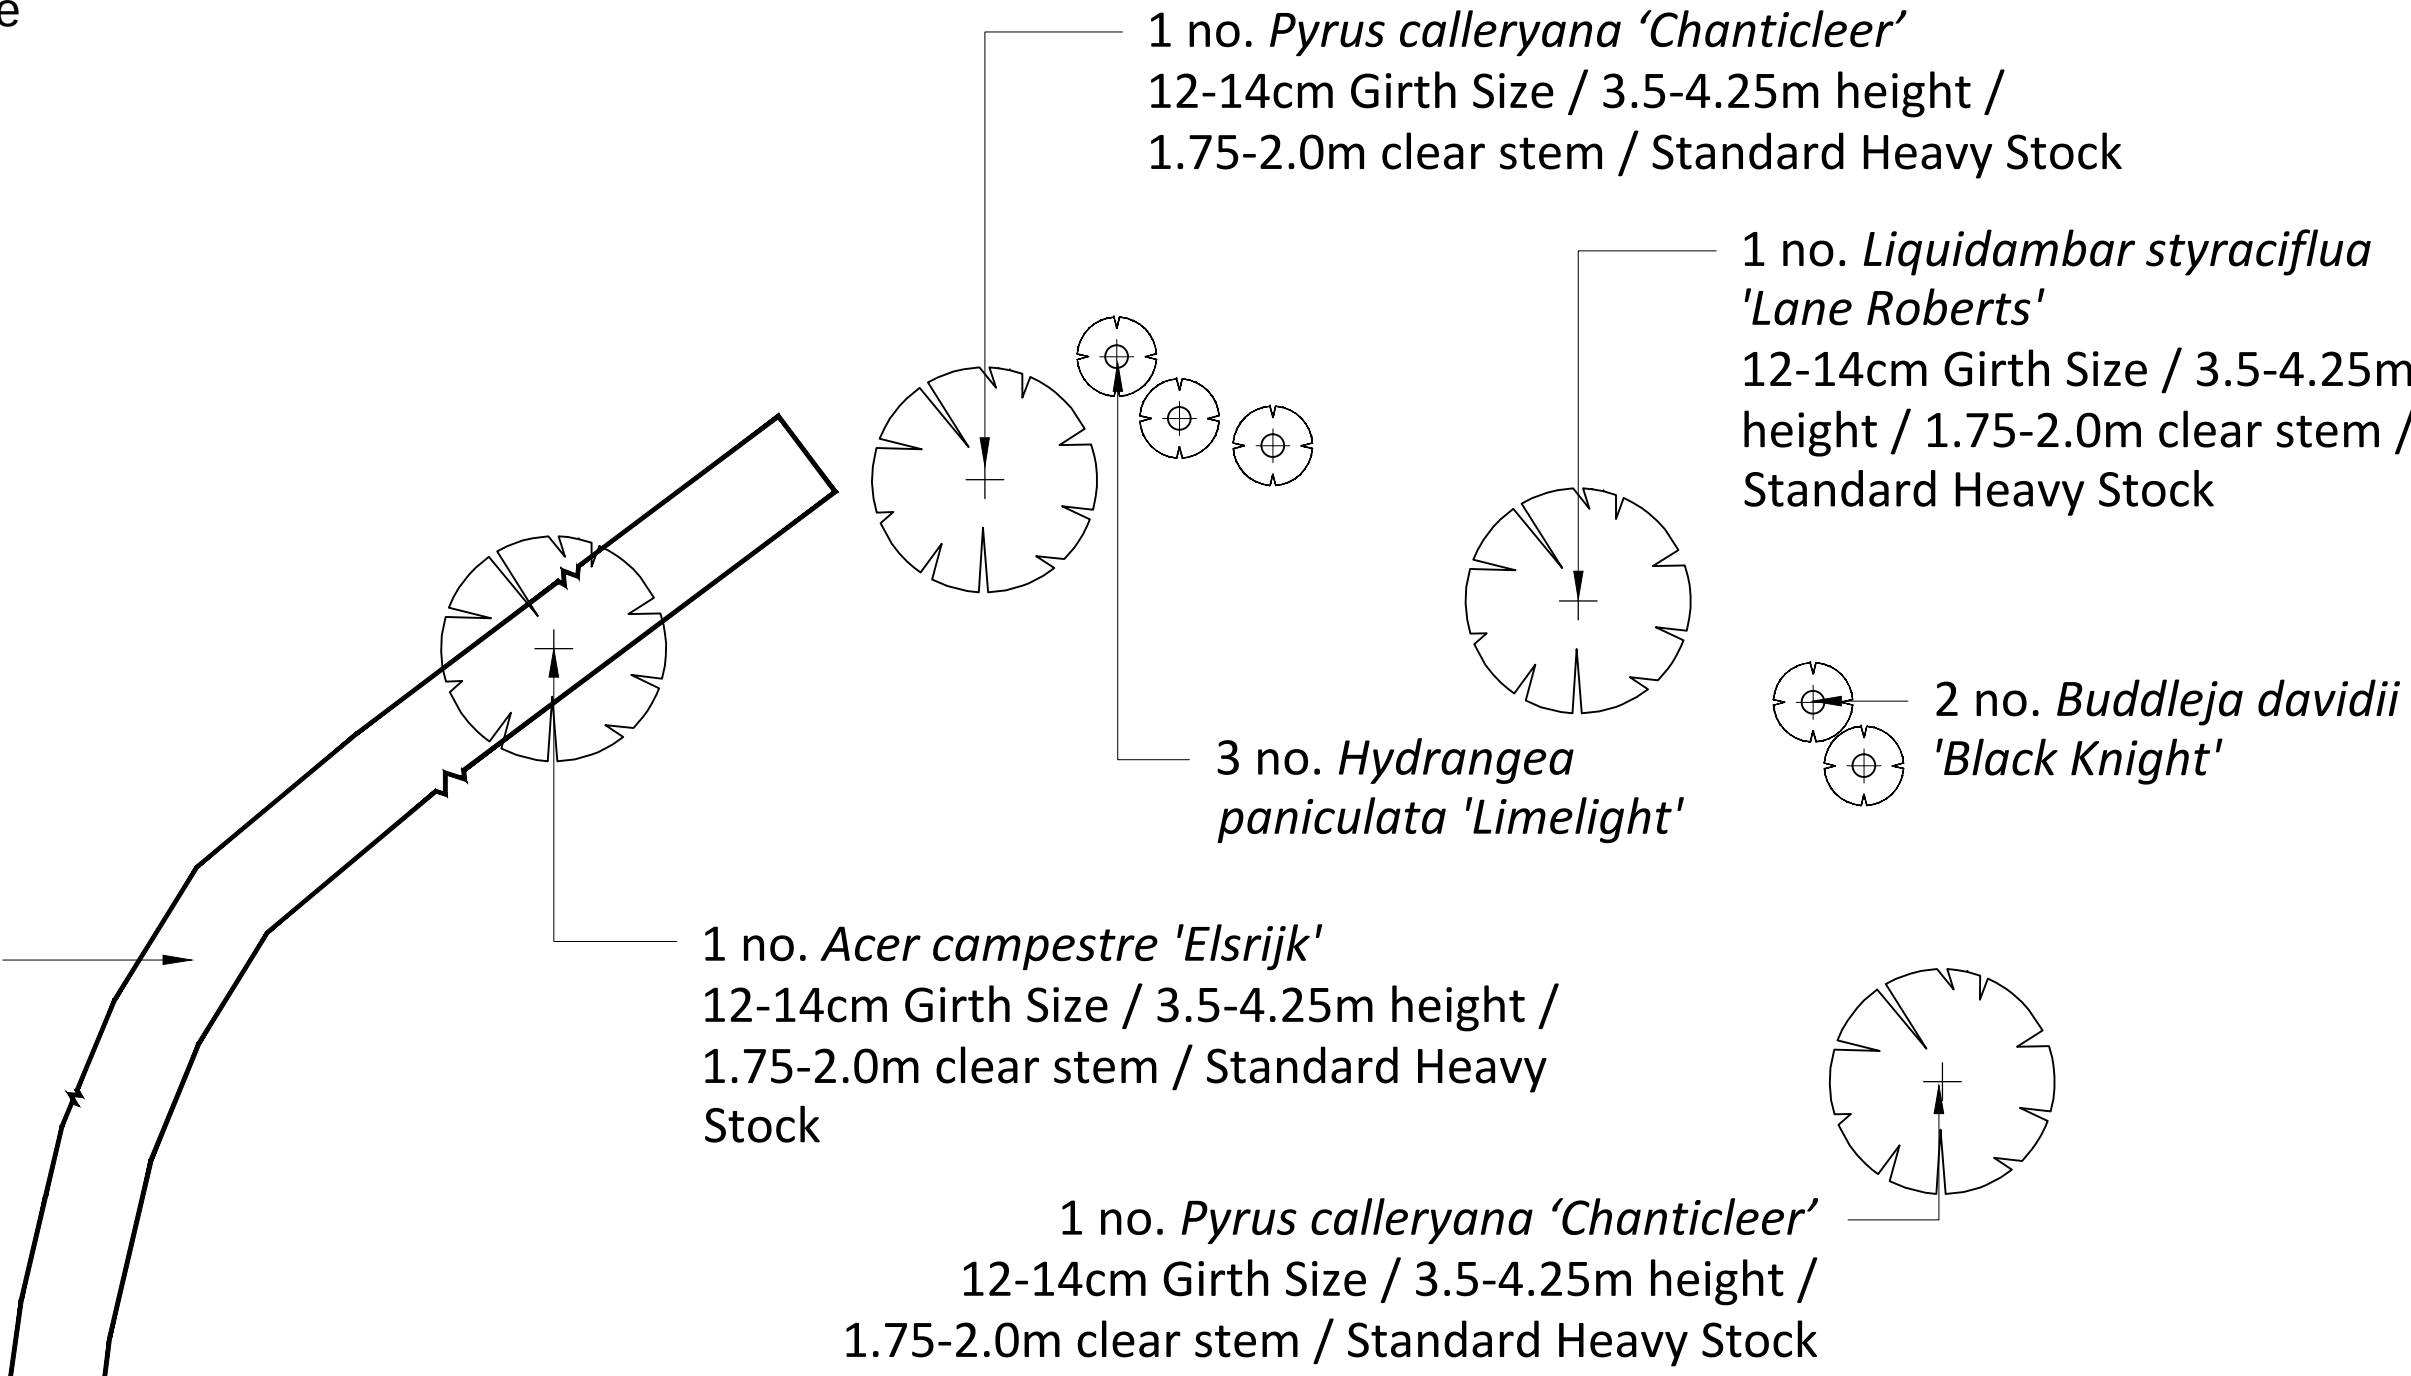

PLANTING AREA 05

KEY

Proposed Tree Planting
Proposed tree planting to be 12 - 14 cm Girth Size / 3.5 - 4.25m height / 1.75 - 2.0m Clear Stem / Standard Heavy Stock. Trees to be supplied and planted in accordance with BS5835: 2014 Trees from nursery to independence in the landscape. Recommendations.


Proposed Specimen Shrubs
Proposed specimen shrub planting areas to have 300mm depth (minimum) subsoil overlain with 450mm (minimum) multi purpose topsoil to BS3882: 2015 'Specification for Topsoil'. Specimen shrubs to have 700mm Ø / 75 mm (min) depth of ornamental bark mulch.

Proposed Hedgerow Planting
Proposed hedgerow planting areas to have 300mm depth (minimum) subsoil overlain with 450mm (minimum) multi purpose topsoil to BS3882: 2015 'Specification for Topsoil'. Hedgerow planting areas to have 75 mm (min) depth of ornamental bark mulch.

Proposed Ornamental Shrub Planting Areas
Proposed ornamental shrub and herbaceous planting areas to have 300mm depth (minimum) subsoil overlain with 450mm (minimum) multi purpose topsoil to BS3882: 2015 'Specification for Topsoil'. Shrub planting areas to have 75 mm (min) depth of ornamental bark mulch throughout.

NOTES

For planting area locations refer to: RCa220 / 01 / Soft Landscape Layout and RCa213 / Detailed Plant Schedule and Specification s.

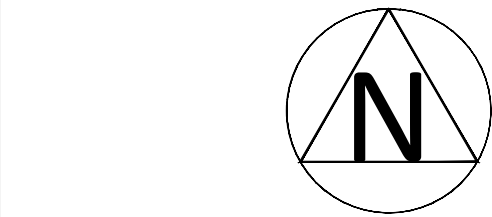

REV	DESCRIPTION	DATE	INITIALS



The Studio, 68 Cuckfield Road, Hurstpierpoint, West Sussex, BN6 9SB
T: 01273 834 198 M: 07973 770047 E: landscape@ramsayandco.com

Project Title:
Ham Manor, West Drive, Angmering, West Sussex
Mr. Oliver Griffiths
Drawing Title:
Detailed Planting Plan
Sheet 1 of 2

Scale: 1:100@A1	Drawn: AR	Date: 23-10-17
Drawing Number: RCo 220 / 02	Revision: 00	