



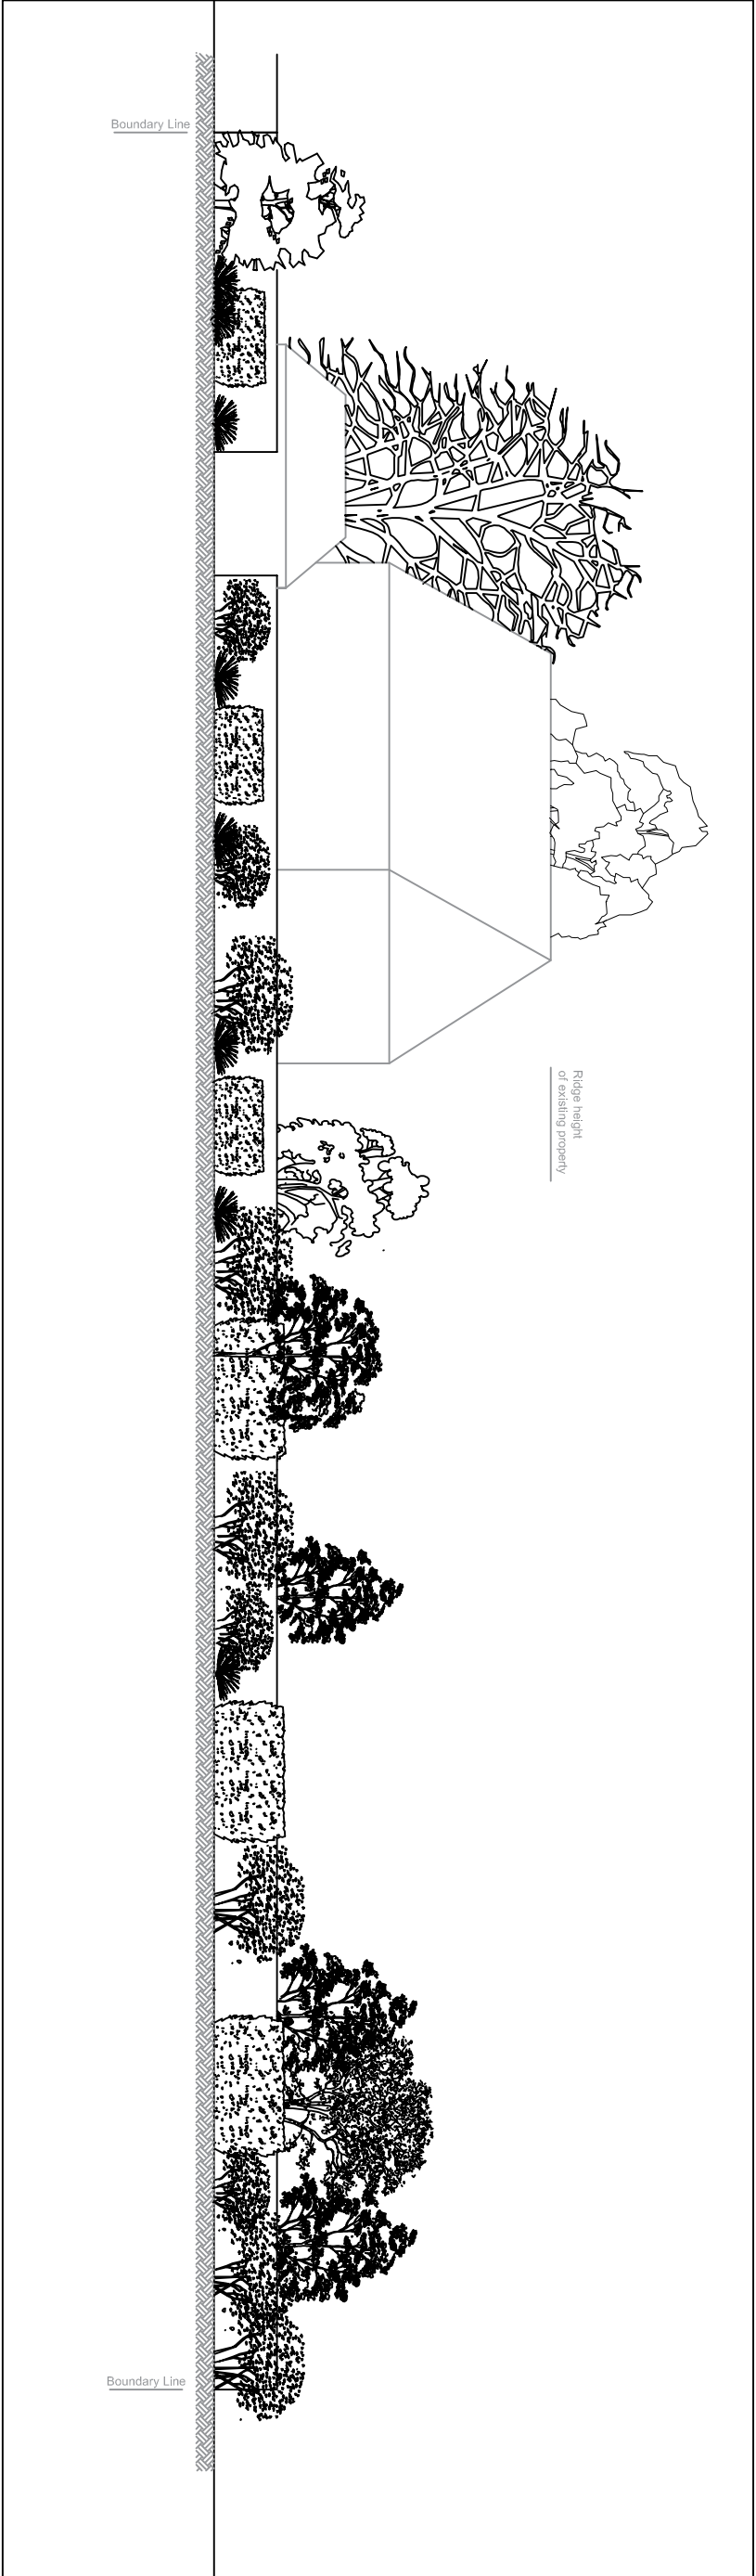

Existing Street Scene (Scale 1:200)

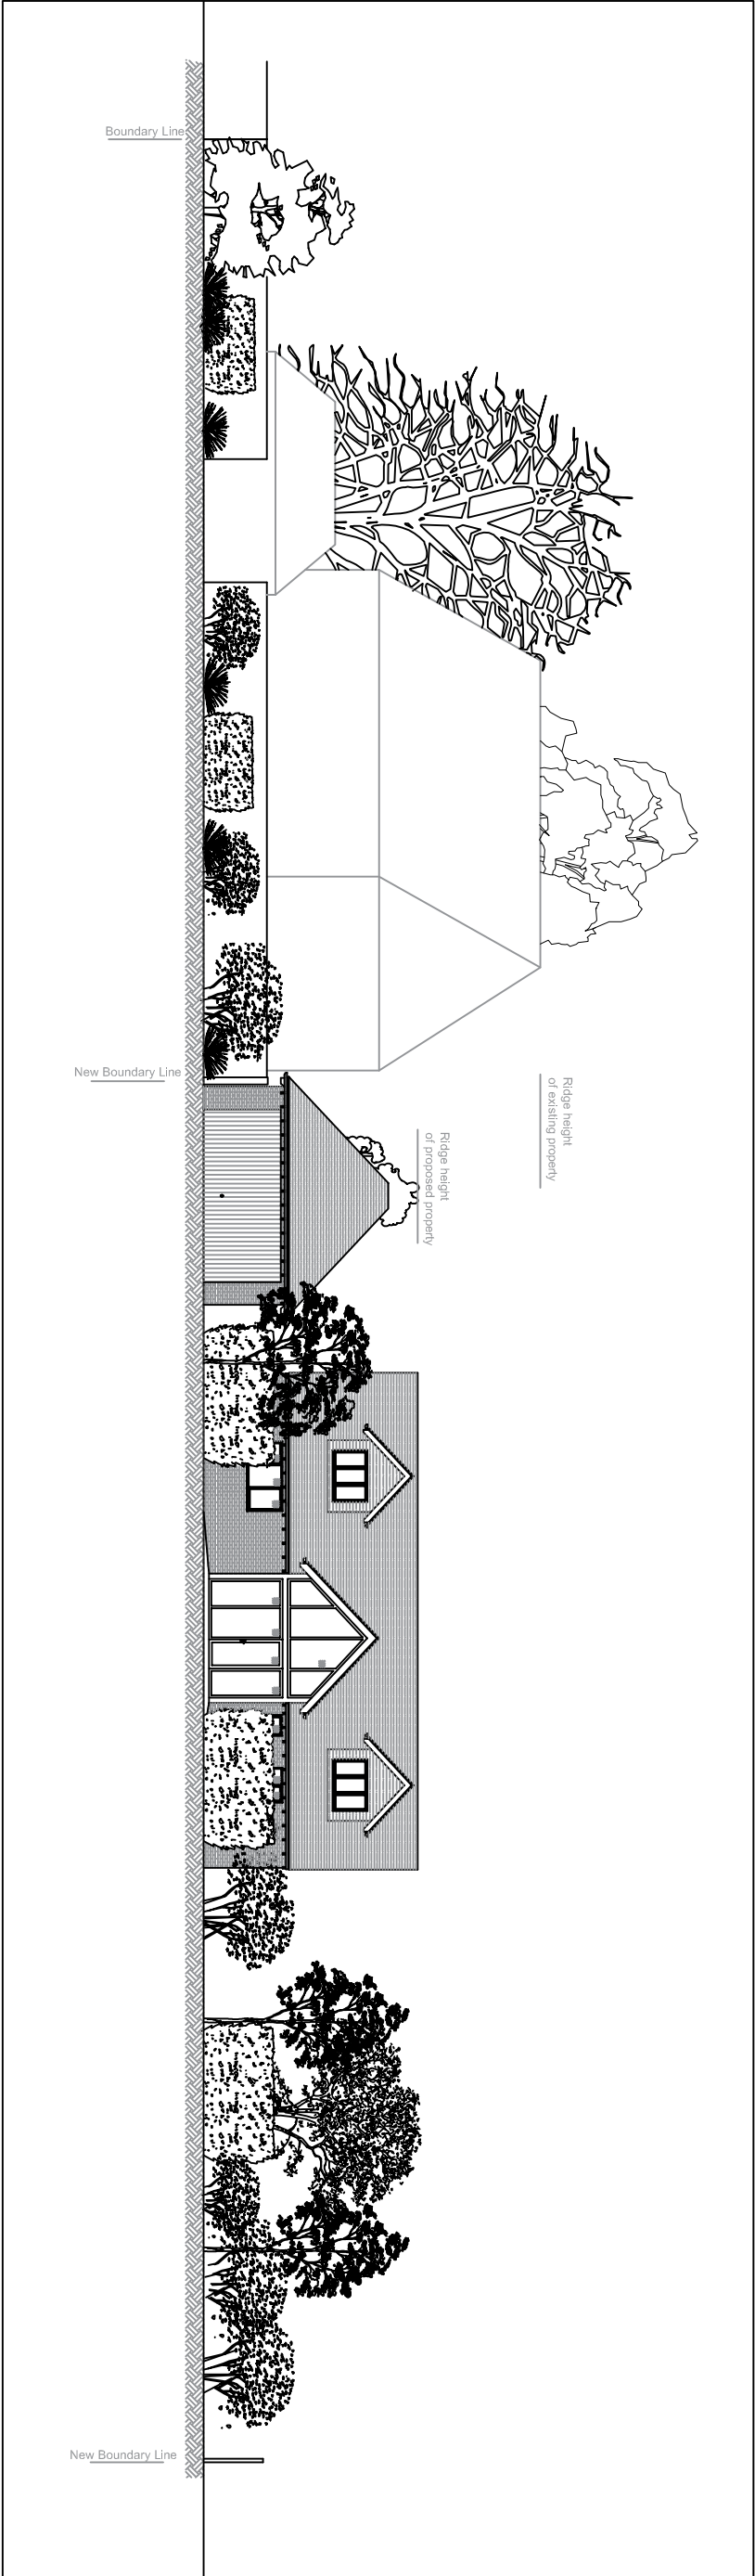

Proposed Street Scene (Scale 1:200)

Scale Bar (1:200)

0m

5m

10m