


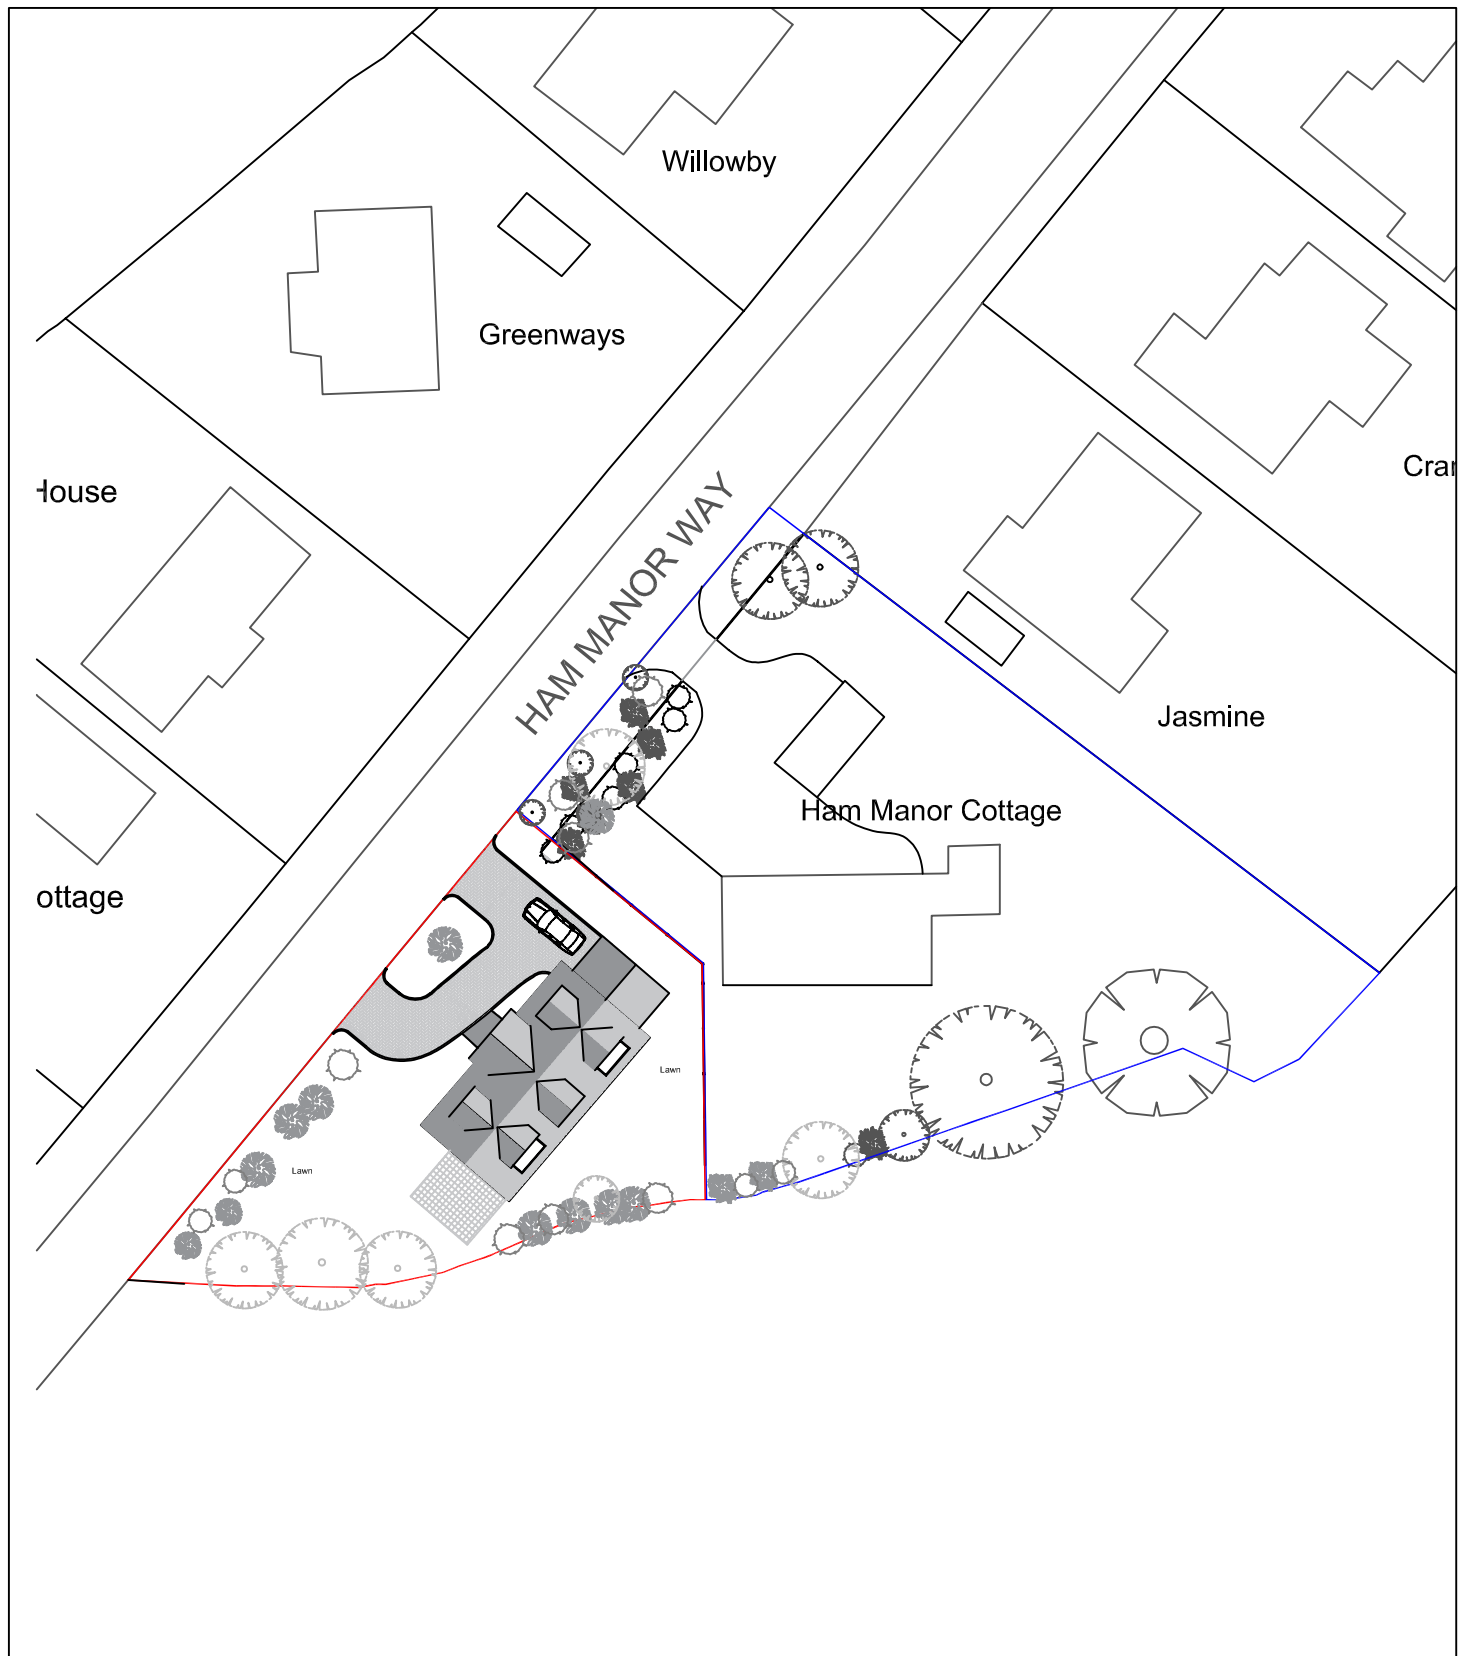

Scale Bar (1:200)
0m 5m 10m



Revision:	B A	Mar 2021 Dec 2020	Scheme reduced Dimension added
address	Ham Manor Cottage, Ham Manor Way, Worthing, West Sussex		
project	Proposed construction of 3 bedroom detached property with detached double garage		
title	Proposed Block Plan		
scale	date	dwg no.	revision
1:200 on A4		2020.275.02	B

DOWSVIEW
ASSOCIATES
Chartered Surveyors

Little Acorns
Hampers Lane
Storrington
West Sussex
RH20 3HZ

Tel: 01903 746367
Mob: 07525 844965

Email:
mail@downsvlew-surveyors.co.uk

