


Date 13/11/17

Mill House Croft proposed front elevation of outbuilding

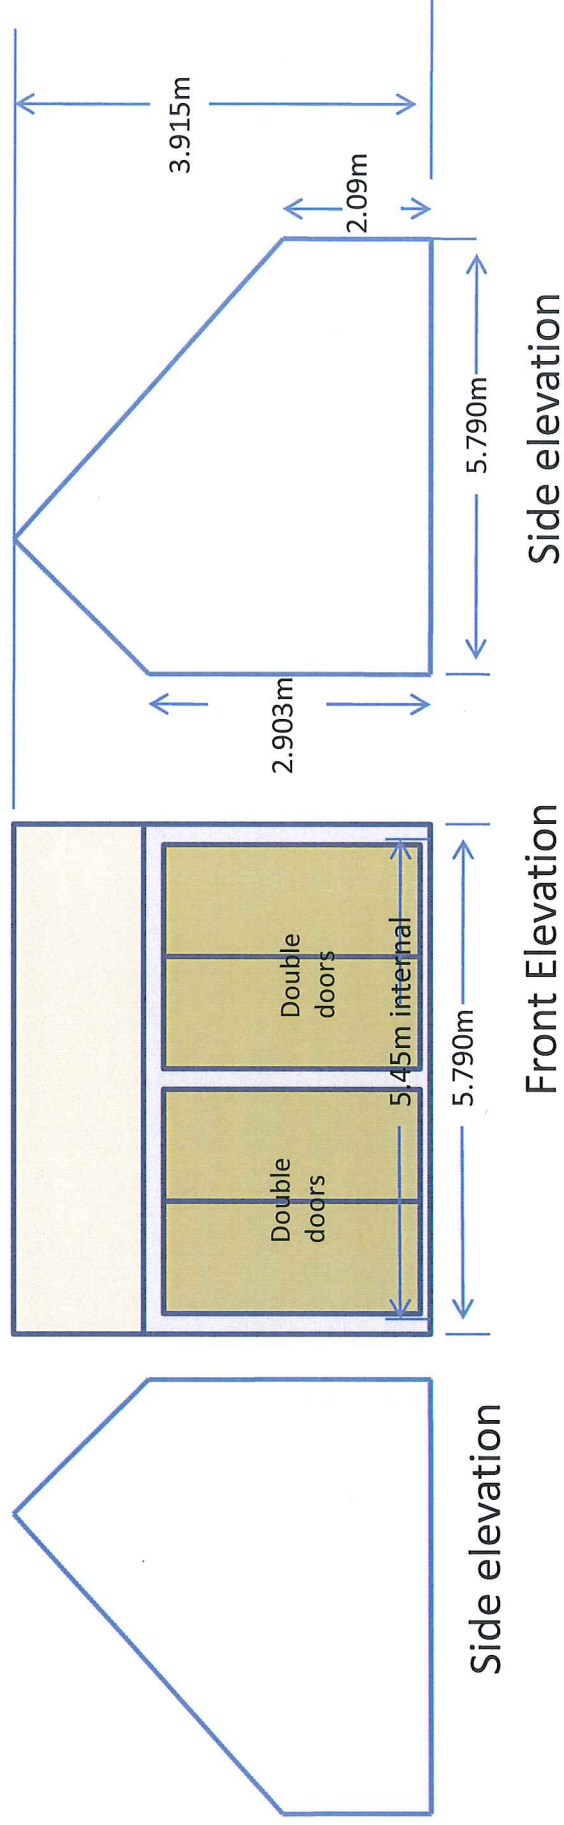

Footprint area 33.52 m square
Internal Floor area 29.70 m square