



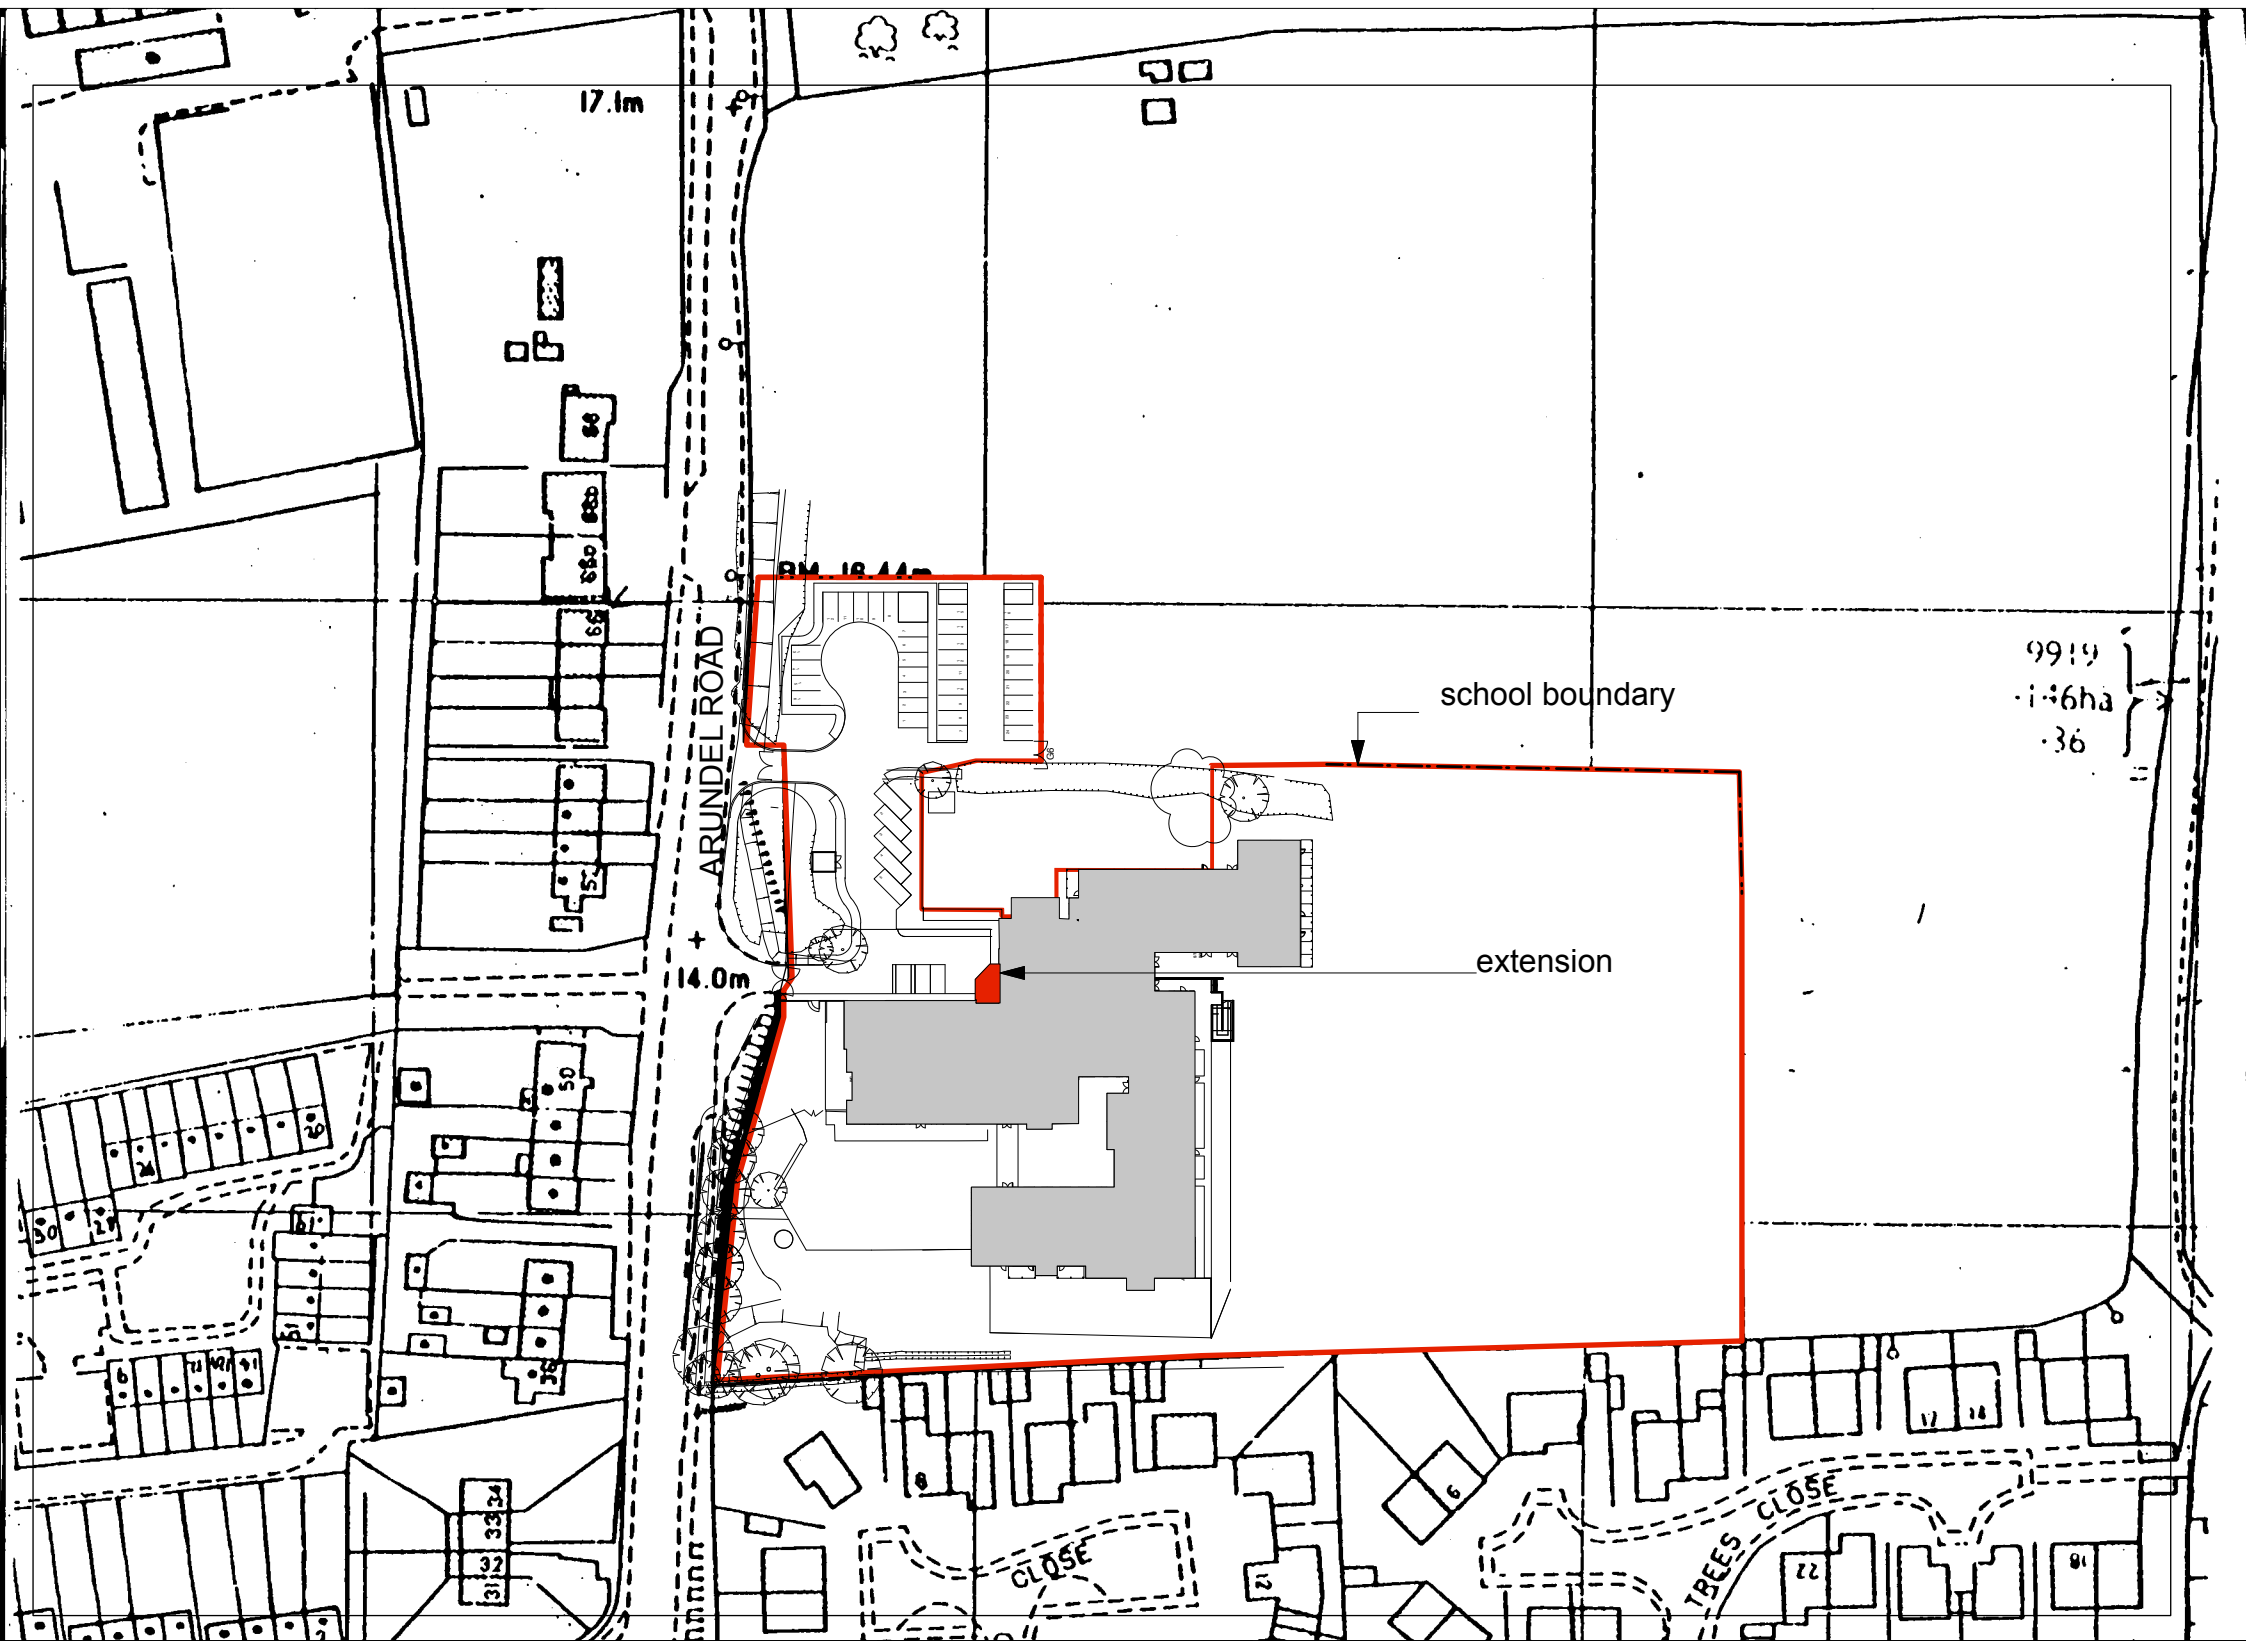

OS MAP
SCALE 1:1250
0 20m 40m 60m 80m 100m
OS account No. 100006304

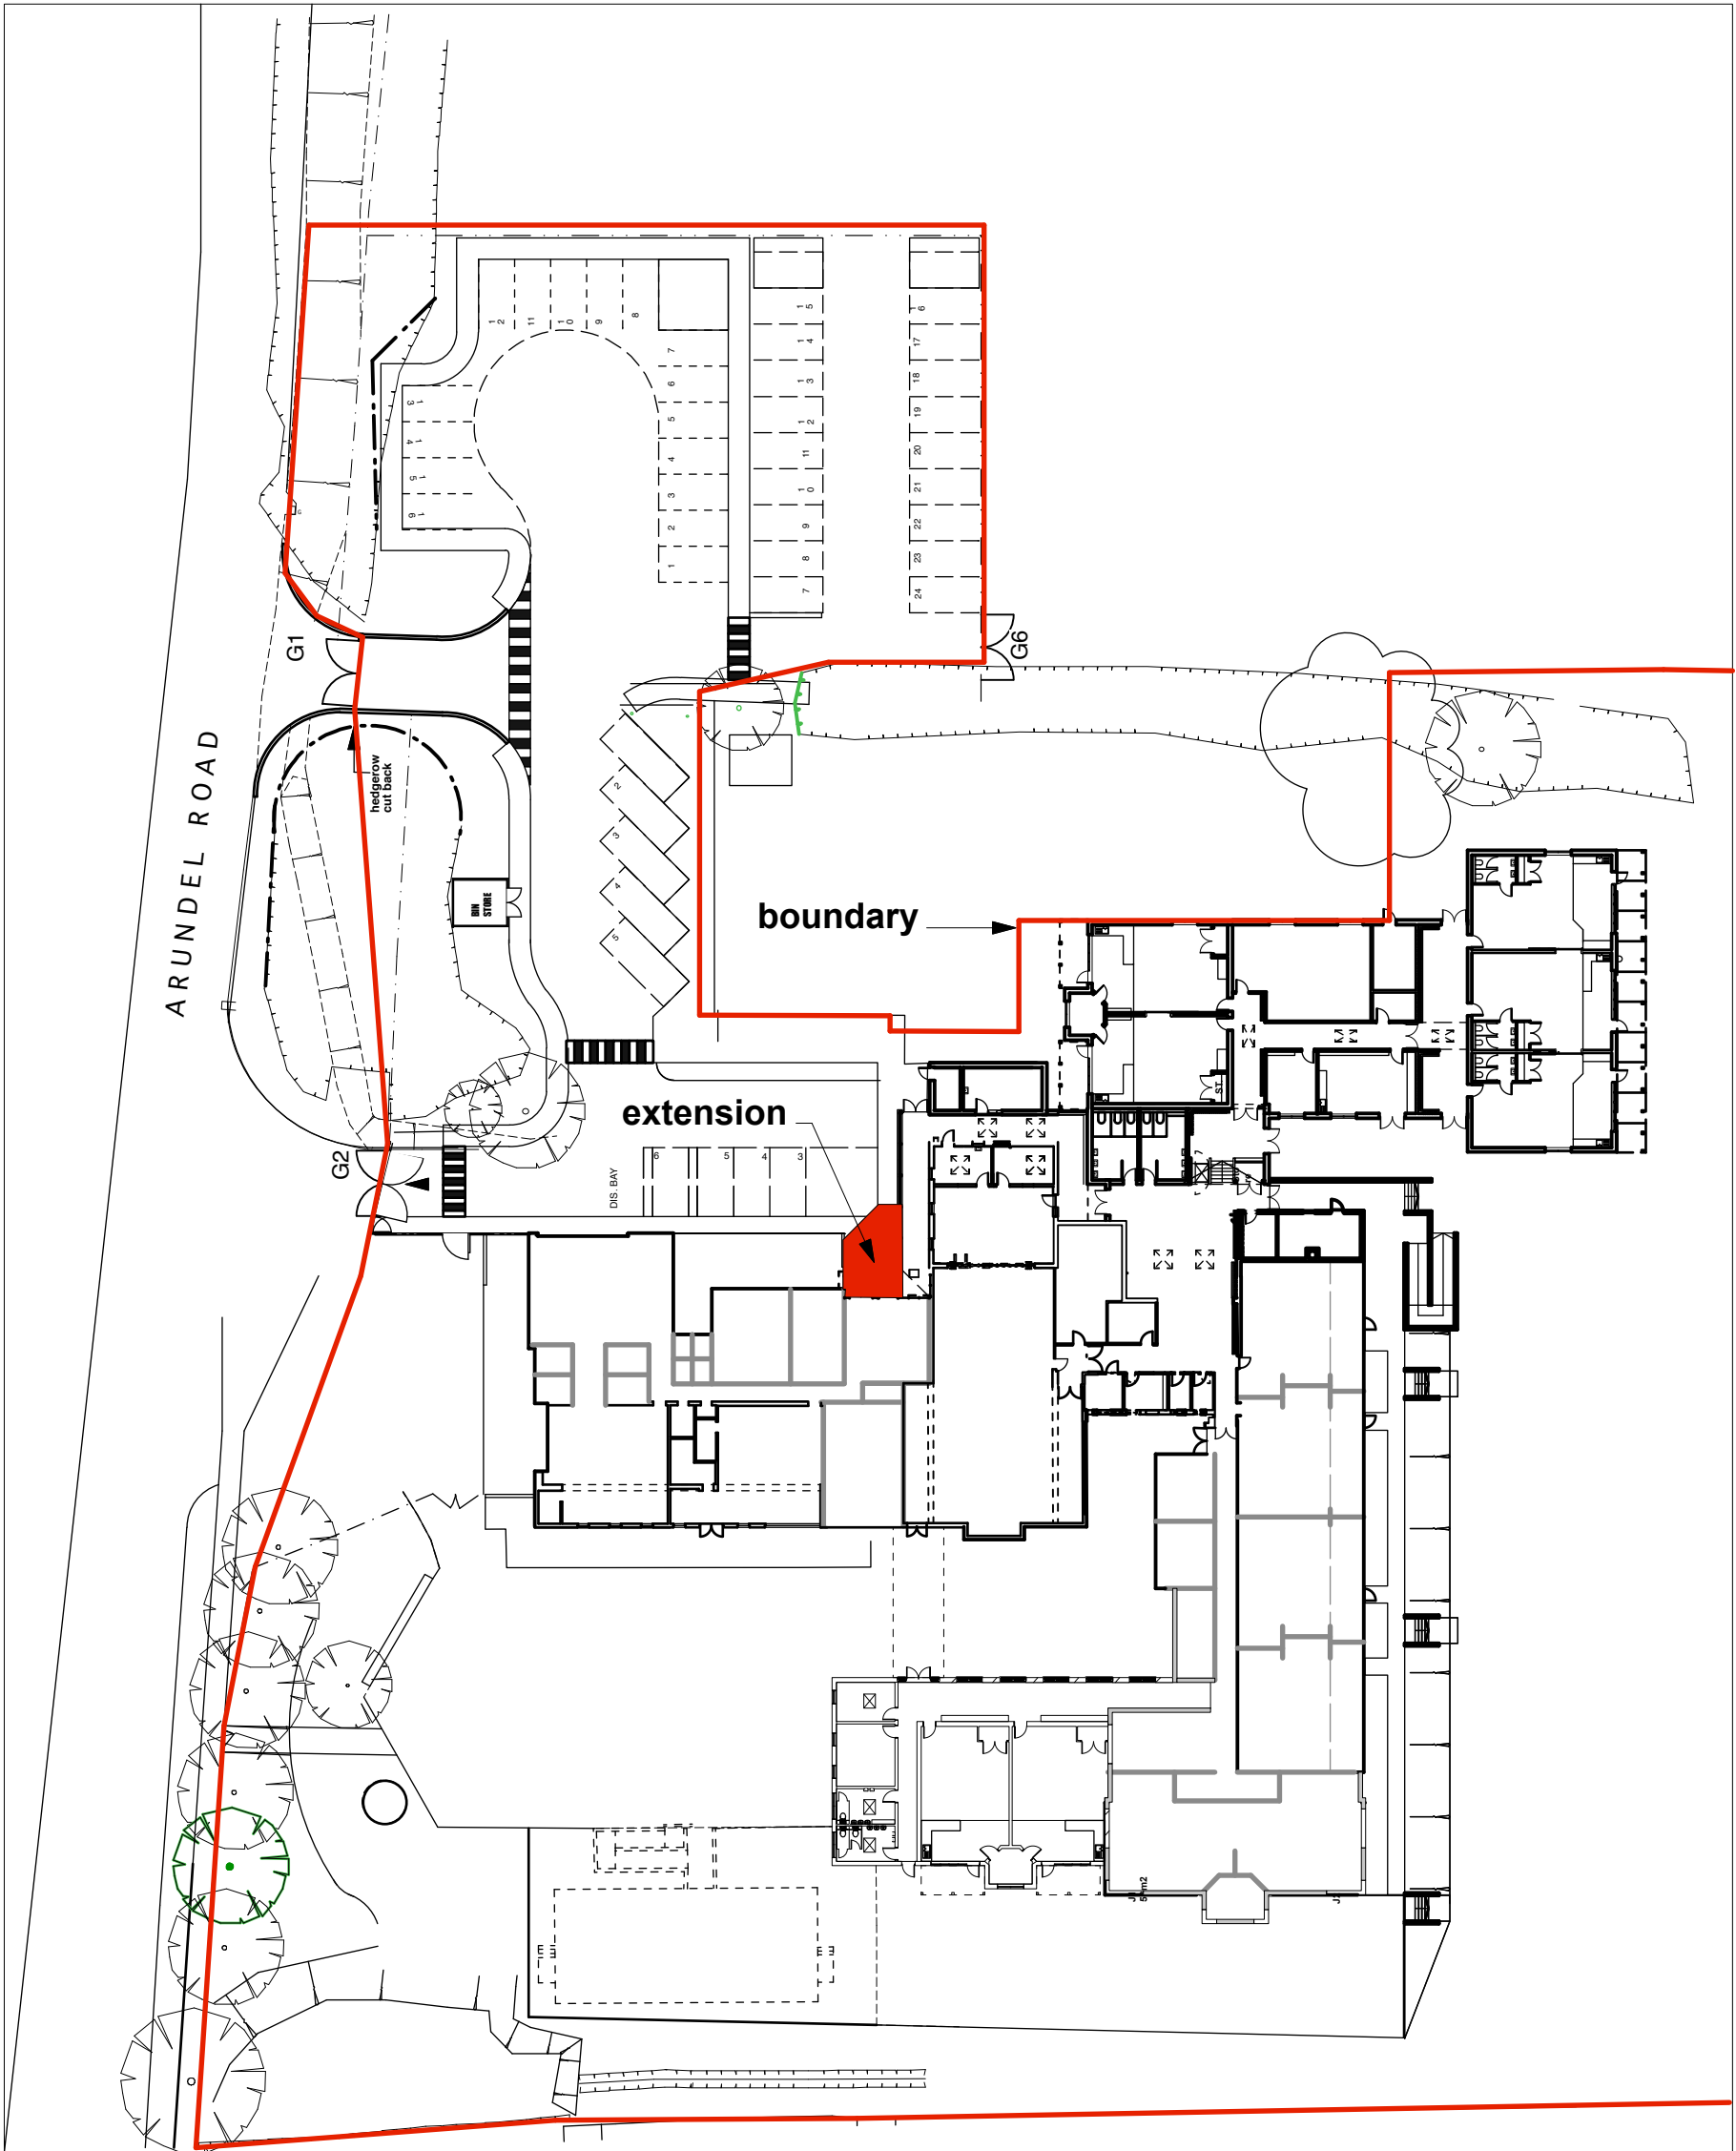

BLOCK PLAN
SCALE 1:500
0 10m 20m 30m 40m 50m

notes:

amendments:

Felce & Guy Partnership LLP
Architects

Studio 5 | English Close | Hove | BN3 7ET
T: 01273 736217 E: info@felceandguy.co.uk

project: MAIN ENTRANCE EXTENSION TO
FORM SECURE LOBBY

location: ST MARGARETS CE PRIMARY
SCHOOL, ANGMERING.

client: THE SCHOOL GOVERNORS

drawing: LOCATION & BLOCK PLANS

scale: 1:1250 & 1:500 page: A1

drawn by: AW checked by:

date: DEC 20 drawing number: 2220.19/01 revision:

© Felce & Guy Partnership LLP