



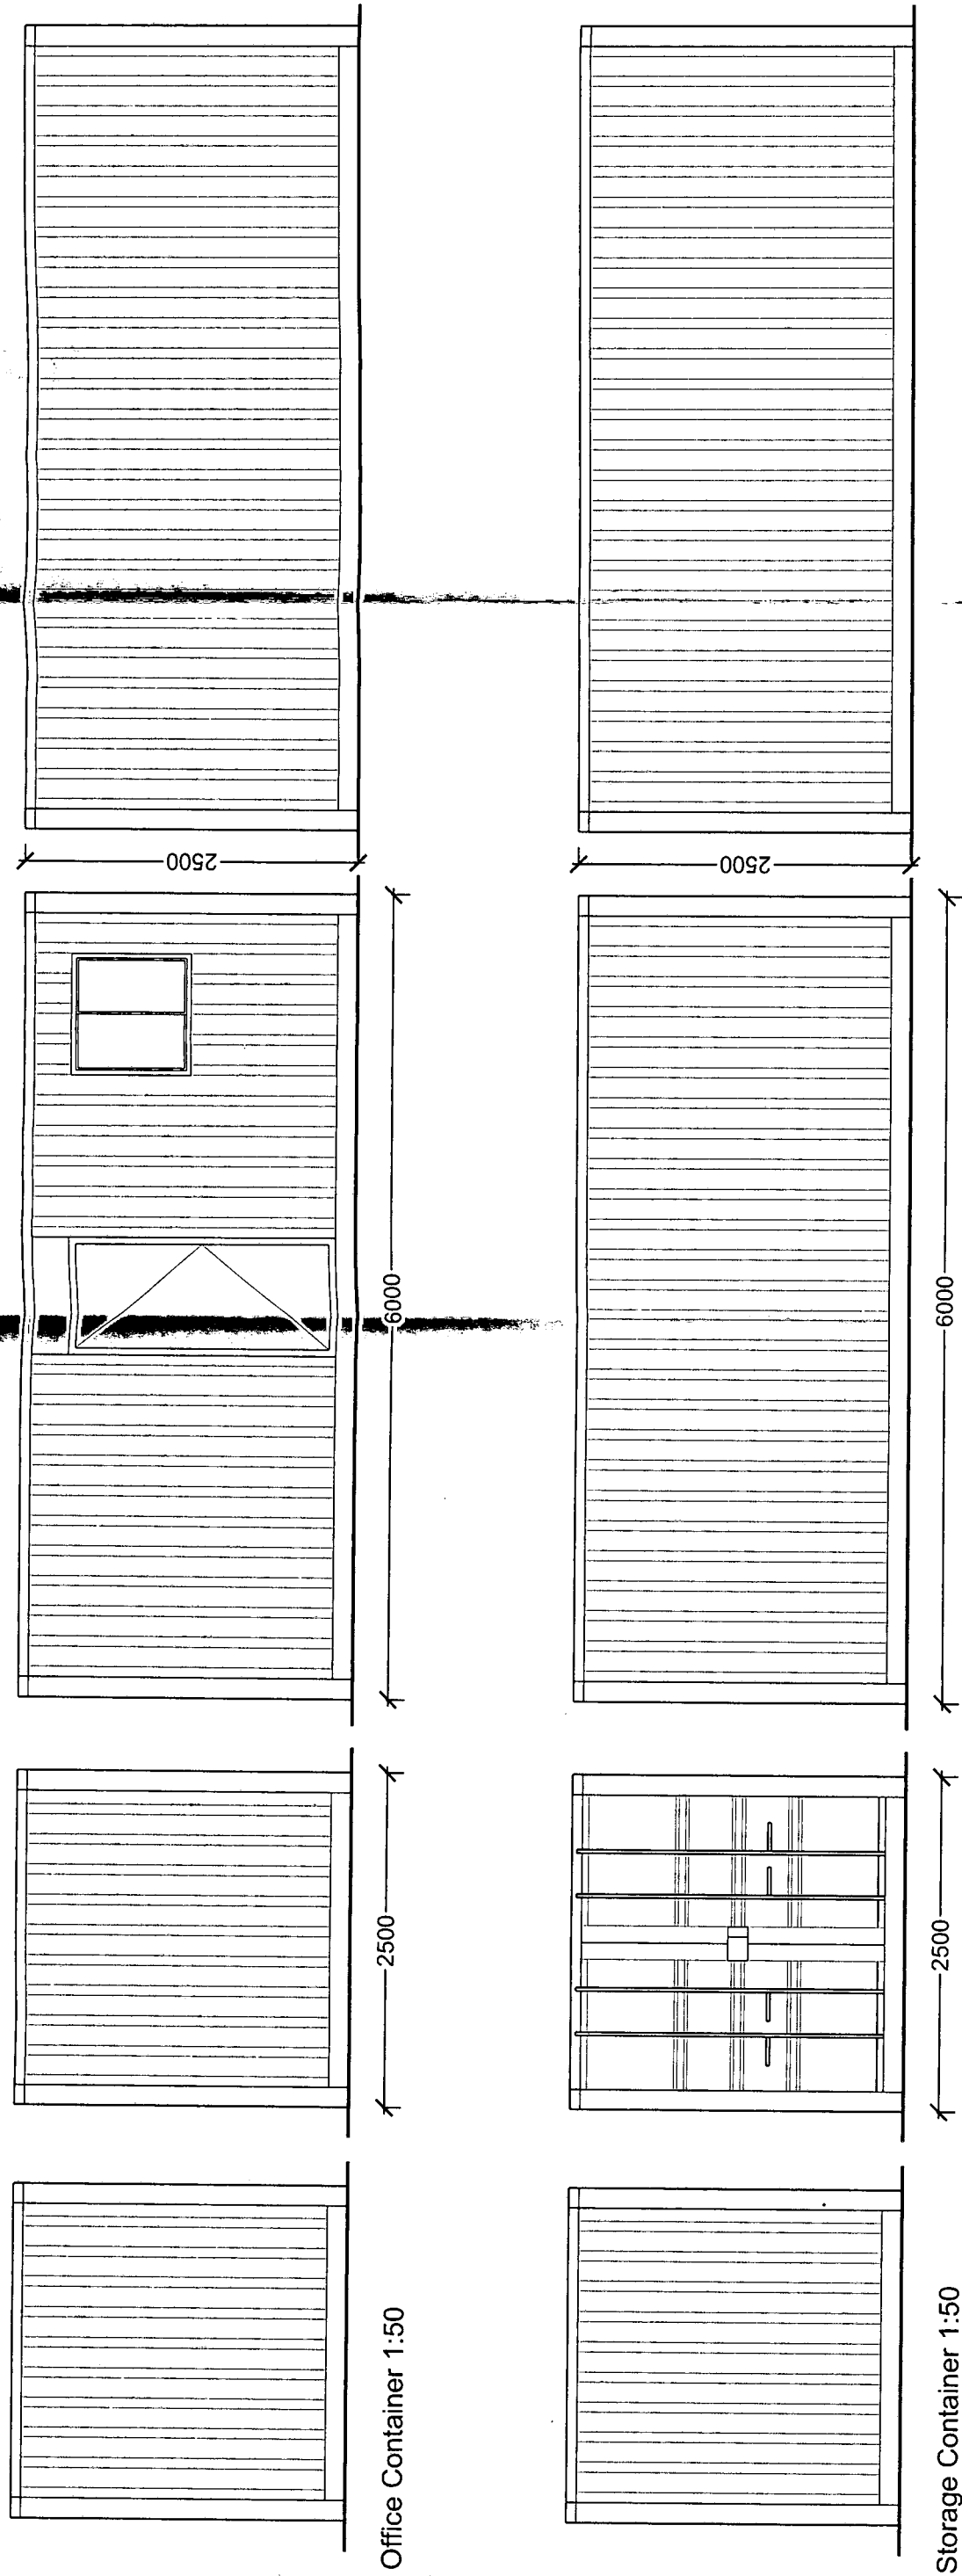

ARUN DISTRICT COUNCIL			
No.	A	196	07
RECEIVED			

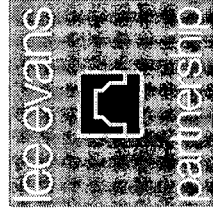

chartered architects
and planning consultants

Lee Evans Partnership LLP, St Johns Lane, Canterbury, Kent CT1 200
tel: 01227 784444 fax: 01227 819102
email: architects@lee-evans.co.uk website: www.lee-evans.co.uk

St Margaret's Church, Angmering
Alterations and Extensions

PROJECT

Angmering PCC

CLIENT

August 2005

DATE

Temporayr Accommodation Elevations

SJA NALE

CLIENT

DRAWING TITLE

DRN + CND

Planning

ISSUE STATUS

AS 1:1250

SCALE

6396 (04) 103

DRAWING NUMBER

REVISION