ARUN DISTRICT COUNCIL
No. A 197 07
MINOR AMENDMENT
RECEIVED 22.1.09.



FRONT ELEVATION



REAR ELEVATION

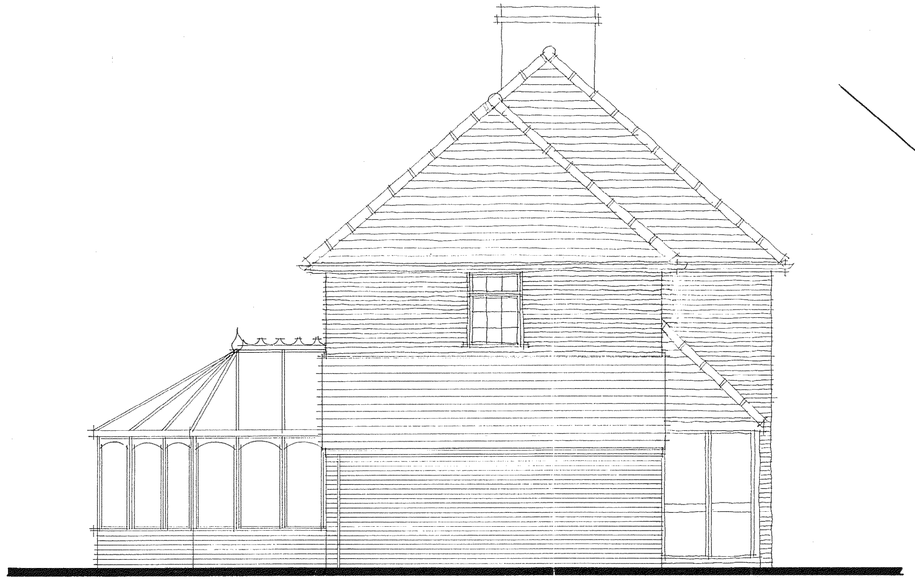

EAST ELEVATION

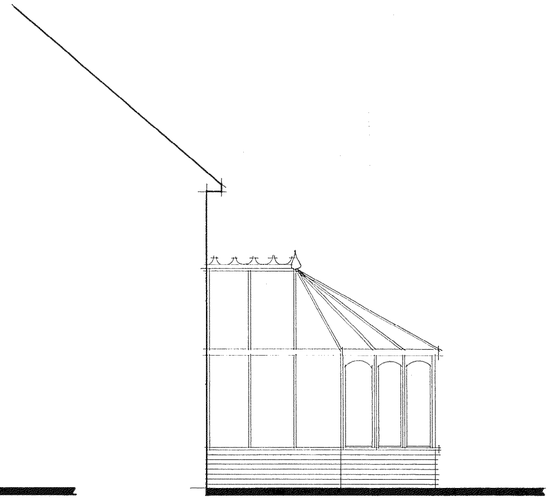

WEST ELEVATION

Rev. A. Conservation roof lights & West Elevation added
French casement added to new dining [illegible] Nov. 07
Rev. B. First floor extension removed. 7/1/2009 [illegible]

Alan Scarratt
ARCHITECTURAL SERVICES

33 Hurley Road, Worthing, West Sussex BN13 2PA
Tel/Fax: (01903) 690102

client Mr & Mrs Sherman

job Homeview
Hammerpot
Angmering
West Sussex

dwg. no. AS.543. B

dwg. title side extension & rear conservatory ELEVATIONS

drawn by [signature]

date Nov. 2007 scale 1:50

Do not scale off drawings

Check all dimensions on site before all work is commenced

All goods materials and workmanship to conform with current building regulations, B.S.S. and C.O.P.'s

ARUN DISTRICT COUNCIL A/197/07/