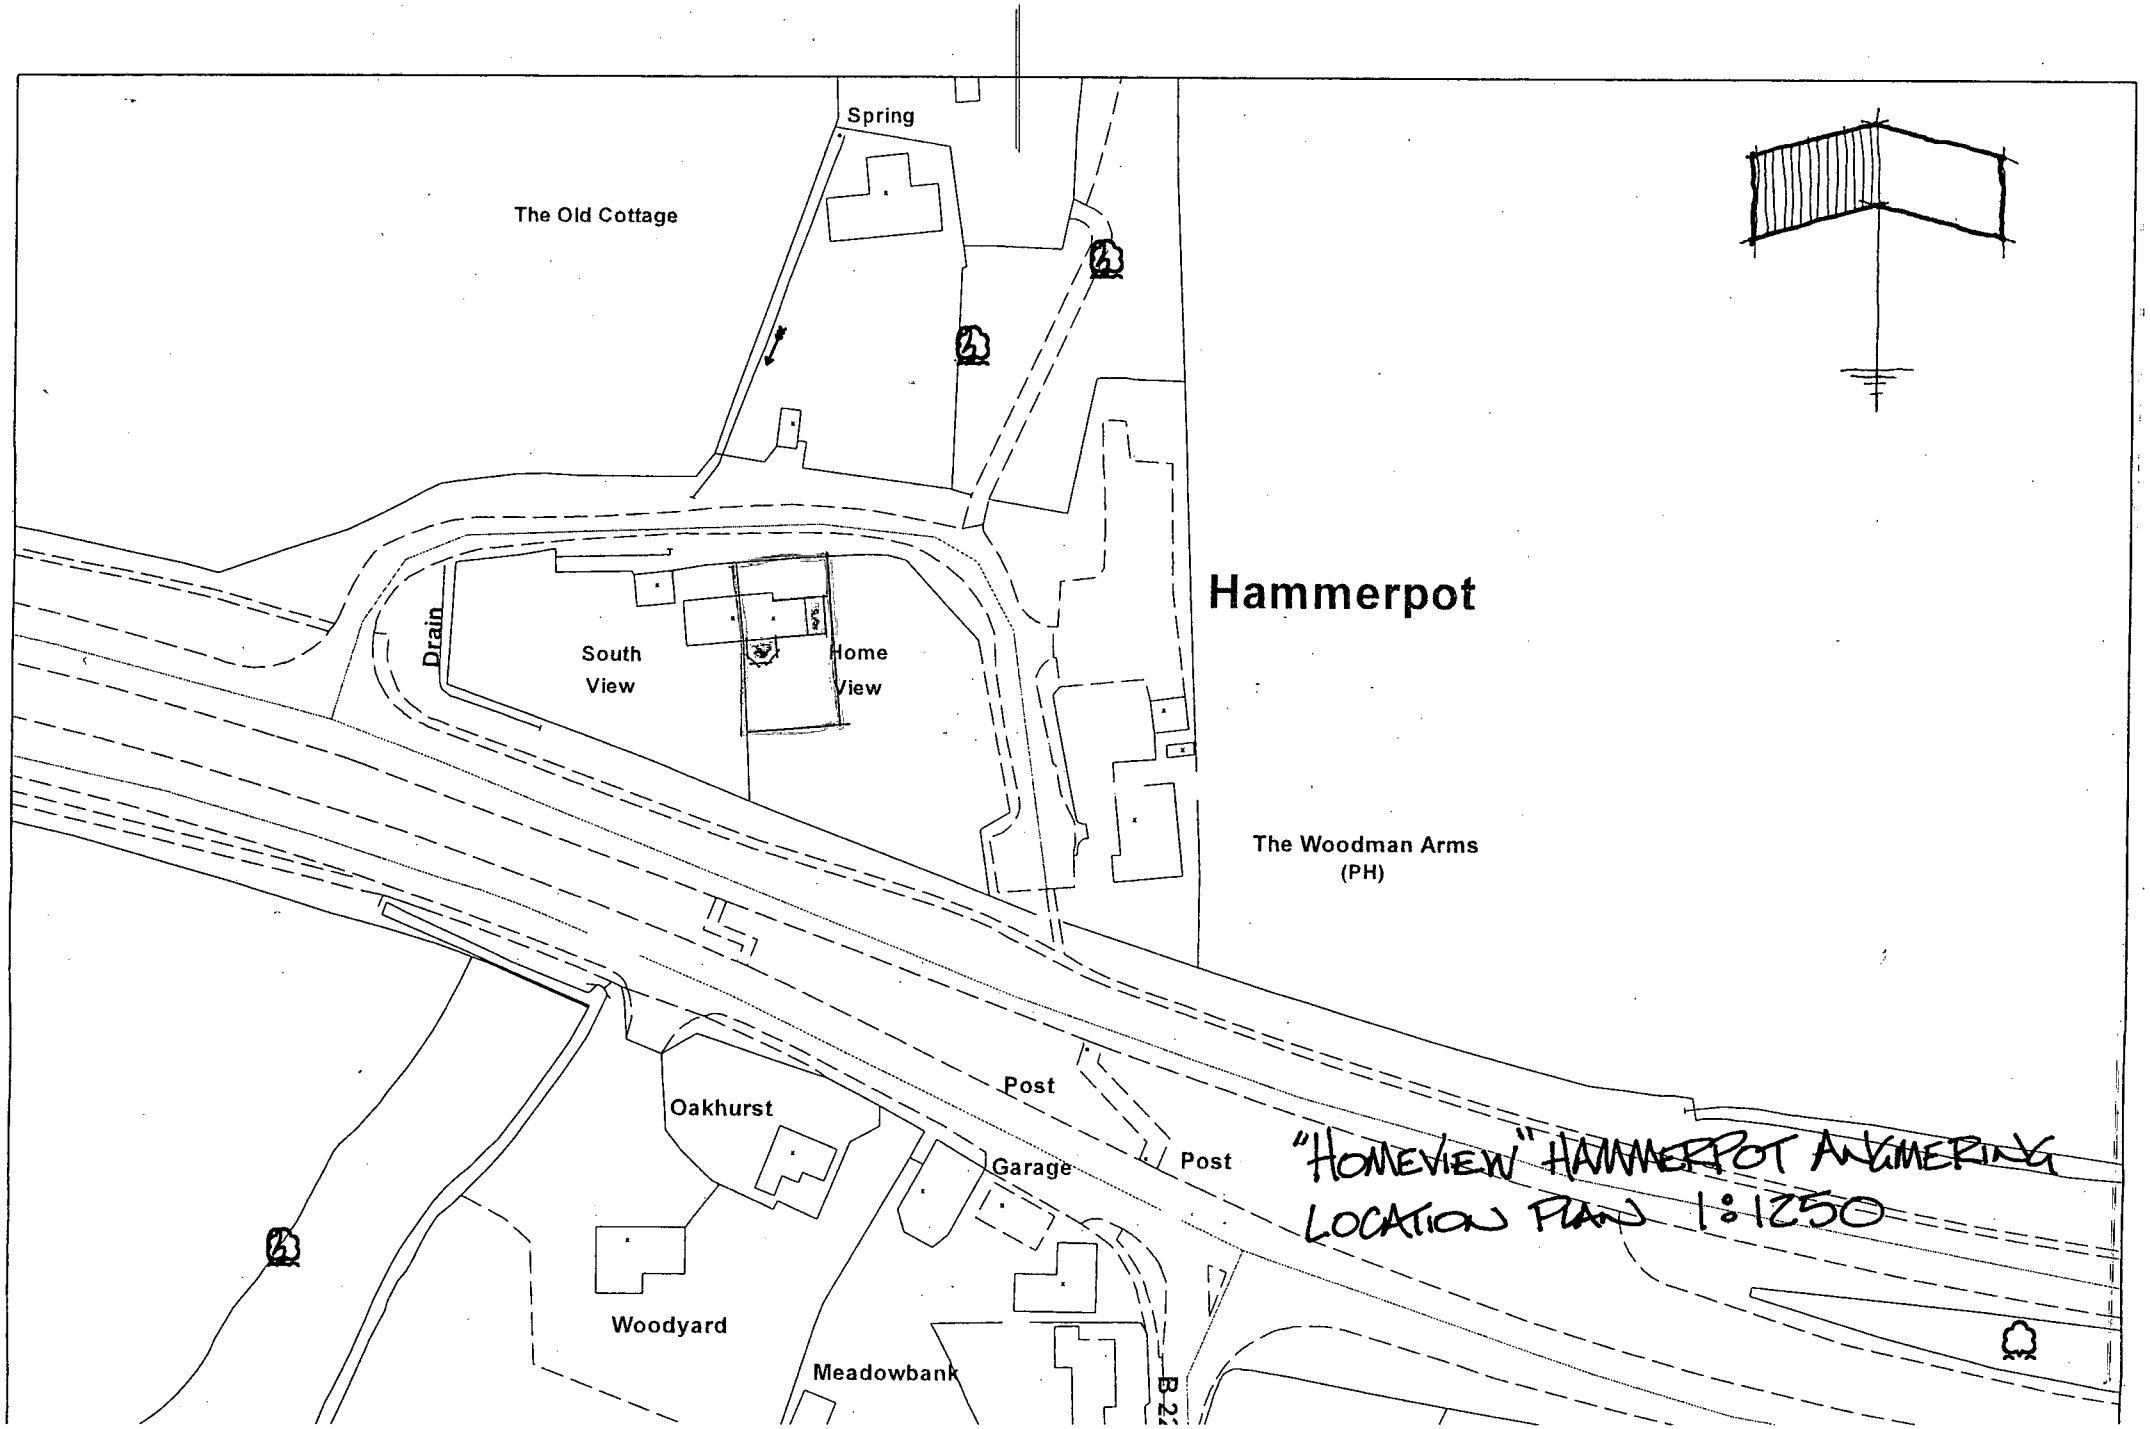
Spring
The Old Cottage
Drain
South View
Home View
Hammerpot
The Woodman Arms (PH)
Post
Oakhurst
Garage
Post
Woodyard
Meadowbank
"HOMEVIEW" HAMMERPOT ANIMERING
LOCATION PLAN 1:1250