ARUN DISTRICT COUNCIL:A/197/07

ARUN DISTRICT COUNCIL
No. A 197 07
Received

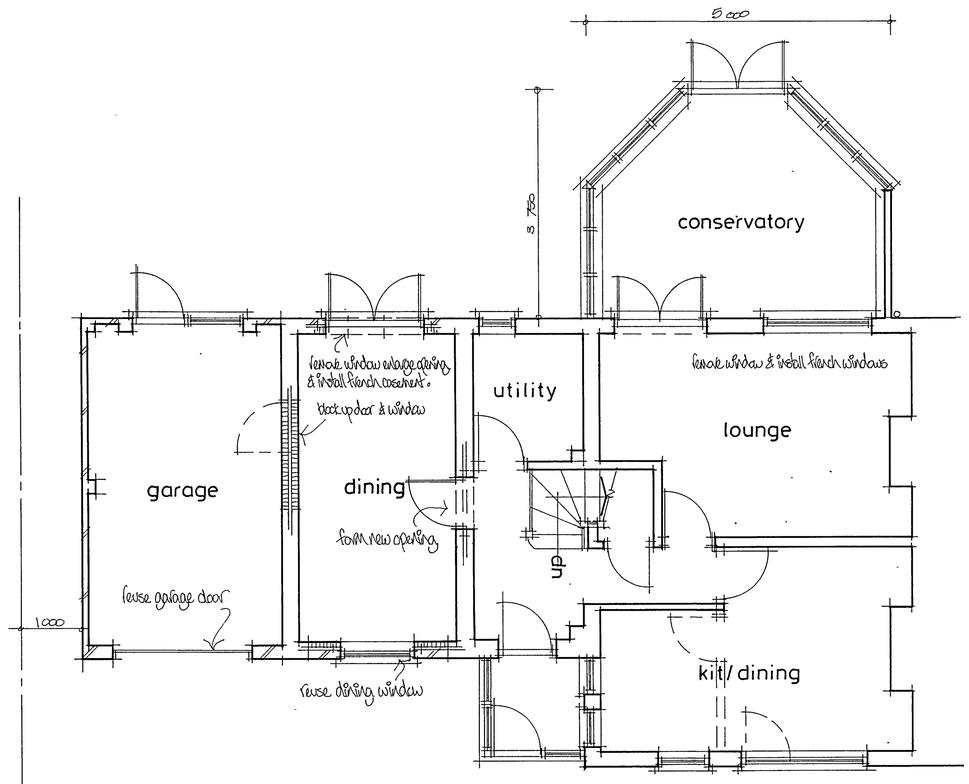

GROUND FLOOR PLAN

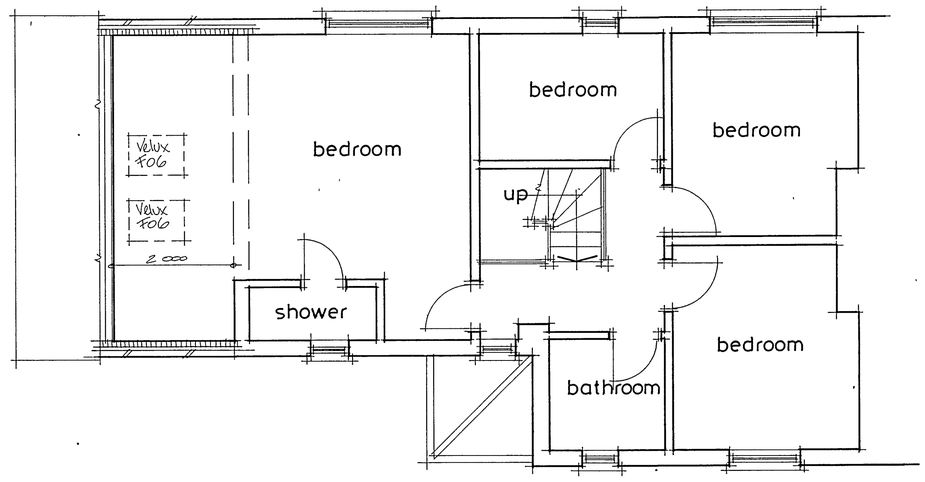

FIRST FLOOR PLAN

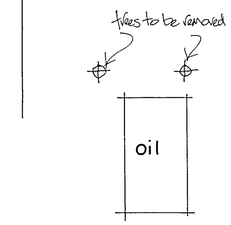

Below Roof to dining altered & French casement added Nov. 07

Alan Scarratt
ARCHITECTURAL SERVICES
33 Hurley Road, Worthing, West Sussex BN13 2PA
Tel/Fax: (01903) 690102

client Mr & Mrs Sherman

job Homeview
Hammerpot
Angmering
West Sussex

dwg. no. AS.543.1A

dwg. title side extension & rear conservatory FLOOR PLANS

drawn by Alan Scarratt

date Nov. 2007 scale 1:50

Do not scale off drawings

Check all dimensions on site before all work is commenced

All goods materials and workmanship to conform with current building regulations, B S S and C O P's