




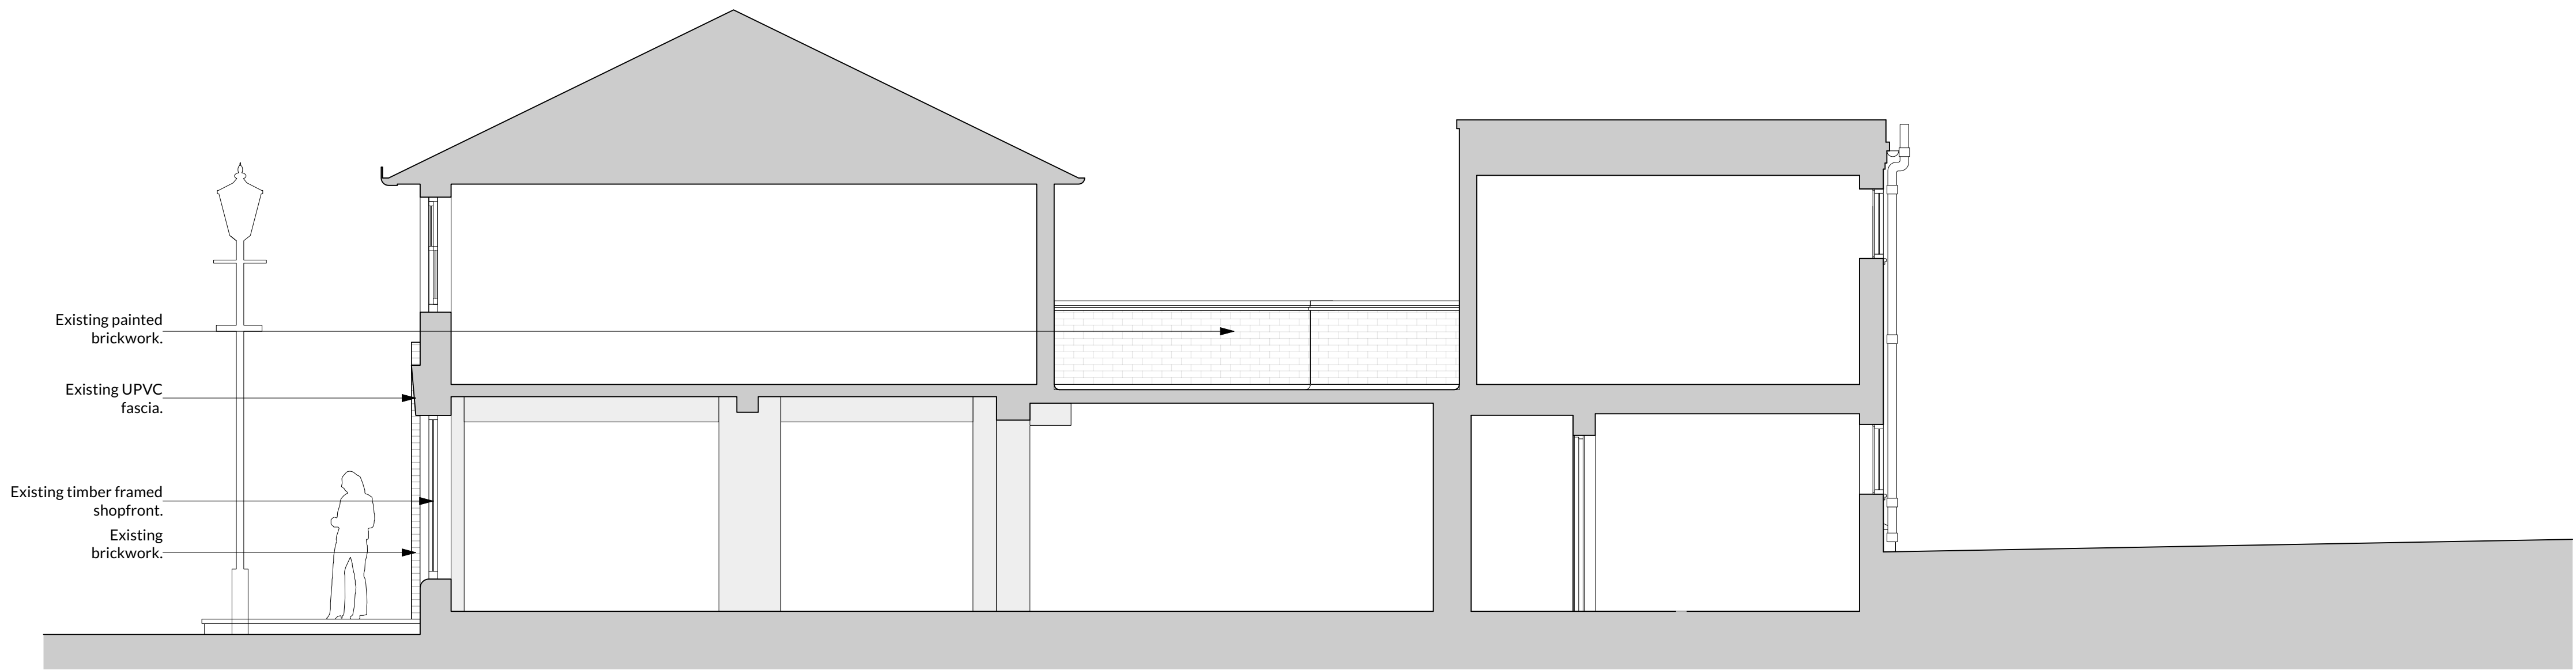

01 Section AA
1:50

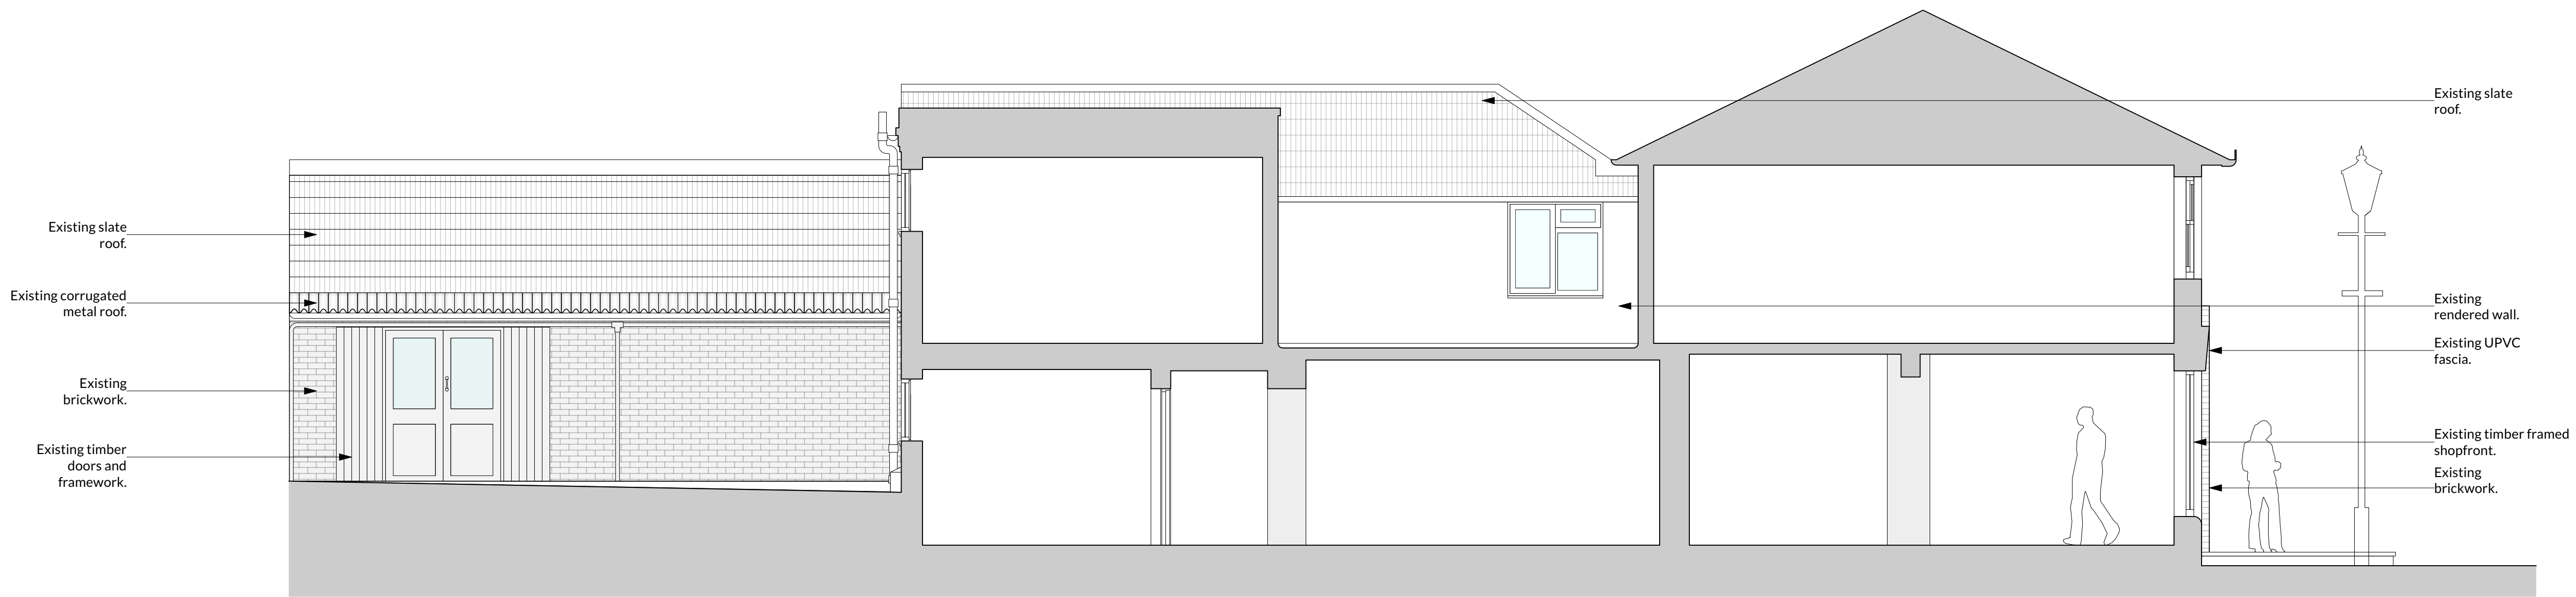

02 Section BB
1:50

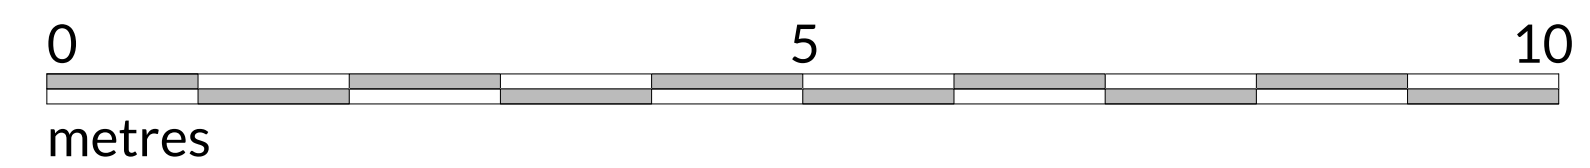

1. Dimensions and Levels	4. Scope of Works	6. Revisions				Chalk Architecture Ltd Unit D Level 8 New England House New England Road Brighton BN1 4GH 0044 (0) 1273 448 700 info@chalkarchitecture.com www.chalkarchitecture.com 	Client BADGERS ANGMERING LLC	Drawing SECTIONS EXISTING								
Figured dimensions and levels should be verified by the Contractor on site before construction or manufacture and any discrepancies brought to the attention of the Architect. Dimensions should not be scaled.	Drawings are issued in accordance with and on the basis of the RIBA Conditions of Engagement and the JCT Form of Contract unless otherwise agreed in writing	rev	date	comment	drawn		rev	date	comment	drawn	Project ANGMERING PIZZA THE SQUARE, ANGMERING, BN16 4EA	Drawn JB	Date AUGUST 2021	Scale 1:100 @ A3 1:50 @ A3		
2. Existing Building and Services	5. Statutory Requirements and Standards	#	13.09.21	Issue for planning.												
Where shown, existing buildings and services will not indicate condition. The Contractor shall therefore investigate and report to the Architect at the commencement of the works.	All work is to comply with the current Building Regulations and the requirements of the respective local authority. Workmanship and standards shall also comply with the current Codes of Practice and the relevant British Standards.											Drawing status PLANNING	Job No. 2111	Drg. No. A30	Rev. #	
3. Copyright																
Copyright for all designs and drawings in full or part shall remain with the Architect in accordance with the Copyright Act.																