

ITEM 01 - (Qty 1)
INTERNALLY ILLUMINATED
New internally illuminated signcase.
Mounted to steel posts.
Scale 1:20

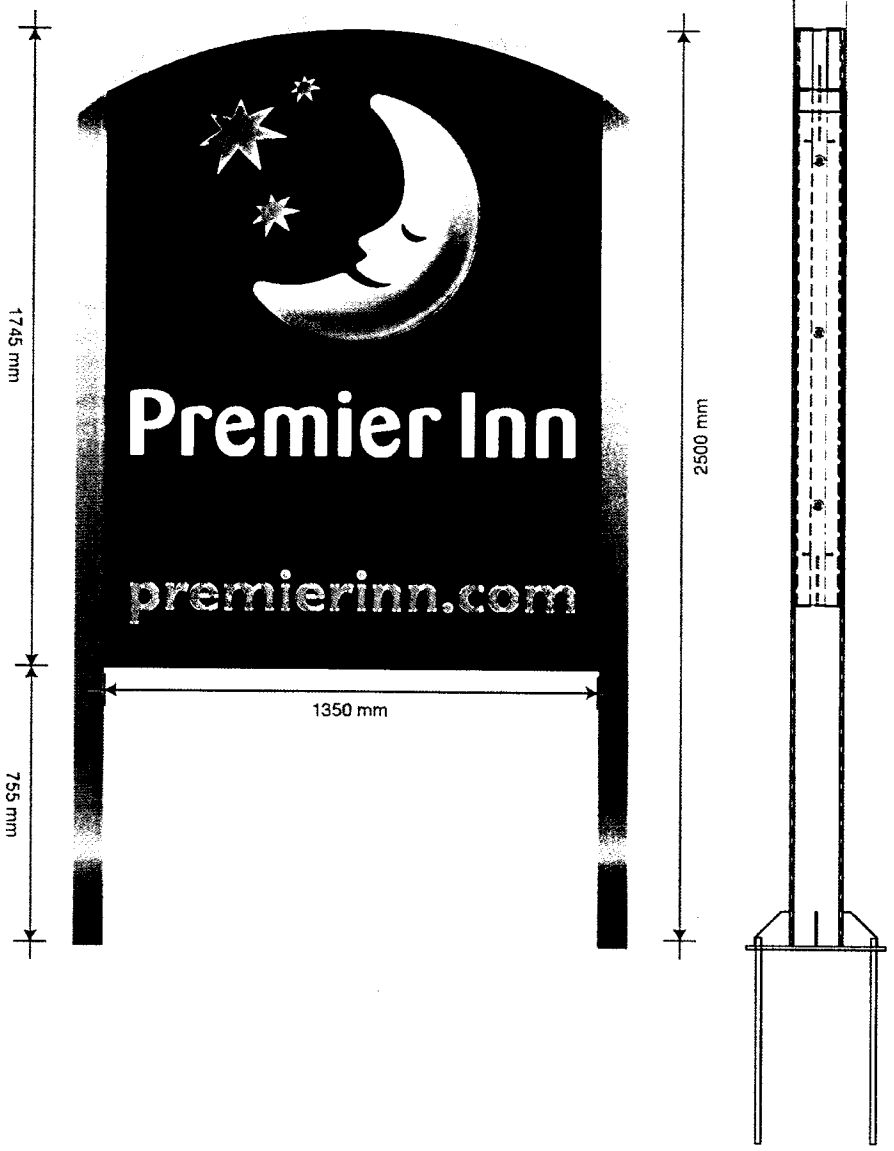

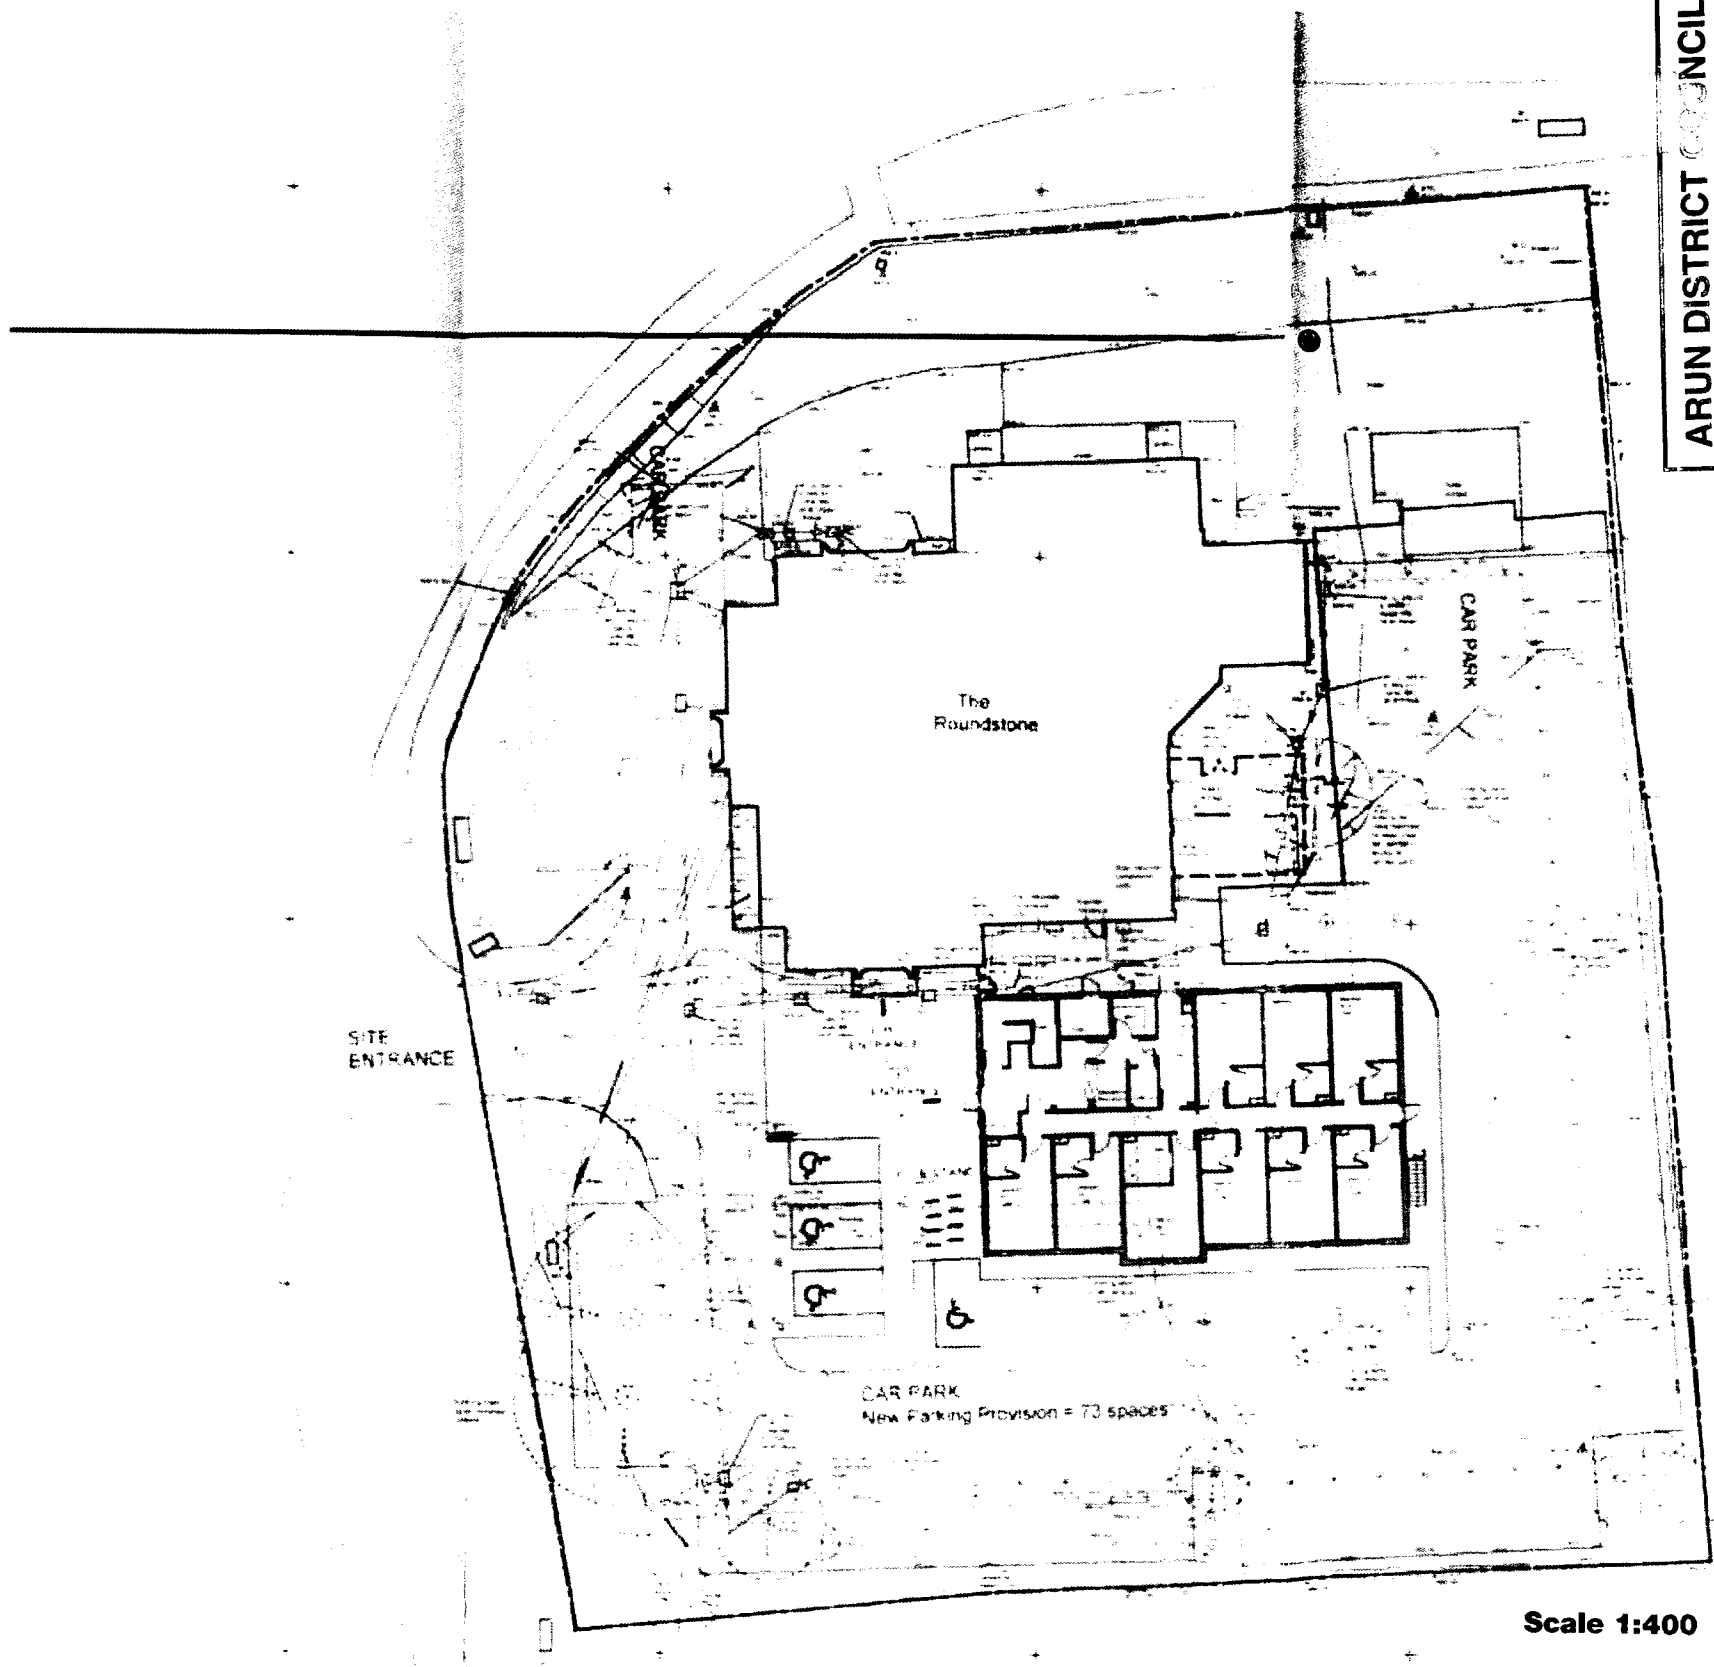

Scale 1:400

ARUN DISTRICT COUNCIL
No. A | 19 | 08 | A
RECEIVED 12-2-08

Planning 1 of 1

PTI. **Little Hampton.** Roundstone Lane, East Preston. Littlehampton, BN16 1EB. 57005 **REVISION G**
copyright The designs and illustrations are intended for, and should only be used by those to whom this is addressed to. The contents are confidential any form of reproduction, dissemination, copying, disclosure, modification or distribution without prior written consent by ashleigh is strictly prohibited.
ashleigh signs ltd ashleigh house marsh street rothwell leeds LS26 0AG **phone** +44 (0) 113 2828292 **fax** +44 (0) 113 2829155 **isdn** +44 (0) 113 2014174 registered in england reg. number 132580

ashleighsigns.com

ARUN DISTRICT COUNCIL:A/19/08/A