




NOTE
ALL FINISHES
TO MATCH EXISTING

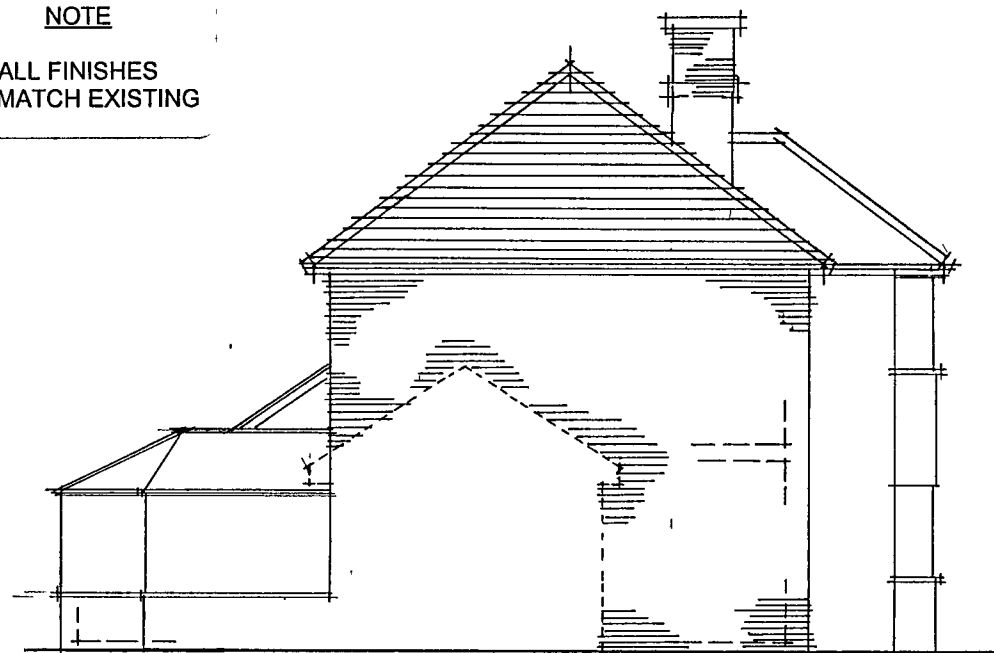


WEST

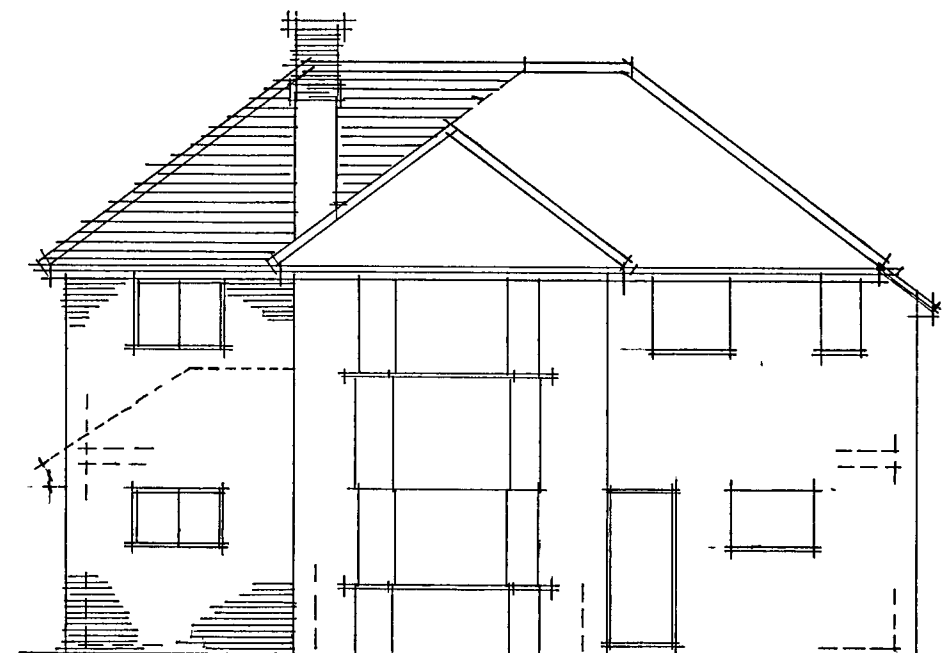

SOUTH [front]

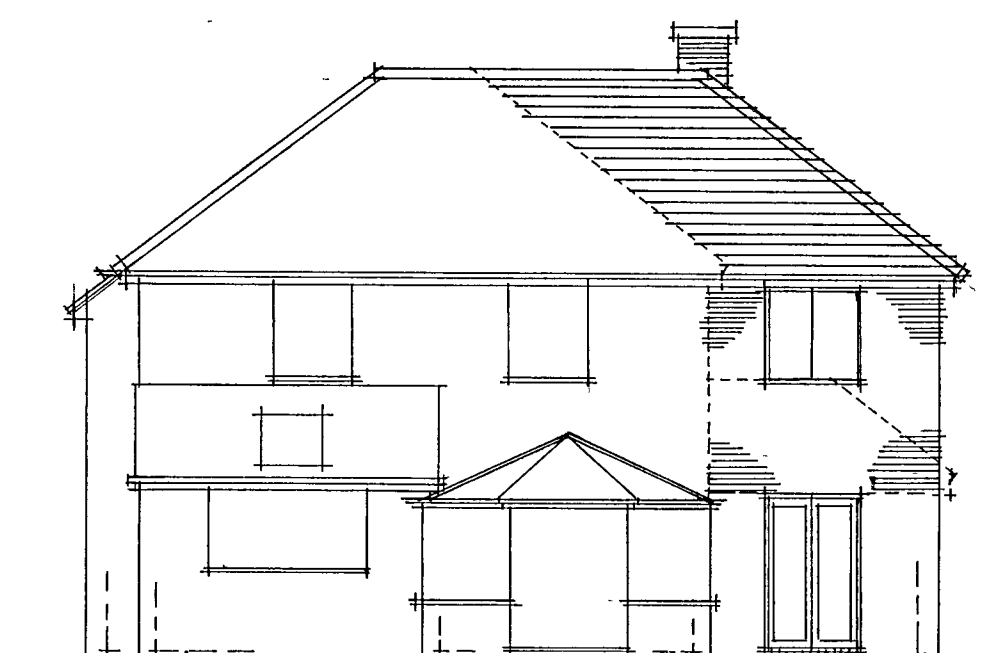


NORTH

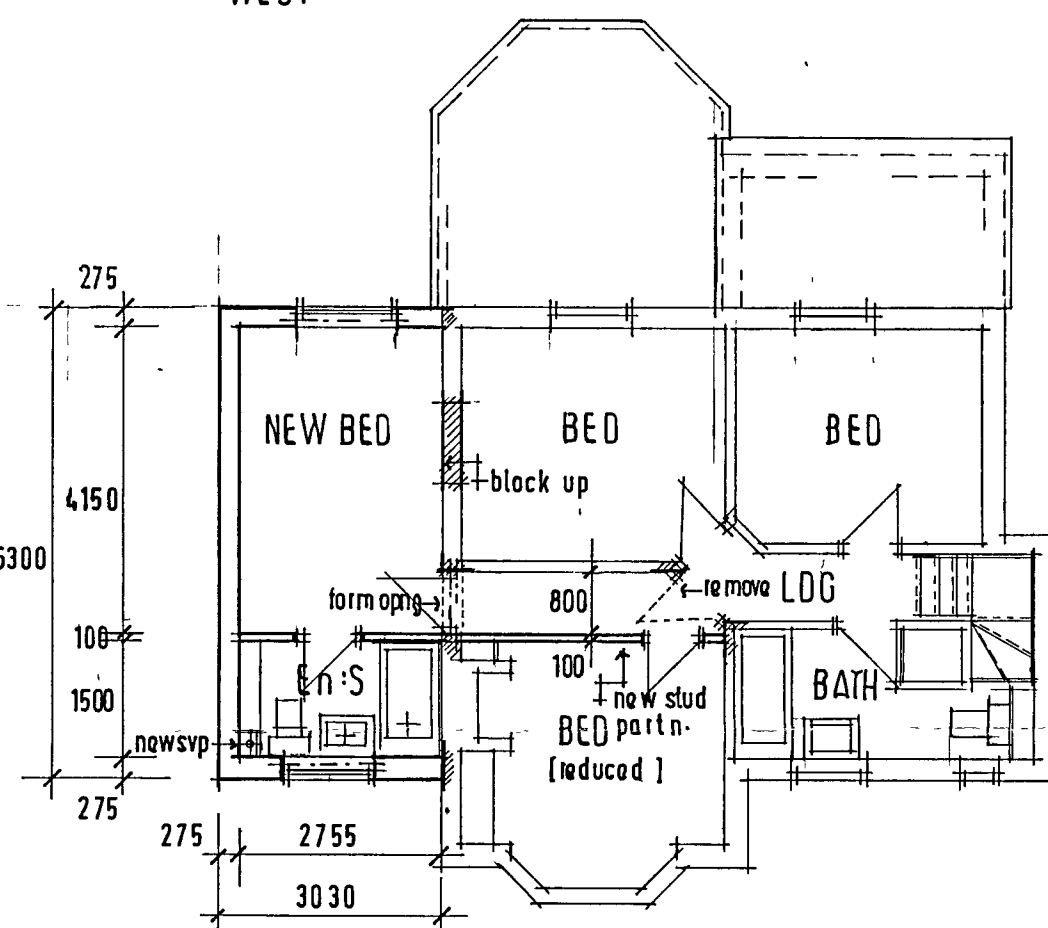



FIRST FLOOR

ALL SANITARY FITTINGS INDICATIVE ONLY

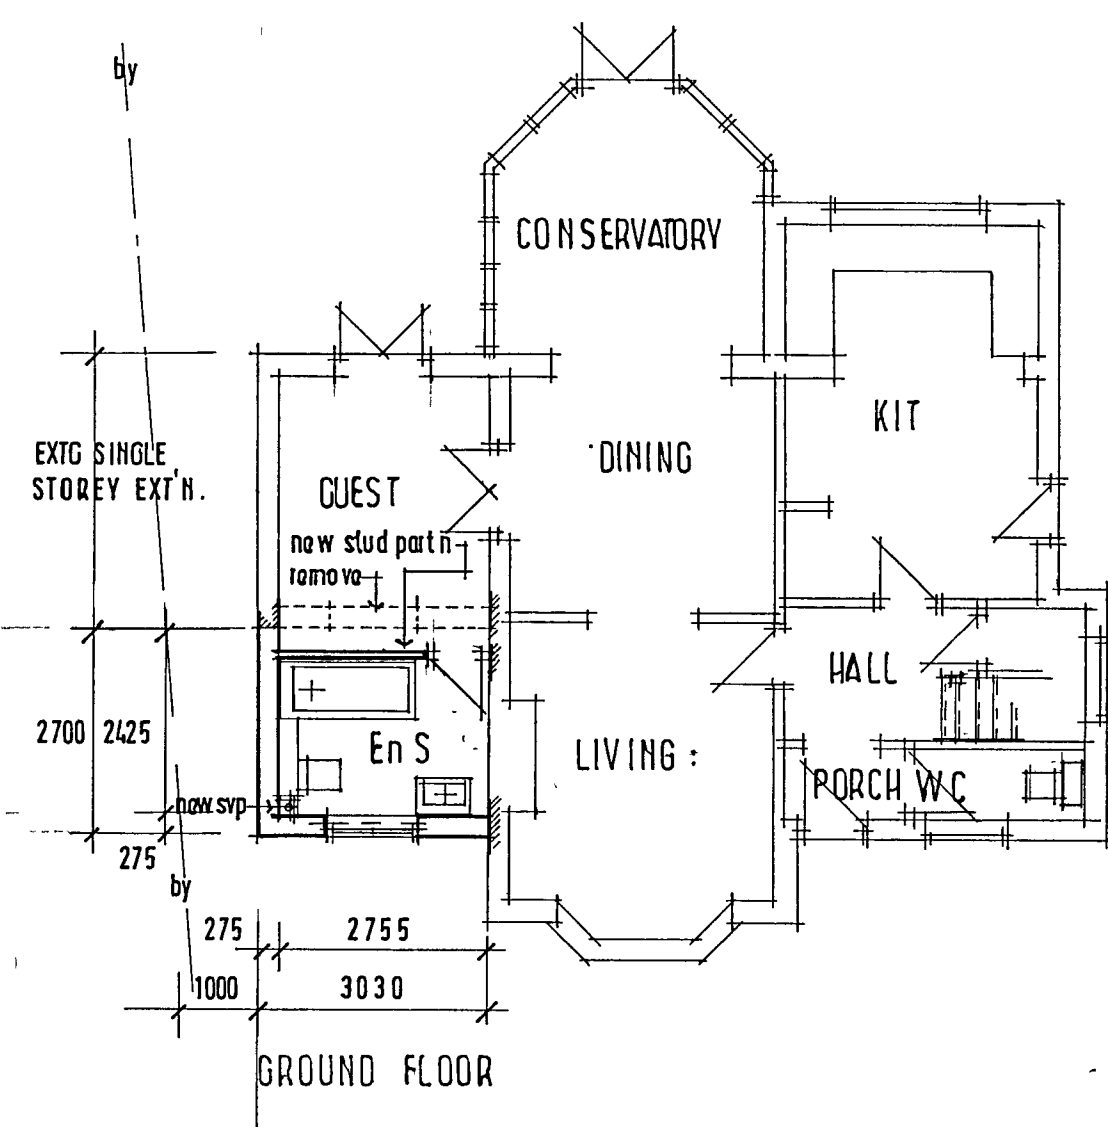

GROUND FLOOR

LANDSDOWNE WAY
LOCATION 1/1250

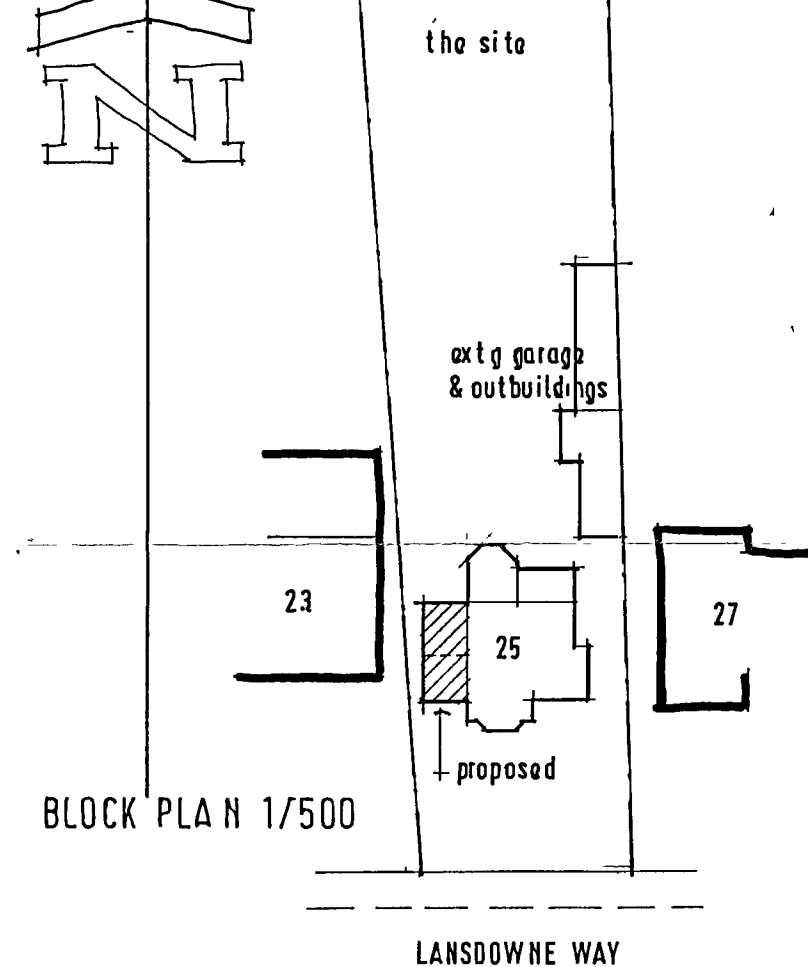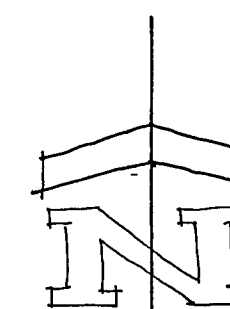

BLOCK PLAN 1/500

TREVOR E. UNSTED LTD

R B S HOUSE • 59 - 61 SEA LANE RUSTINGTON • WEST
SUSSEX • BN16 2RQ • TELEPHONE 01903 859090

client MR & MRS G. BROWN.

project EXTENSION/ALTERATION 25; LANDSDOWNE WAY;
ANG MERING;
W/SUSSEX

drawing

scale 1:100

date DEC 2006

drawn to

copyright

drawing no

06/3212/1

revisions

ARUN DISTRICT COUNCIL			
No.	A	1	A
RECEIVED 2/1/07			

The contractor must check all dimensions and levels on site and no dimensions are to be scaled from drawings

It is the contractors responsibility to ensure compliance with all statutory authority requirements, carry out works with total regard to existing and retained structure Works and materials to latest CP/BS

Drawing to be read in strict accordance with engineer's information where applicable

All structural timber C16 unless otherwise noted All structural and external timber pressure impregnated with preservative, cut end site swabbed with Cuprinol

Local authority to witness satisfactory test on all new and affected foul/storm drainage