




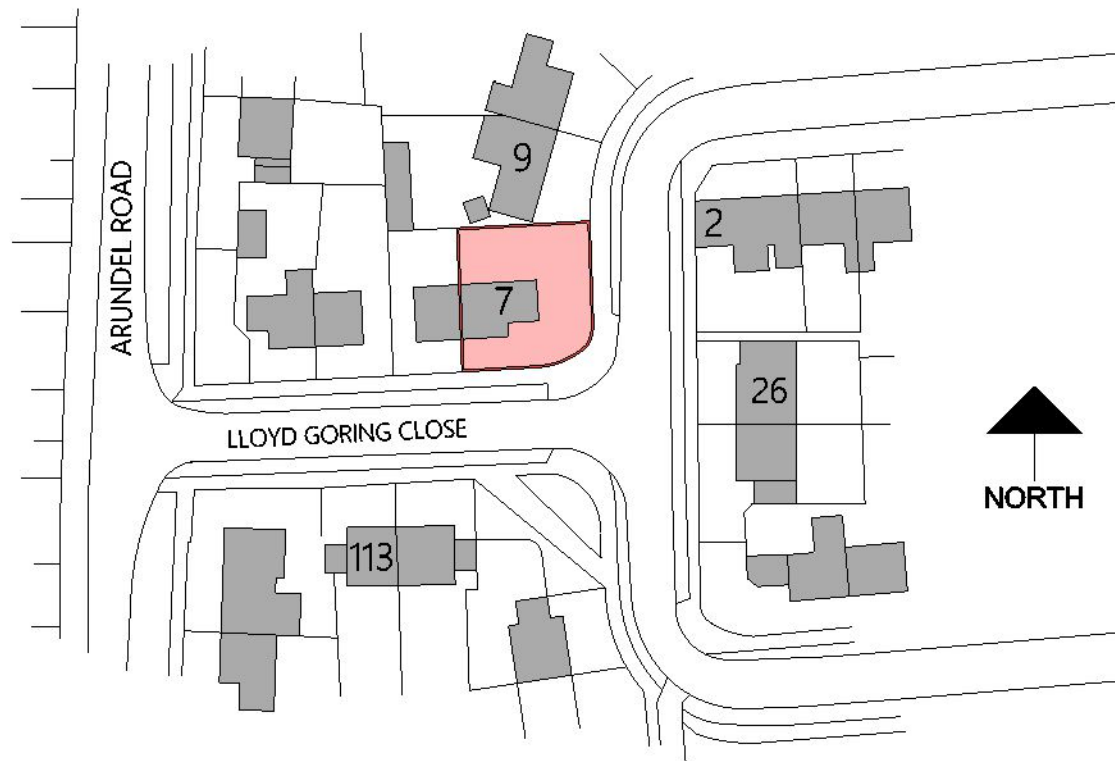


LOCATION PLAN 1:1000

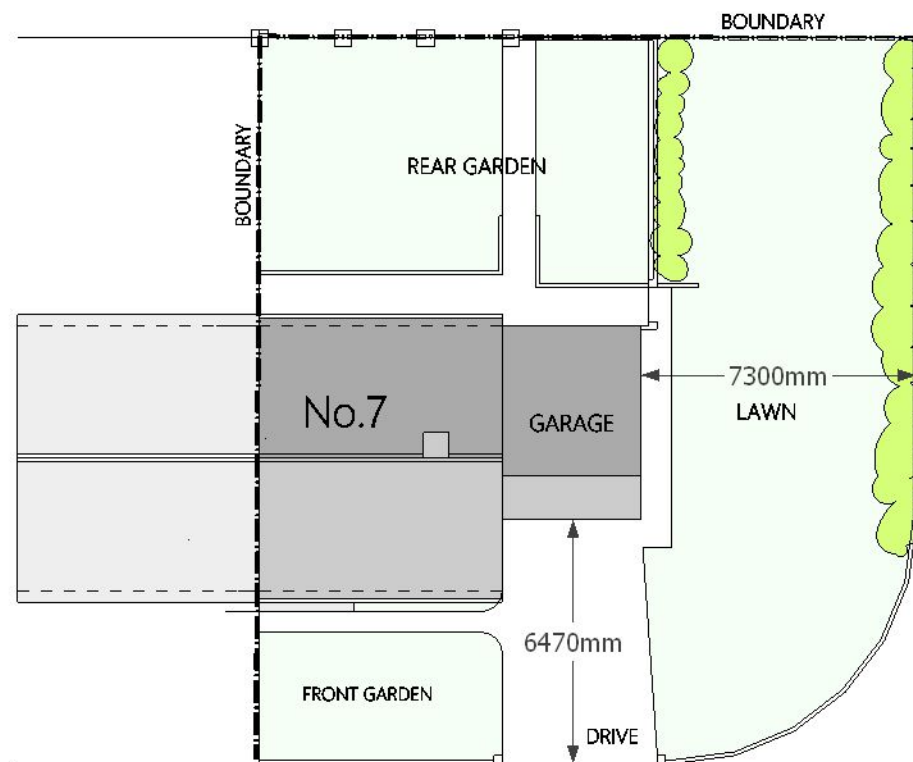

EXISTING BLOCK PLAN 1:200

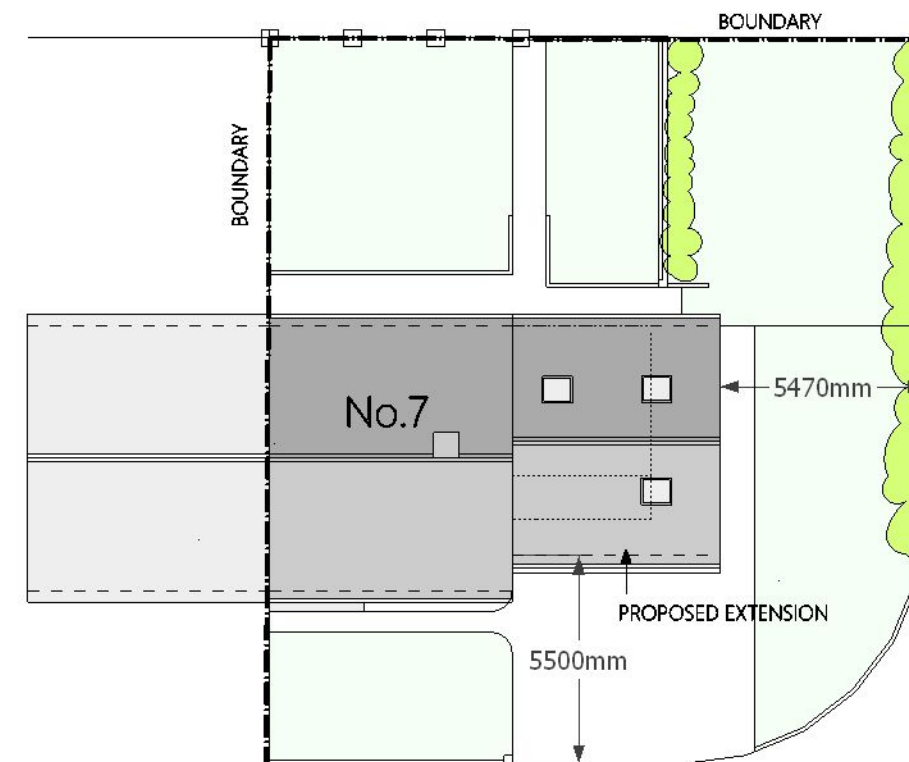

PROPOSED BLOCK PLAN 1:200

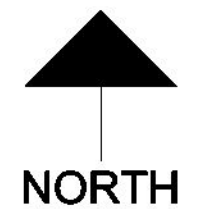

PETER ROBSON ARCHITECT

Long Meadow, The Lane,
Chichester, PO19 5PY

Tel; 01243 780224 Mob; 07497 006277 Email; robsonarchitect@gmail.com

DRAWING TITLE:

LOCATION PLAN - EXIST & PROPOSED BLOCK PLANS

PROJECT:

PROPOSED EXTENSION AT 7 LLOYD GORING CLOSE, ANGMERING

CLIENT:

MR AND MRS PENN-BARWICK

DRAWING 1610-01 A

Scale: AS SHOWN @ A3 Rev A: Add Dimensions to Block Plan 15-07-2018

Date: Dec 2017

PLANNING DRAWING