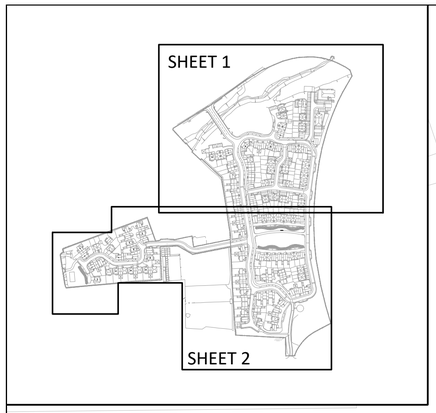

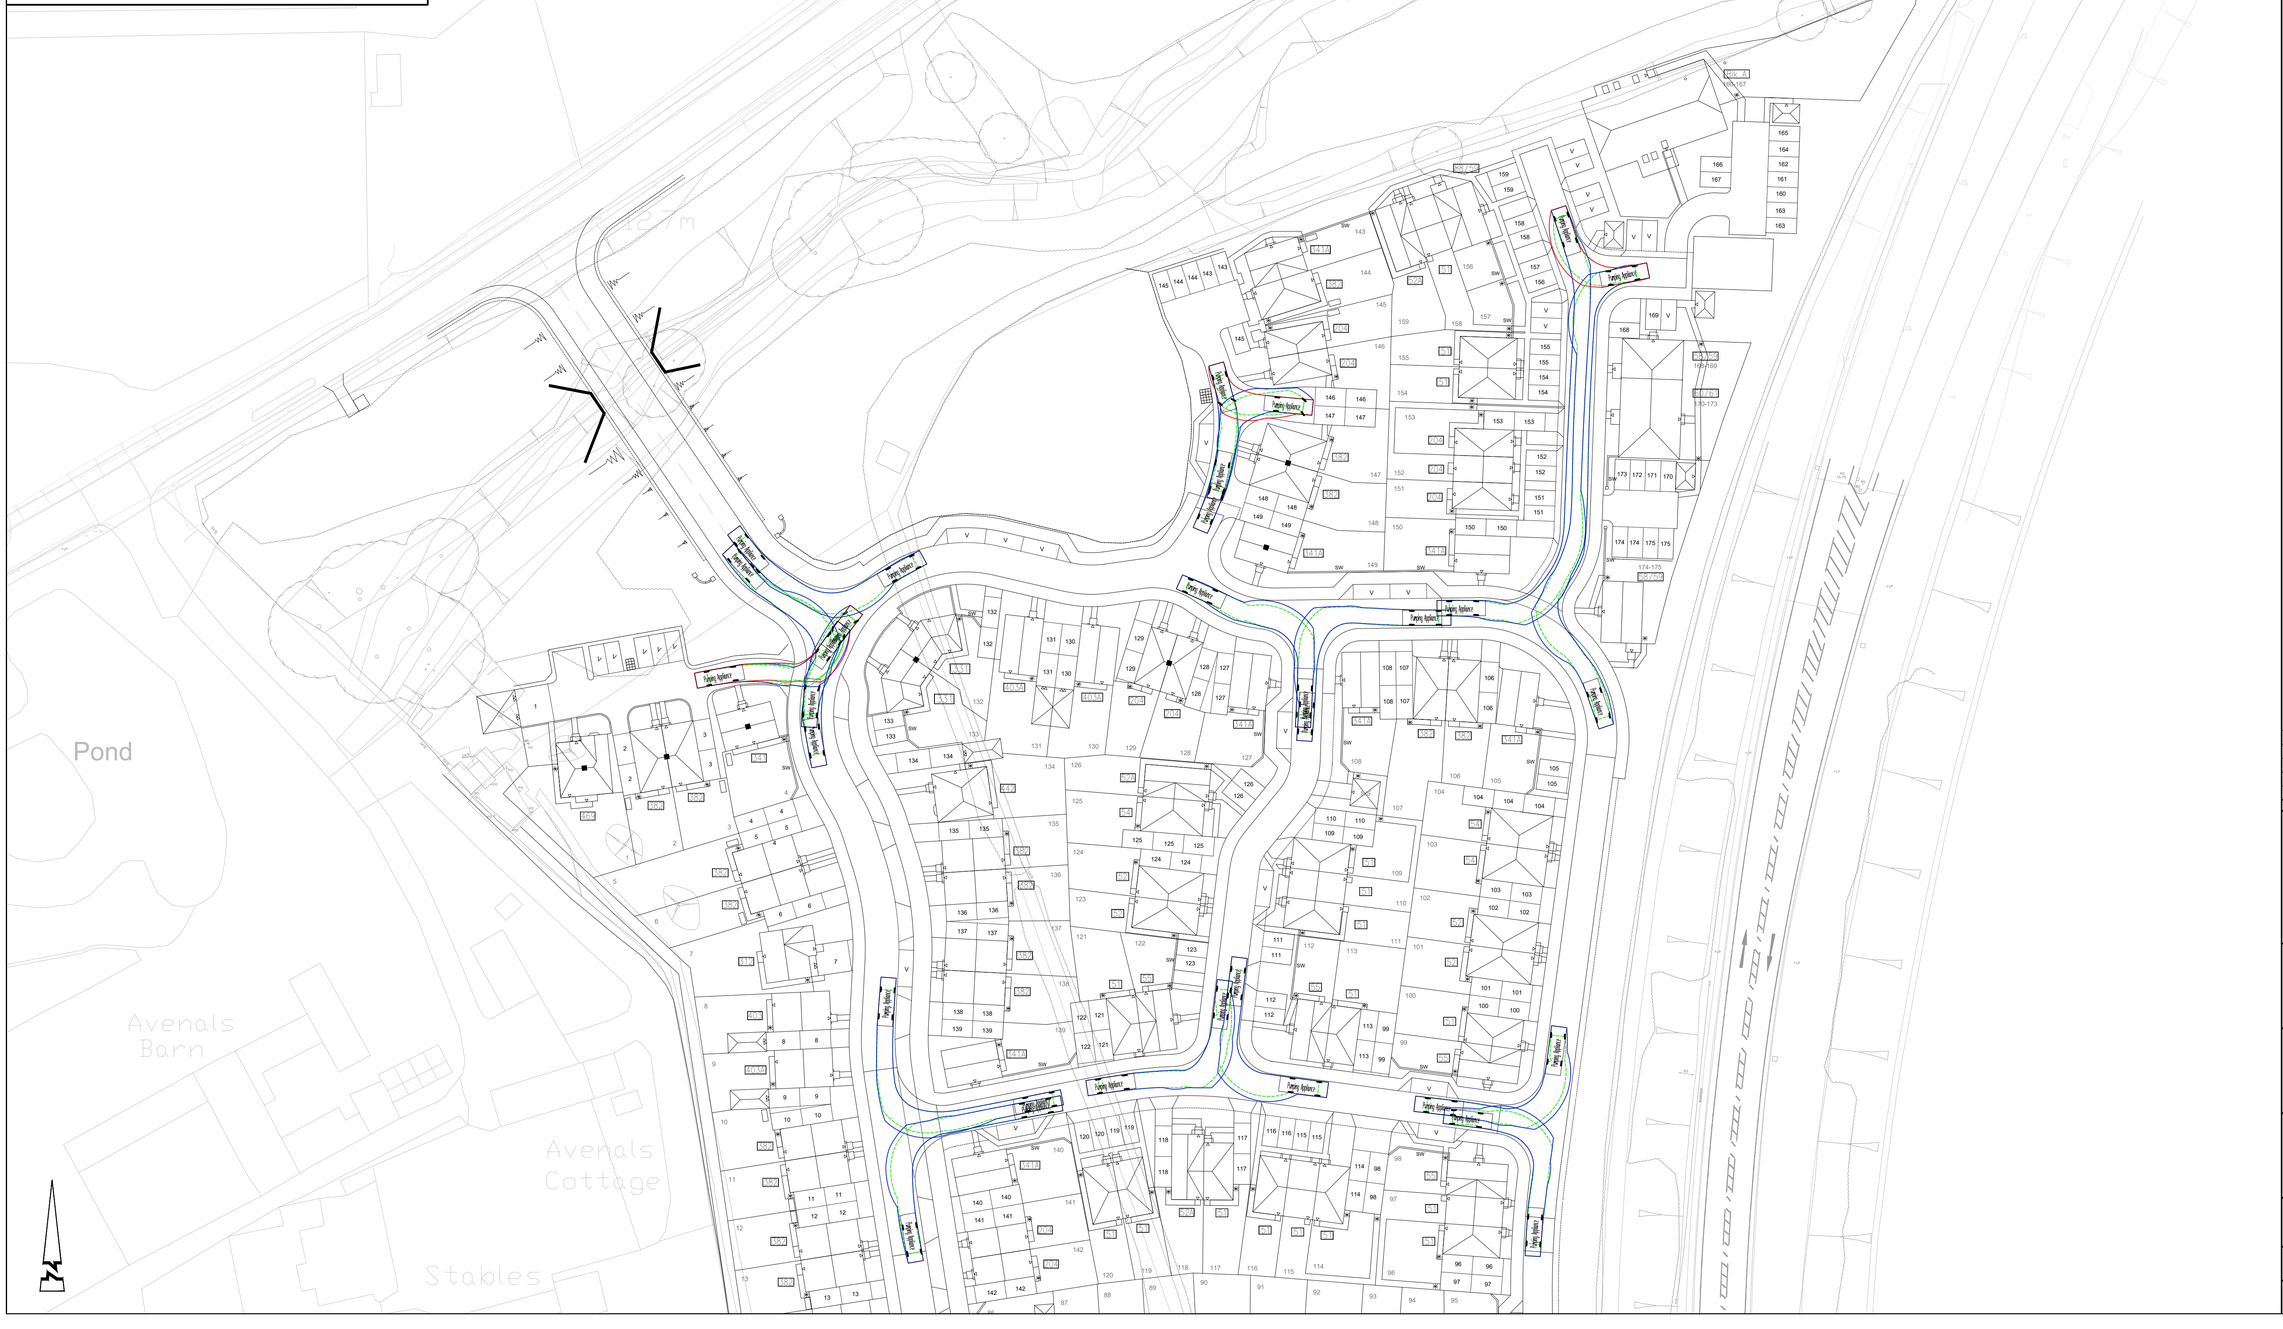

© ABLEY LETCHFORD PARTNERSHIP LTD.
This drawing should not be reproduced without consent.

GENERAL NOTES:
1. Do not scale.
2. Refer to all other Project Drawings and supporting notes.

Pumping Appliance	
Overall Length	7.900m
Overall Width	2.500m
Overall Body Height	3.300m
Min Body Ground Clearance	0.140m
Track Width	2.500m
Lock to lock time	4.00s
Kerb to Kerb Turning Radius	7.750m

Rev	Date	Description	Drawn	Checked
P5	12.20	Updated site layout	DS	SL
P4	11.20	Layout updated, tracks updated to suit	DS	SL
P3	10.20	Tracking updated to suit new layout	DS	SL
P2	06.20	Tracking updated to suit new layout	DS	SL
P1	05.20	First Issue	SM	SL

ABLEY LETCHFORD PARTNERSHIP
Consulting Engineers
3 Tealgate, Charnham Park
Hungerford, Berkshire RG17 0YT
www.alpce.co.uk Tel: 01488 684390

Client
BARRATT
DAVID WILSON HOMES

Project
WATER LANE, ANGMERING

Title
FIRE TENDER VEHICULAR TRACKING
SHEET 1

Status
FOR APPROVAL

Scale	Date	Drawn	Checked
1:500 @ A1	MAY 2020	SM	SL

Drawing No: A290-RM-803 PLN-1-4083 E
Revision: P5