
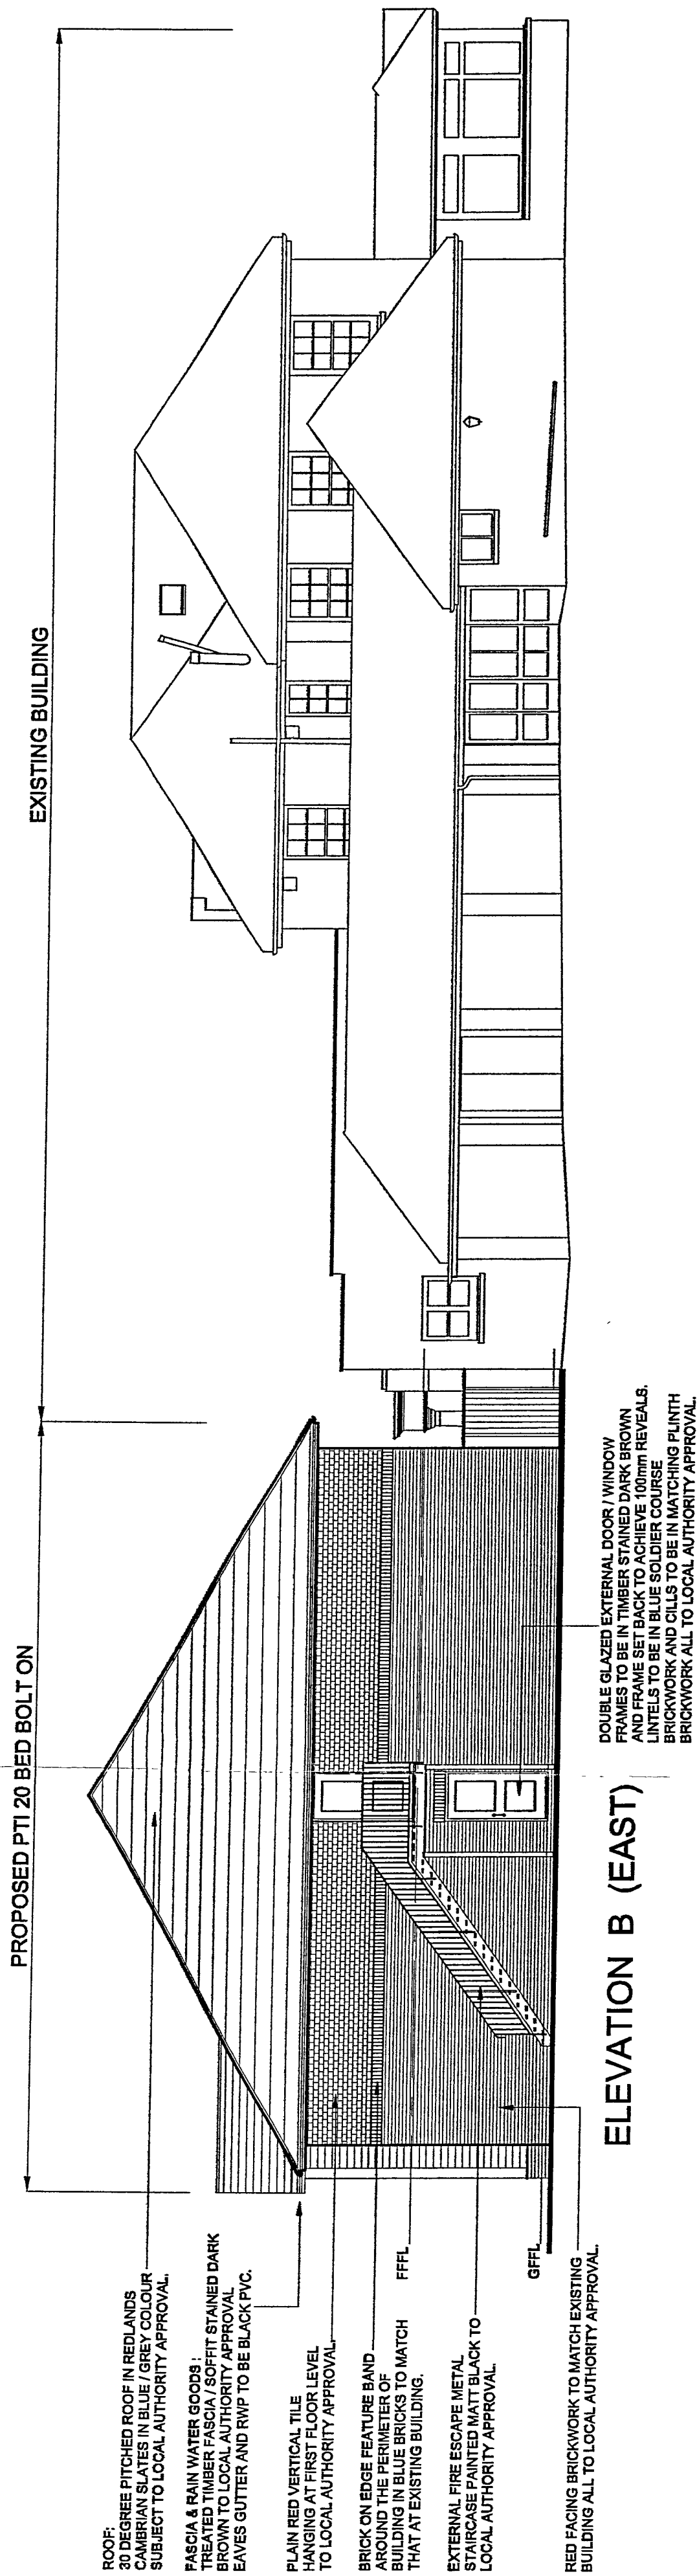
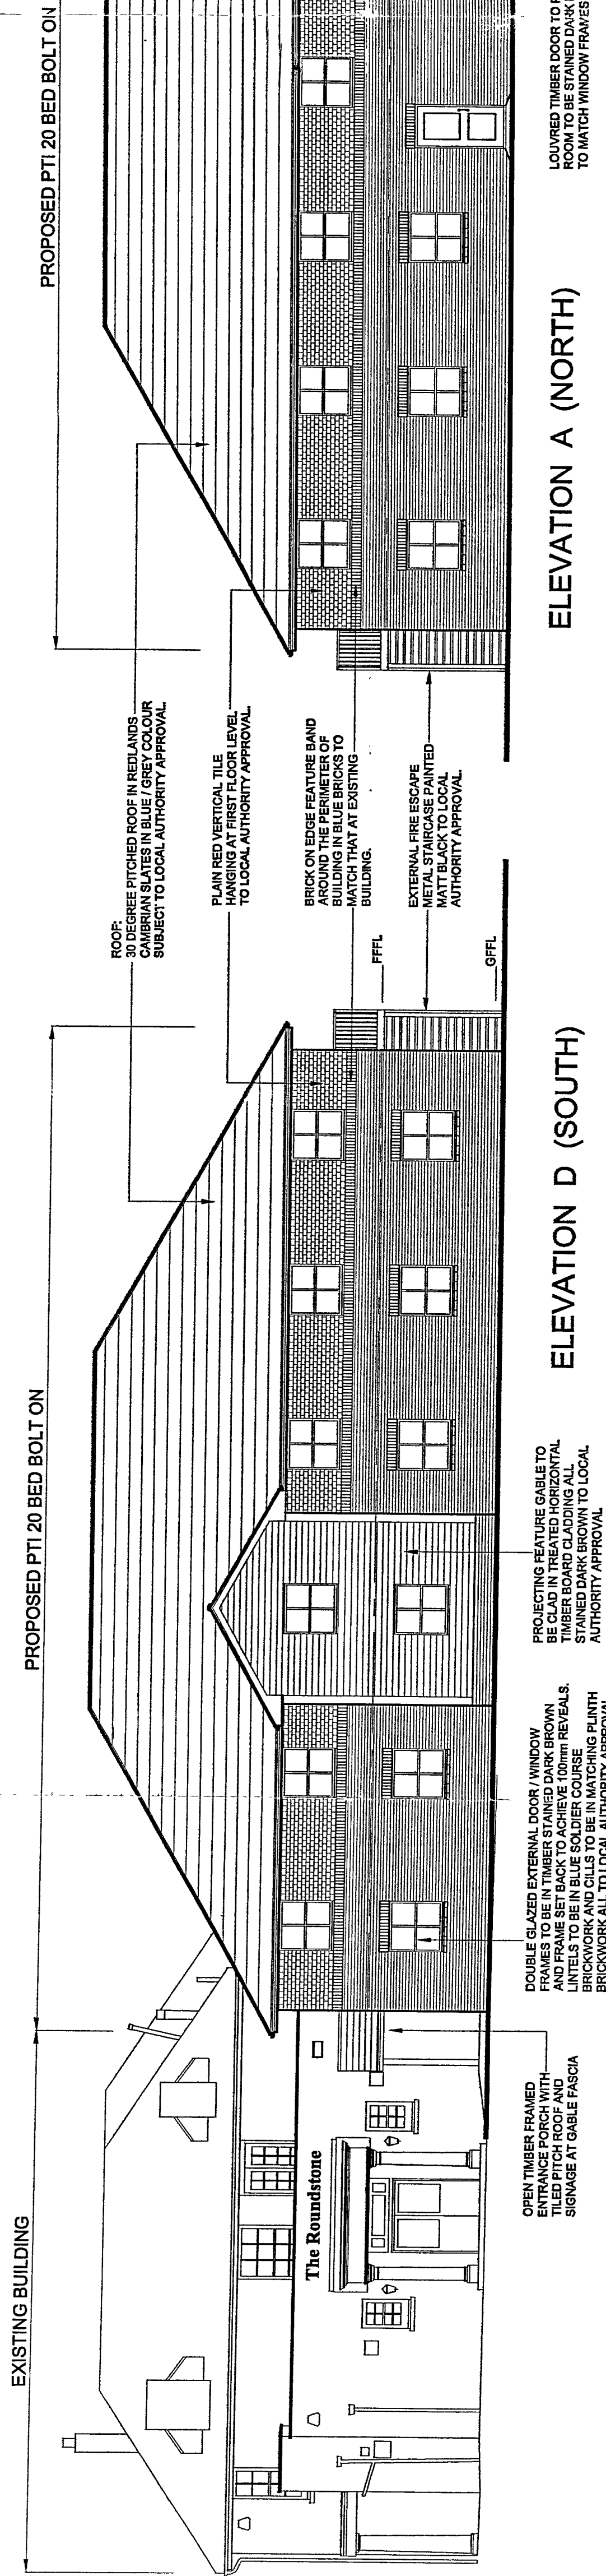


otherwise noted all dimensions are given in millimetres

All dimensions must be verified on site before the commencement of work or the fabrication of any item. Any discrepancies must be reported to the Architect.

All risks assessed to comply with the designers responsibility under the construction (design management) regulations 1994

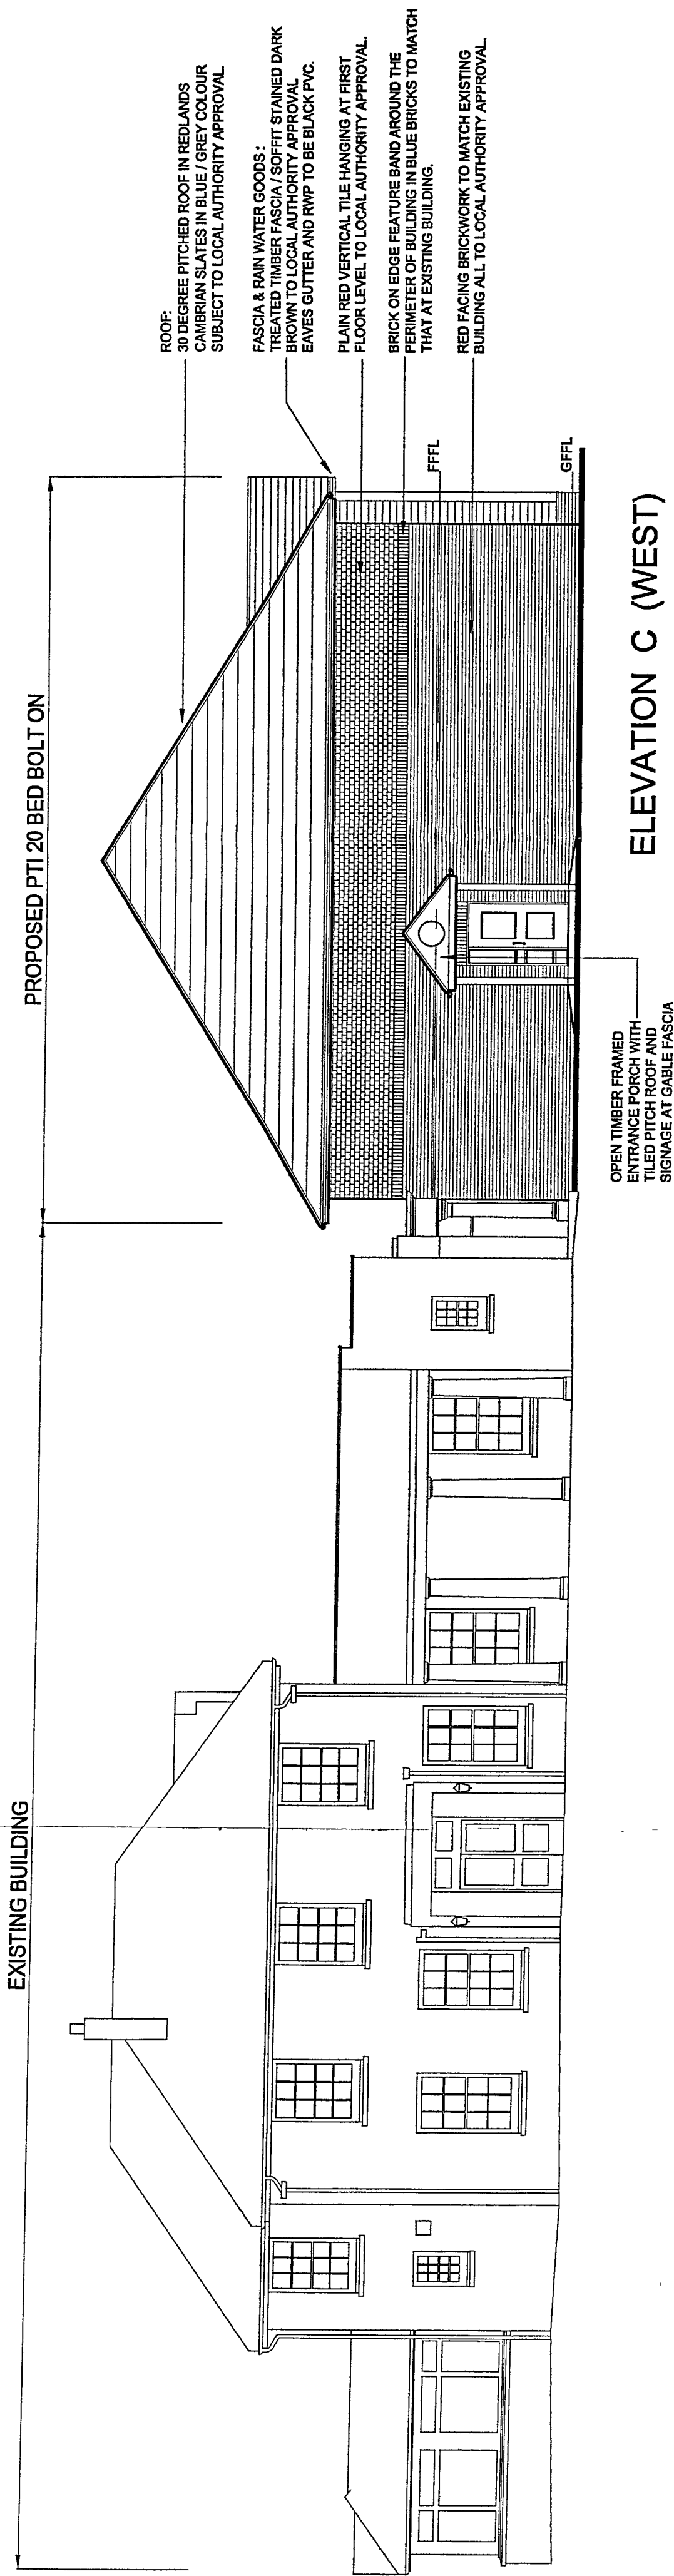

A	PLANNING APPLICATION	14-12-08
rev:	revision notes:	by: date:
dwg status.		

ARUN DISTRICT COUNCIL				
No.	A	202	06	
RECEIVED			19.12.06.	

scurre

The Title Bar
 Hendenbury Farm
 Redburn, Herts AL3 7QA
 T: +44(0)1852 793559
 F: +44(0)1852 793444
 email: scurre@scurre.co.uk
 www.scurre.co.uk

scurre

architects

designers

project managers

drawn by: C-JH

drawn date: DEC 2006

checked/approved: [Signature]

scale: 1:100@A1

project title. **PREMIER TRAVEL INN
THE ROUNDSTONE
LITTLEHAMPTON**

dwg title: **PROPOSED ELEVATIONS
PTI 20 BEDROOM BOLT ON**

dwg no: 4542-P-04 rev: A
© Copyright Scurr and Partners Ltd.