No dimensions to be scaled from drawing except for planning purposes.

The contractor should check all dimensions on site.

It is the contractors responsibility to ensure compliance with Building Regulations.

C.D.M. Regs. 2015. The Client is advised of his responsibilities to appoint a Planning Supervisor under these Regs. All works to comply with the C.D.M. Regs. 2015.

The Party Wall Act. 1996 The property owner is advised of the requirements of the Act, & the requirement to serve a Party Wall Notice on any adjoining owners as required under the act.

REVISIONS:

.

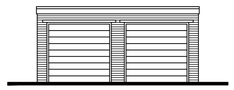

FRONT

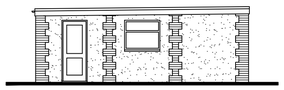

SIDE

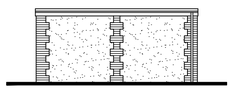

REAR

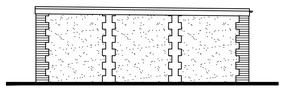

SIDE

EXISTING ELEVATIONS

Scale 1:100

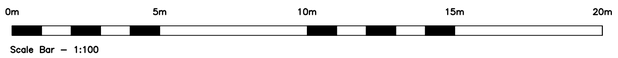

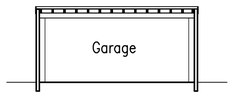

EXISTING SECTION

Scale 1:100

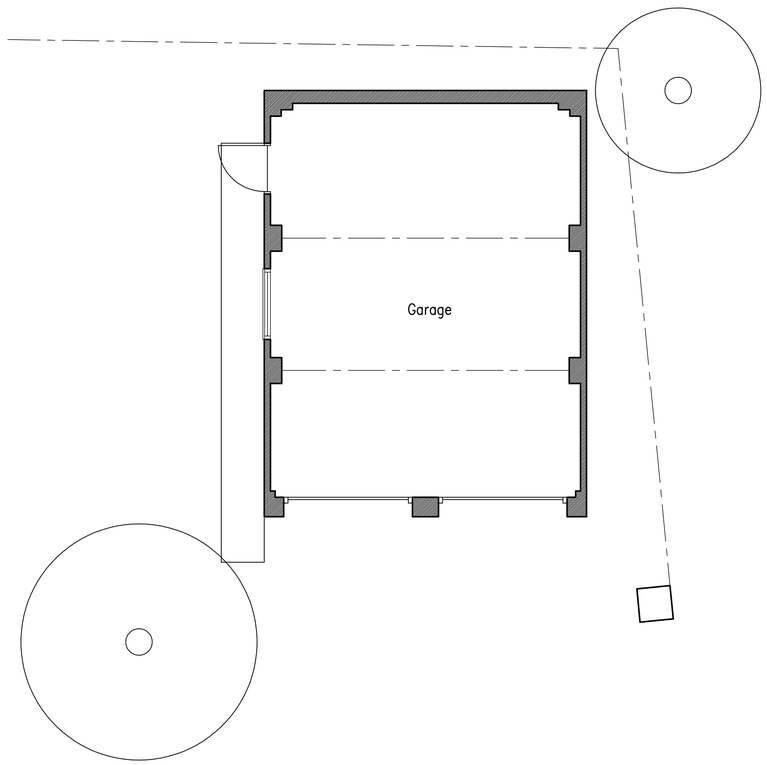

EXISTING FLOOR PLAN

Scale 1:50

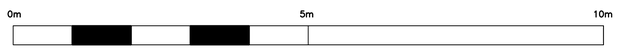

ADCS
Architectural Design
Computer Services

30 Foxley Lane
Worthing
West Sussex
BN13 3AD
Tel: 01903 260701
E-mail:
adcs@sky.com

Client

MR M. & MRS J. WATSON

Project PROPOSED GARAGE CONVERSION
2 HAM MANOR FARM COTTAGES
ANGMERING
WEST SUSSEX BN16 4JF

Drawing

EXISTING FLOOR PLANS & ELEVATIONS

Scale	Date	Drawn
1:50	02.11.17	TP

Drawing No. 1355/P01

Revision

ARUN DISTRICT COUNCIL A/20417/HH