

FRONT

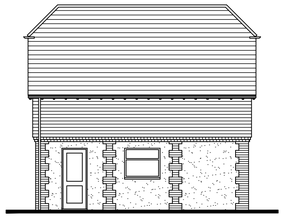

SIDE

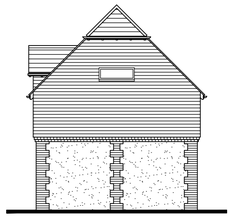

REAR



SIDE

PROPOSED ELEVATIONS

Scale 1:100



SCHEDULE OF MATERIALS

WALLS - TILE HANGING TO MATCH MAIN HOUSE
ROOF - PLAIN TILES TO MATCH MAIN HOUSE
WINDOWS - CASEMENT PVC-U COLOUR WHITE WITH LEADED LIGHTS
DOORS - PVCu COLOUR WHITE
RAINWATER GOODS - PVCu COLOUR BLACK

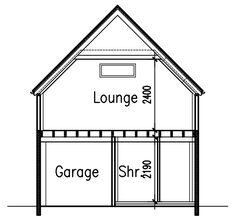

PROPOSED SECTION

Scale 1:100

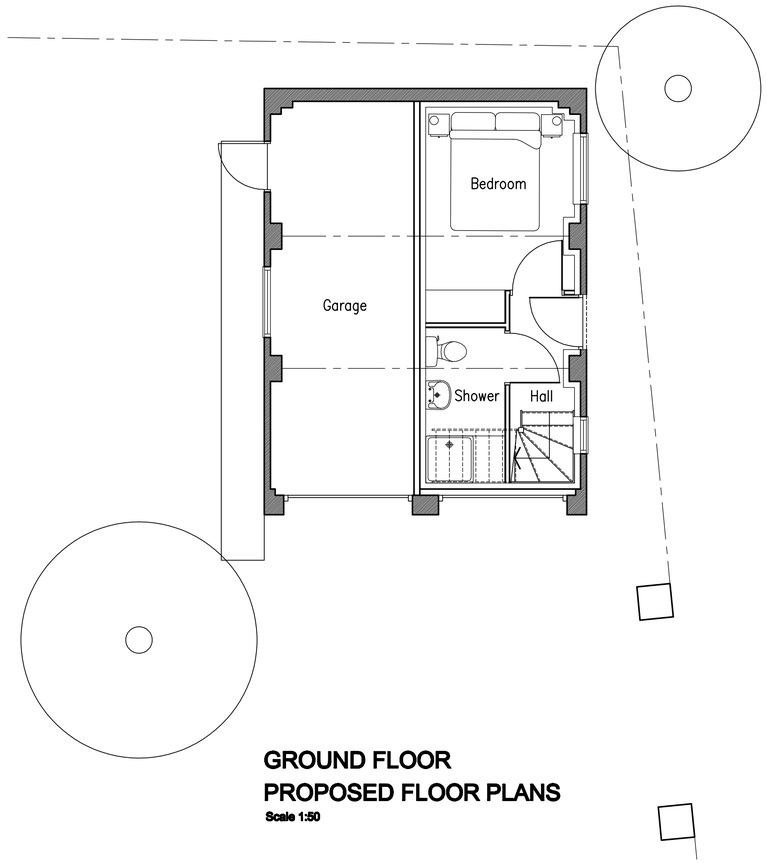

GROUND FLOOR
PROPOSED FLOOR PLANS

Scale 1:50

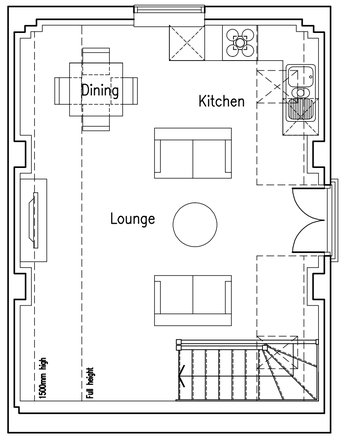

FIRST FLOOR

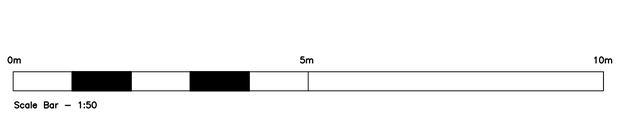

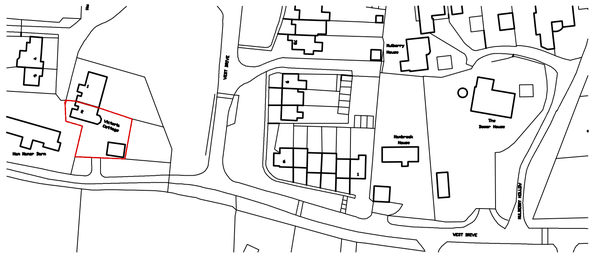

LOCATION PLAN

Scale 1:1250



Information supplied based on Promap. All dimensions and distances subject to an accurate site survey being undertaken.

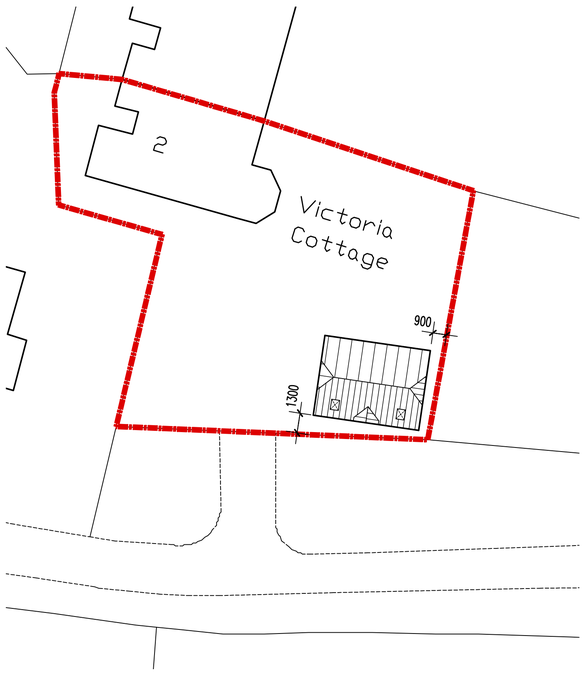

BLOCK PLAN

Scale 1:200

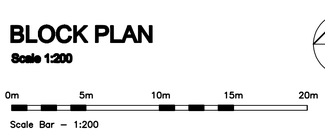

No dimensions to be scaled from drawing except for planning purposes.

The contractor should check all dimensions on site.

It is the contractors responsibility to ensure compliance with Building Regulations.

C.D.M. Regs. 2015. The Client is advised of his responsibilities to appoint a Planning Supervisor under these Regs. All works to comply with the C.D.M. Regs. 2015.

The Party Wall Act. 1996 The property owner is advised of the requirements of the Act, & the requirement to serve a Party Wall Notice on any adjoining owners as required under the act.

REVISIONS:

A. 09.11.17 First floor window change to french doors with Juliet balcony.

ADCS
Architectural Design
Computer Services

30 Foxley Lane
Worthing
West Sussex
BN13 3AD
Tel: 01903 260701
E-mail:
adcs@sky.com

Client
MR M. & MRS J. WATSON

Project
PROPOSED GARAGE CONVERSION
2 HAM MANOR FARM COTTAGES
ANGMERING
WEST SUSSEX BN16 4JF

Drawing
PROPOSED FLOOR PLANS & ELEVATIONS

Scale	Date	Drawn
1:50	02.11.17	TP

Drawing No. 1355/P02 **Revision** A

ARUN DISTRICT COUNCIL A/204/17/HH