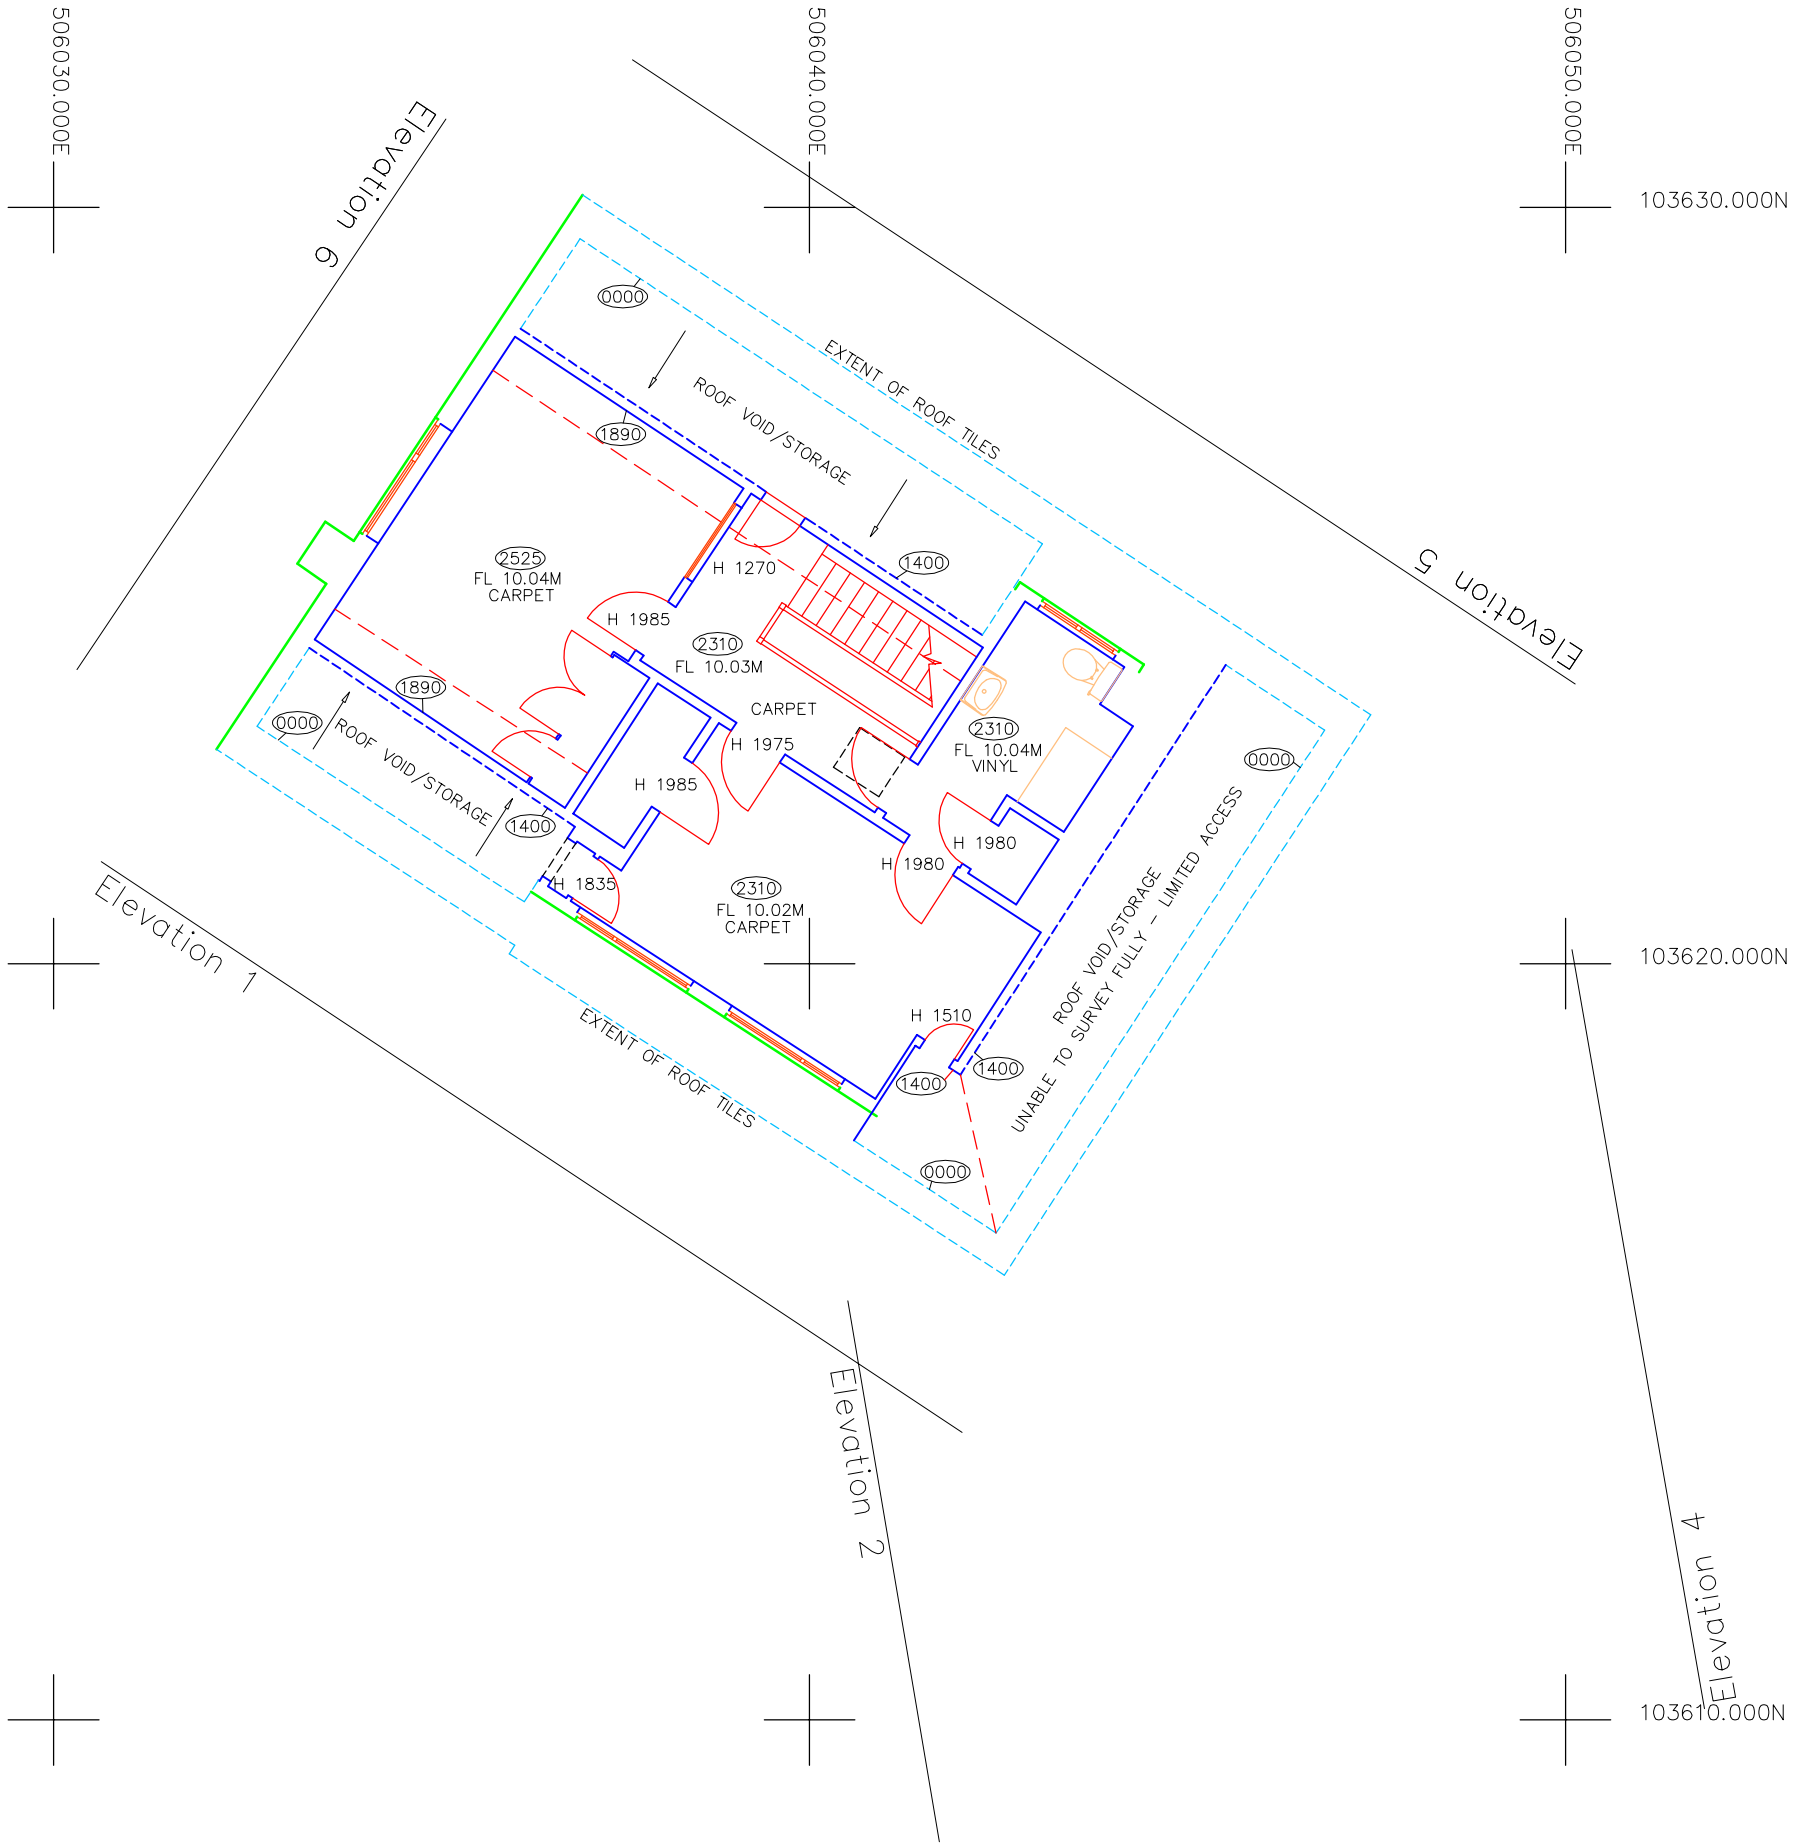


OS NORTH

Building Abbreviations

BL	Basement Level	RWP	Rain Water Pipe
BSL	Beam Soffit Level	SL	Soffit Level
HD	Heating Duct	SVP	Soil and Vent Pipe
DP	Down Pipe	VP	Vent Pipe
DPC	Damp Proof Course	C	Cill Height from FFL
FFL	Finished Floor Level	W	Window Height from Cill
FCL	Finished Ceiling Level	H	Door Height
2100	Floor to Ceiling Height		Direction of Floor Joist Span

Notes

The Grid is Related to OS using Industry Standard Network RTK GPS
All Levels are related to OS using Industry Standard Network RTK GPS
All dimensions are in metres unless otherwise specified

Rev	QA Check	Description	Date
5	-	-	-
4	-	-	-
3	-	-	-
2	-	-	-
1	-	-	-
0	PM	First Complete Issue	15/09/2016
Prelim	-	Preliminary - Not Complete	-

© Copyright Warner Surveys

WARNER SURVEYS
Land and Engineering Surveying Since 1979

Head Office Beaumont Hse 59 High St Theale Reading RG7 5AL
T +44 (0)118 930 3314
London Office 28A Queensway Bayswater London W2 3RX
T +44 (0)203 651 7549
www.warnersurveys.com

Topographic and Measured Building Surveys
Construction and Site Engineering Surveys
Movement and Deformation Monitoring
Oil, Gas and Industrial Surveying

SURVEYED	NG	MRS DIVALL
DRAWN	NG	
SCALE	1:100	

MAYFIELD, HAM MANOR CLOSE
ANGMERING, BN16 4JD

FIRST FLOOR PLAN

JOB No	DRAWING NUMBER
S616/0383	S616/0383/P/0003

A3 Sheet - 420mm x 297mm

ARUN DISTRICT COUNCIL A/205/16/PL