
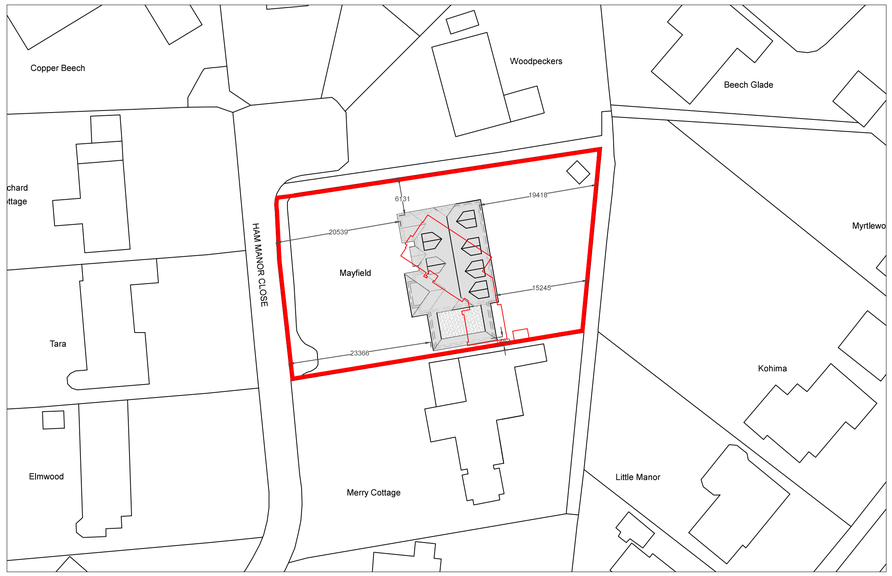


Site Block Plan (scale 1:500)

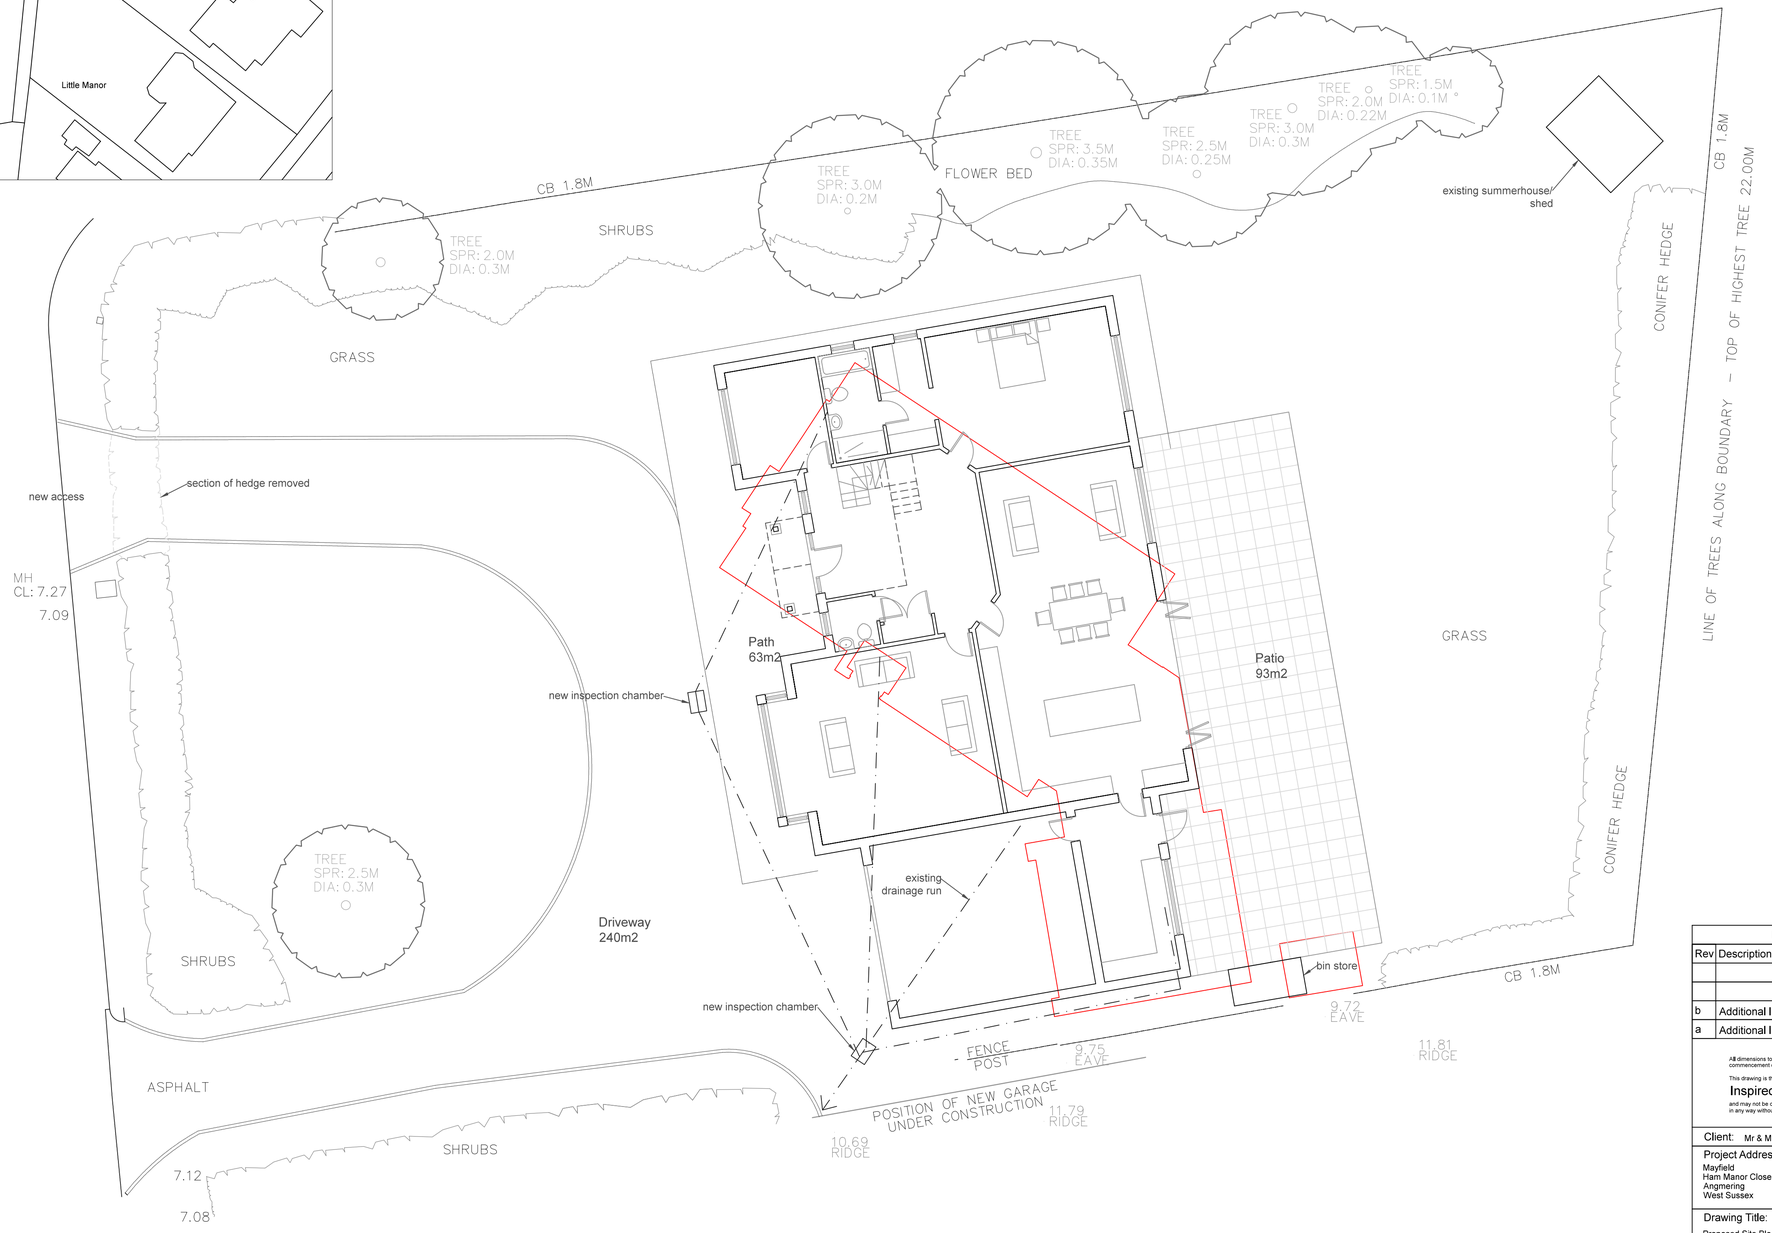

Site Plan (scale 1:100)

Revisions		
Rev	Description	By
b	Additional Information Added	LW
a	Additional Information Added	LW

All dimensions to be checked on site prior to commencement of work, except for planning purposes.

This drawing is the copyright of
Inspired Design Studio Ltd.
and may not be copied, altered or reproduced in any way without written authority.

Client: Mr & Mrs Divall

Project Address:
Mayfield
Ham Manor Close
Angmering
West Sussex

Drawing Title:
Proposed Site Block Plan and Site Layout Plan

Drawing Number: 1067.02.b

Scale: As stated printed @ A1

Date: 27/10/2016