
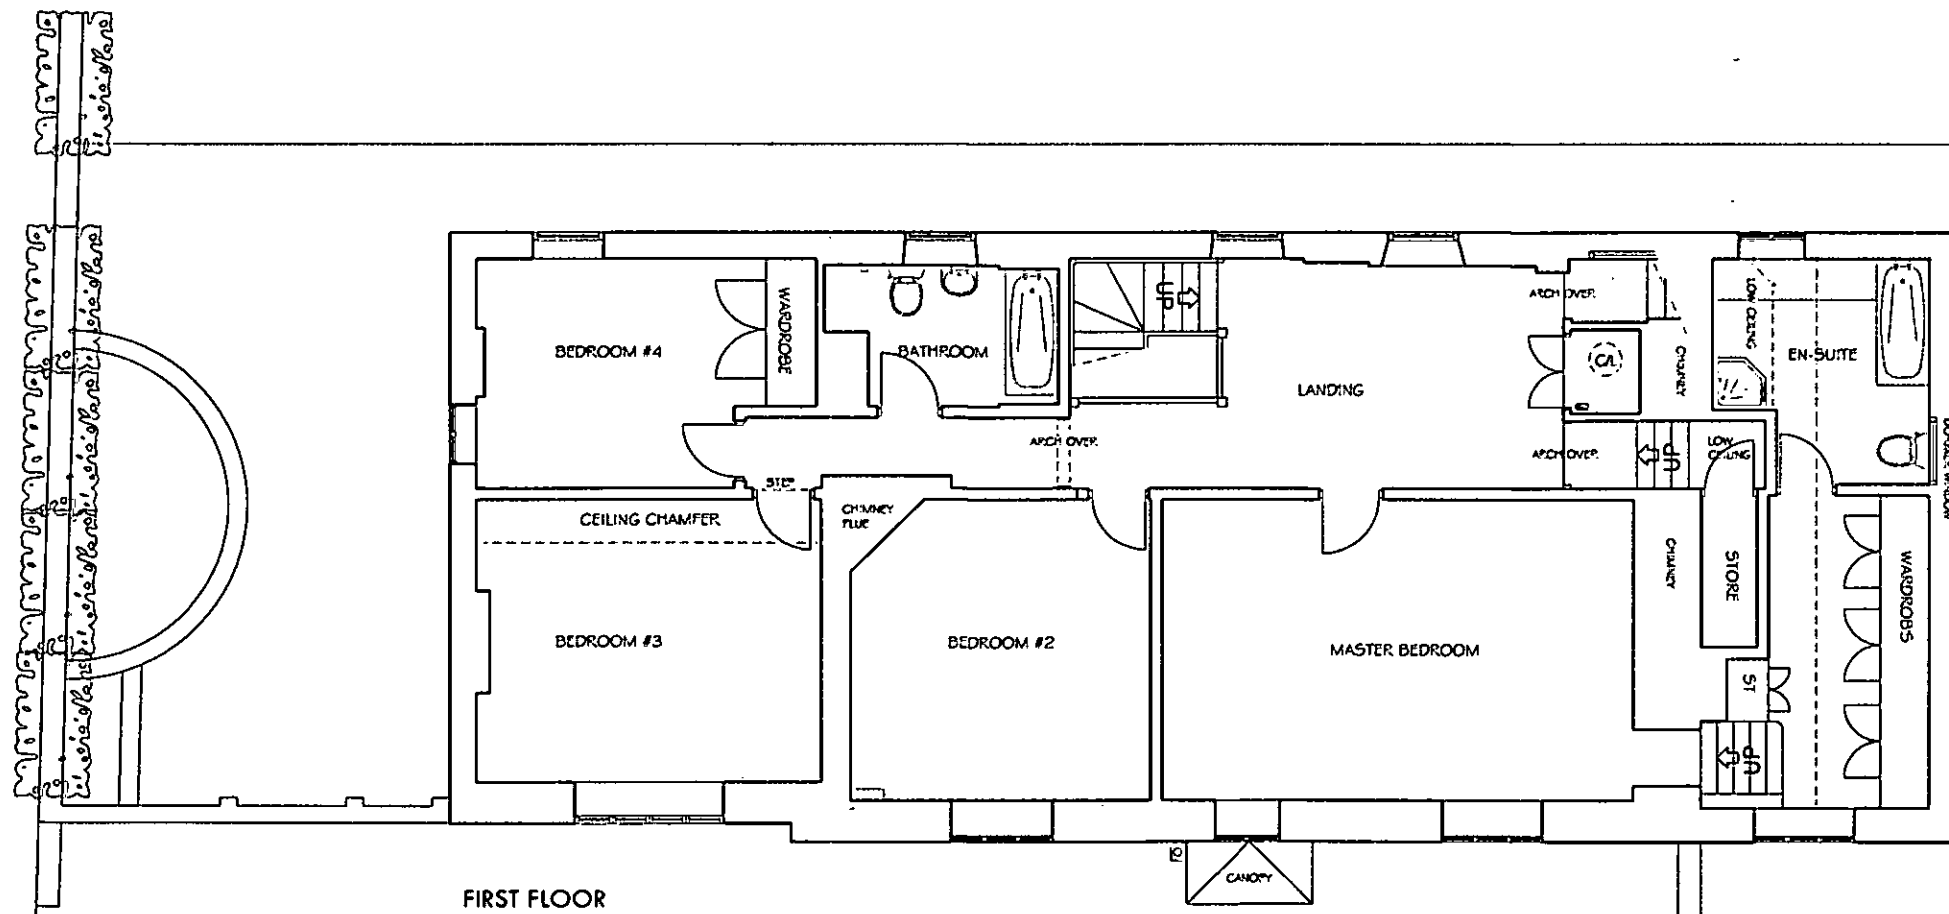


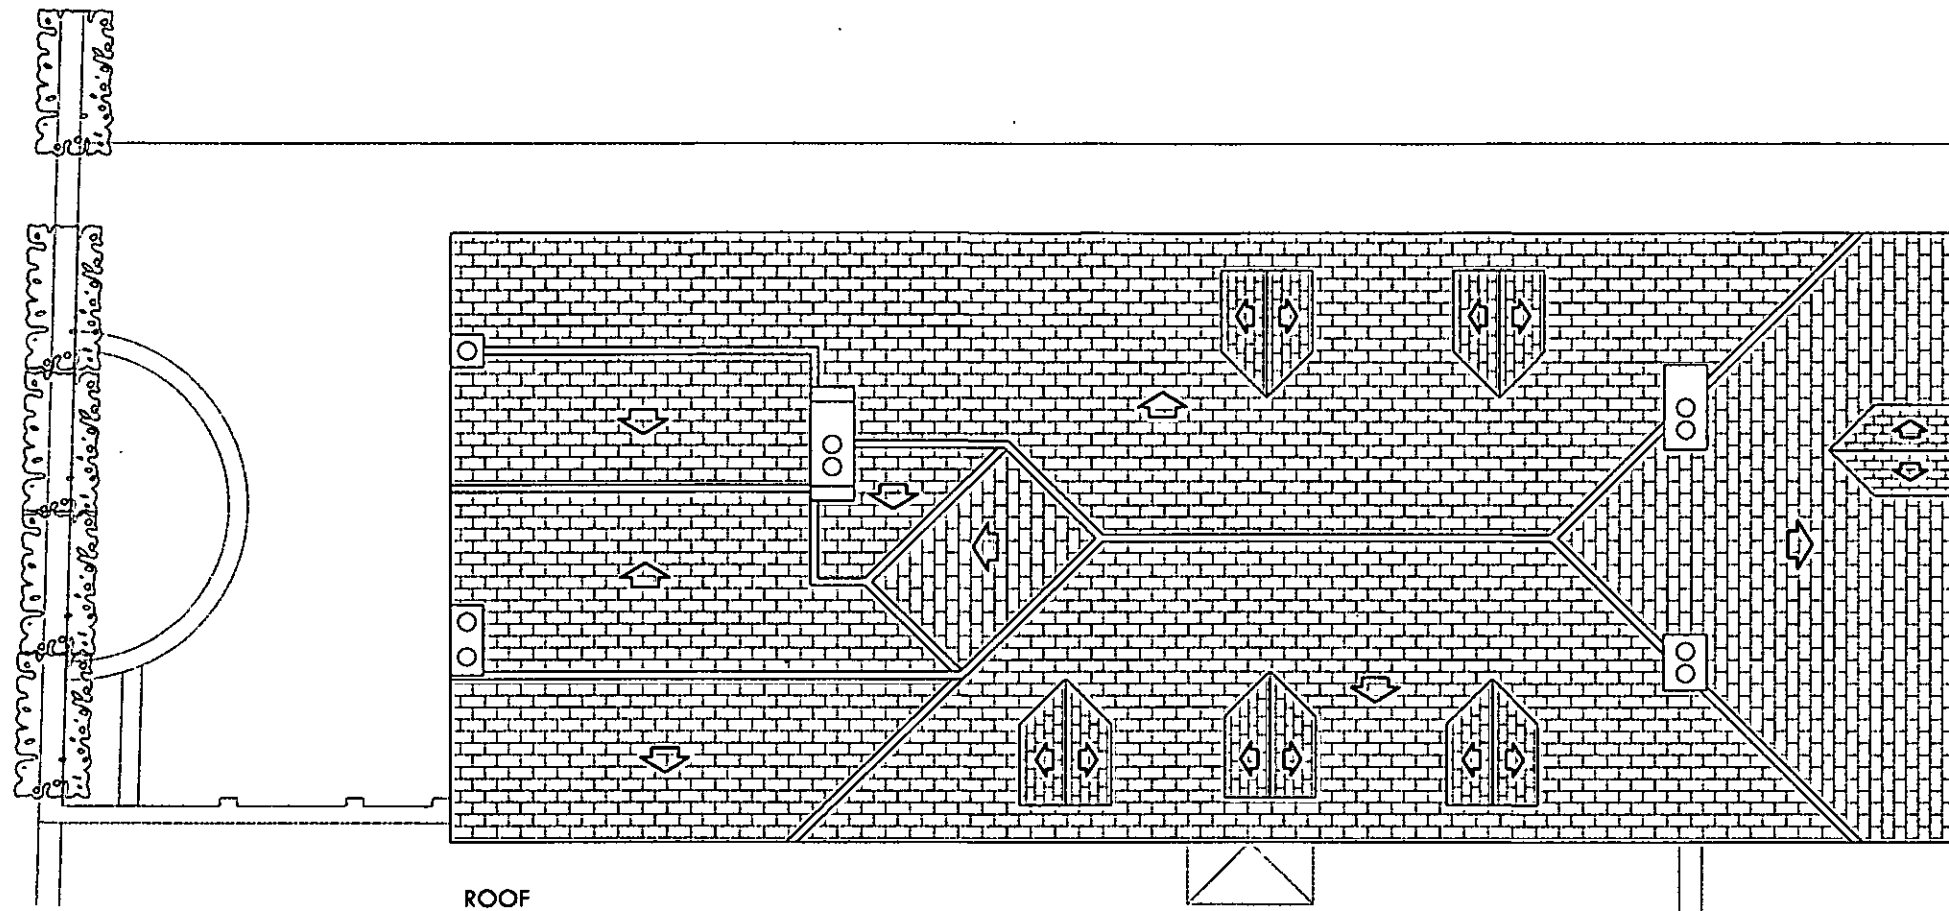

0 1 2 3 4 5

TORZAYarquitectura

Fran Torres architect

Client David Craddock
Project House Extension, White Lodge, Rectory Lane, Angmering

Drawing Existing building
First Floor and Roof

Scale 1:100@A3
Date 3-10-2016

Drawn FT
Checked
Drawing Number 002
Revision -