Roof Plan
as proposed

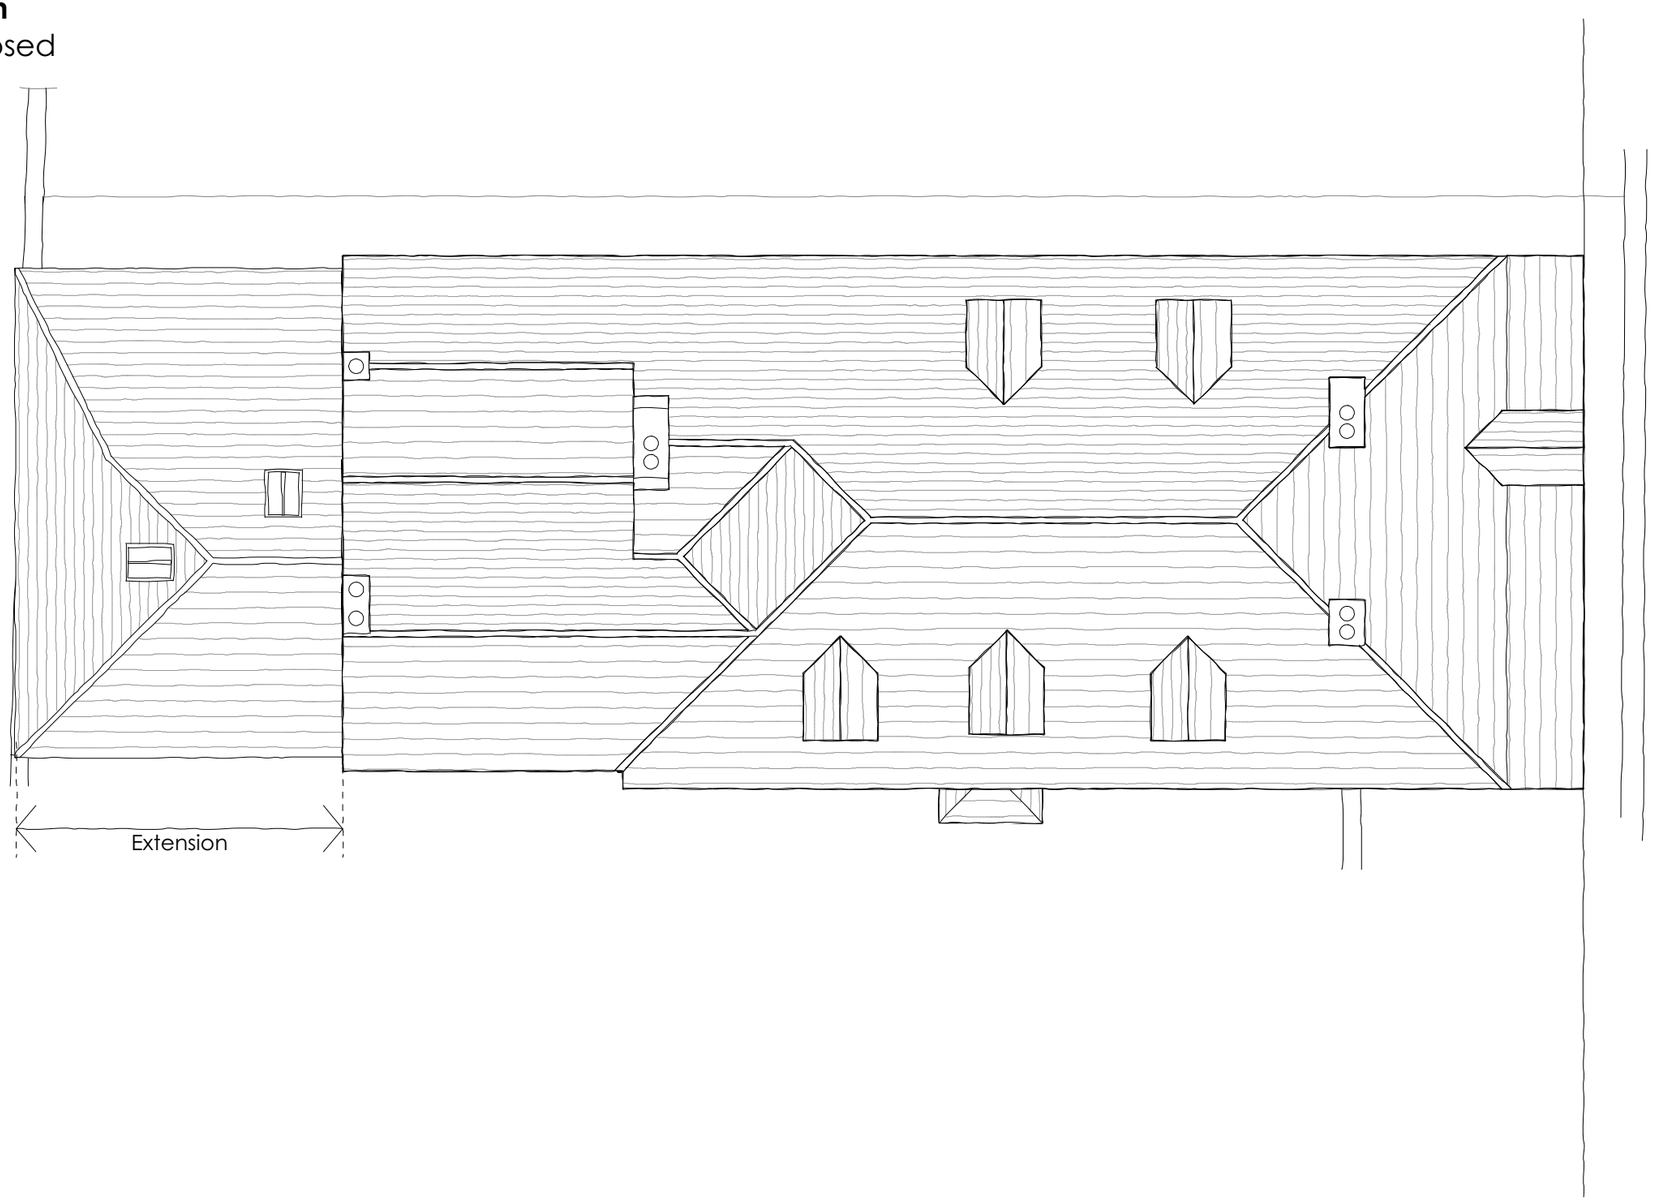

0 1 2 3m

do not scale, except for planning
© T2 architects

notes

ARUN DISTRICT COUNCIL A/207/16/HH

revisions

north

project
White Lodge,
Rectory Lane,
Angmering,
BN16 4JU

client
Mr D. Craddock

drawing
Proposed Roof Plan

stage
Planning

scale
1:100 @ A3

drawn by
JF

date
March 2017

checked by
RA

job no._drwg no._revision
1701_203

T2 architects

3rd Floor, Cromwell House
15 Andover Road
Winchester
SO23 7BT
T 01962 856255
E info@T2architects.com
www.T2architects.com