




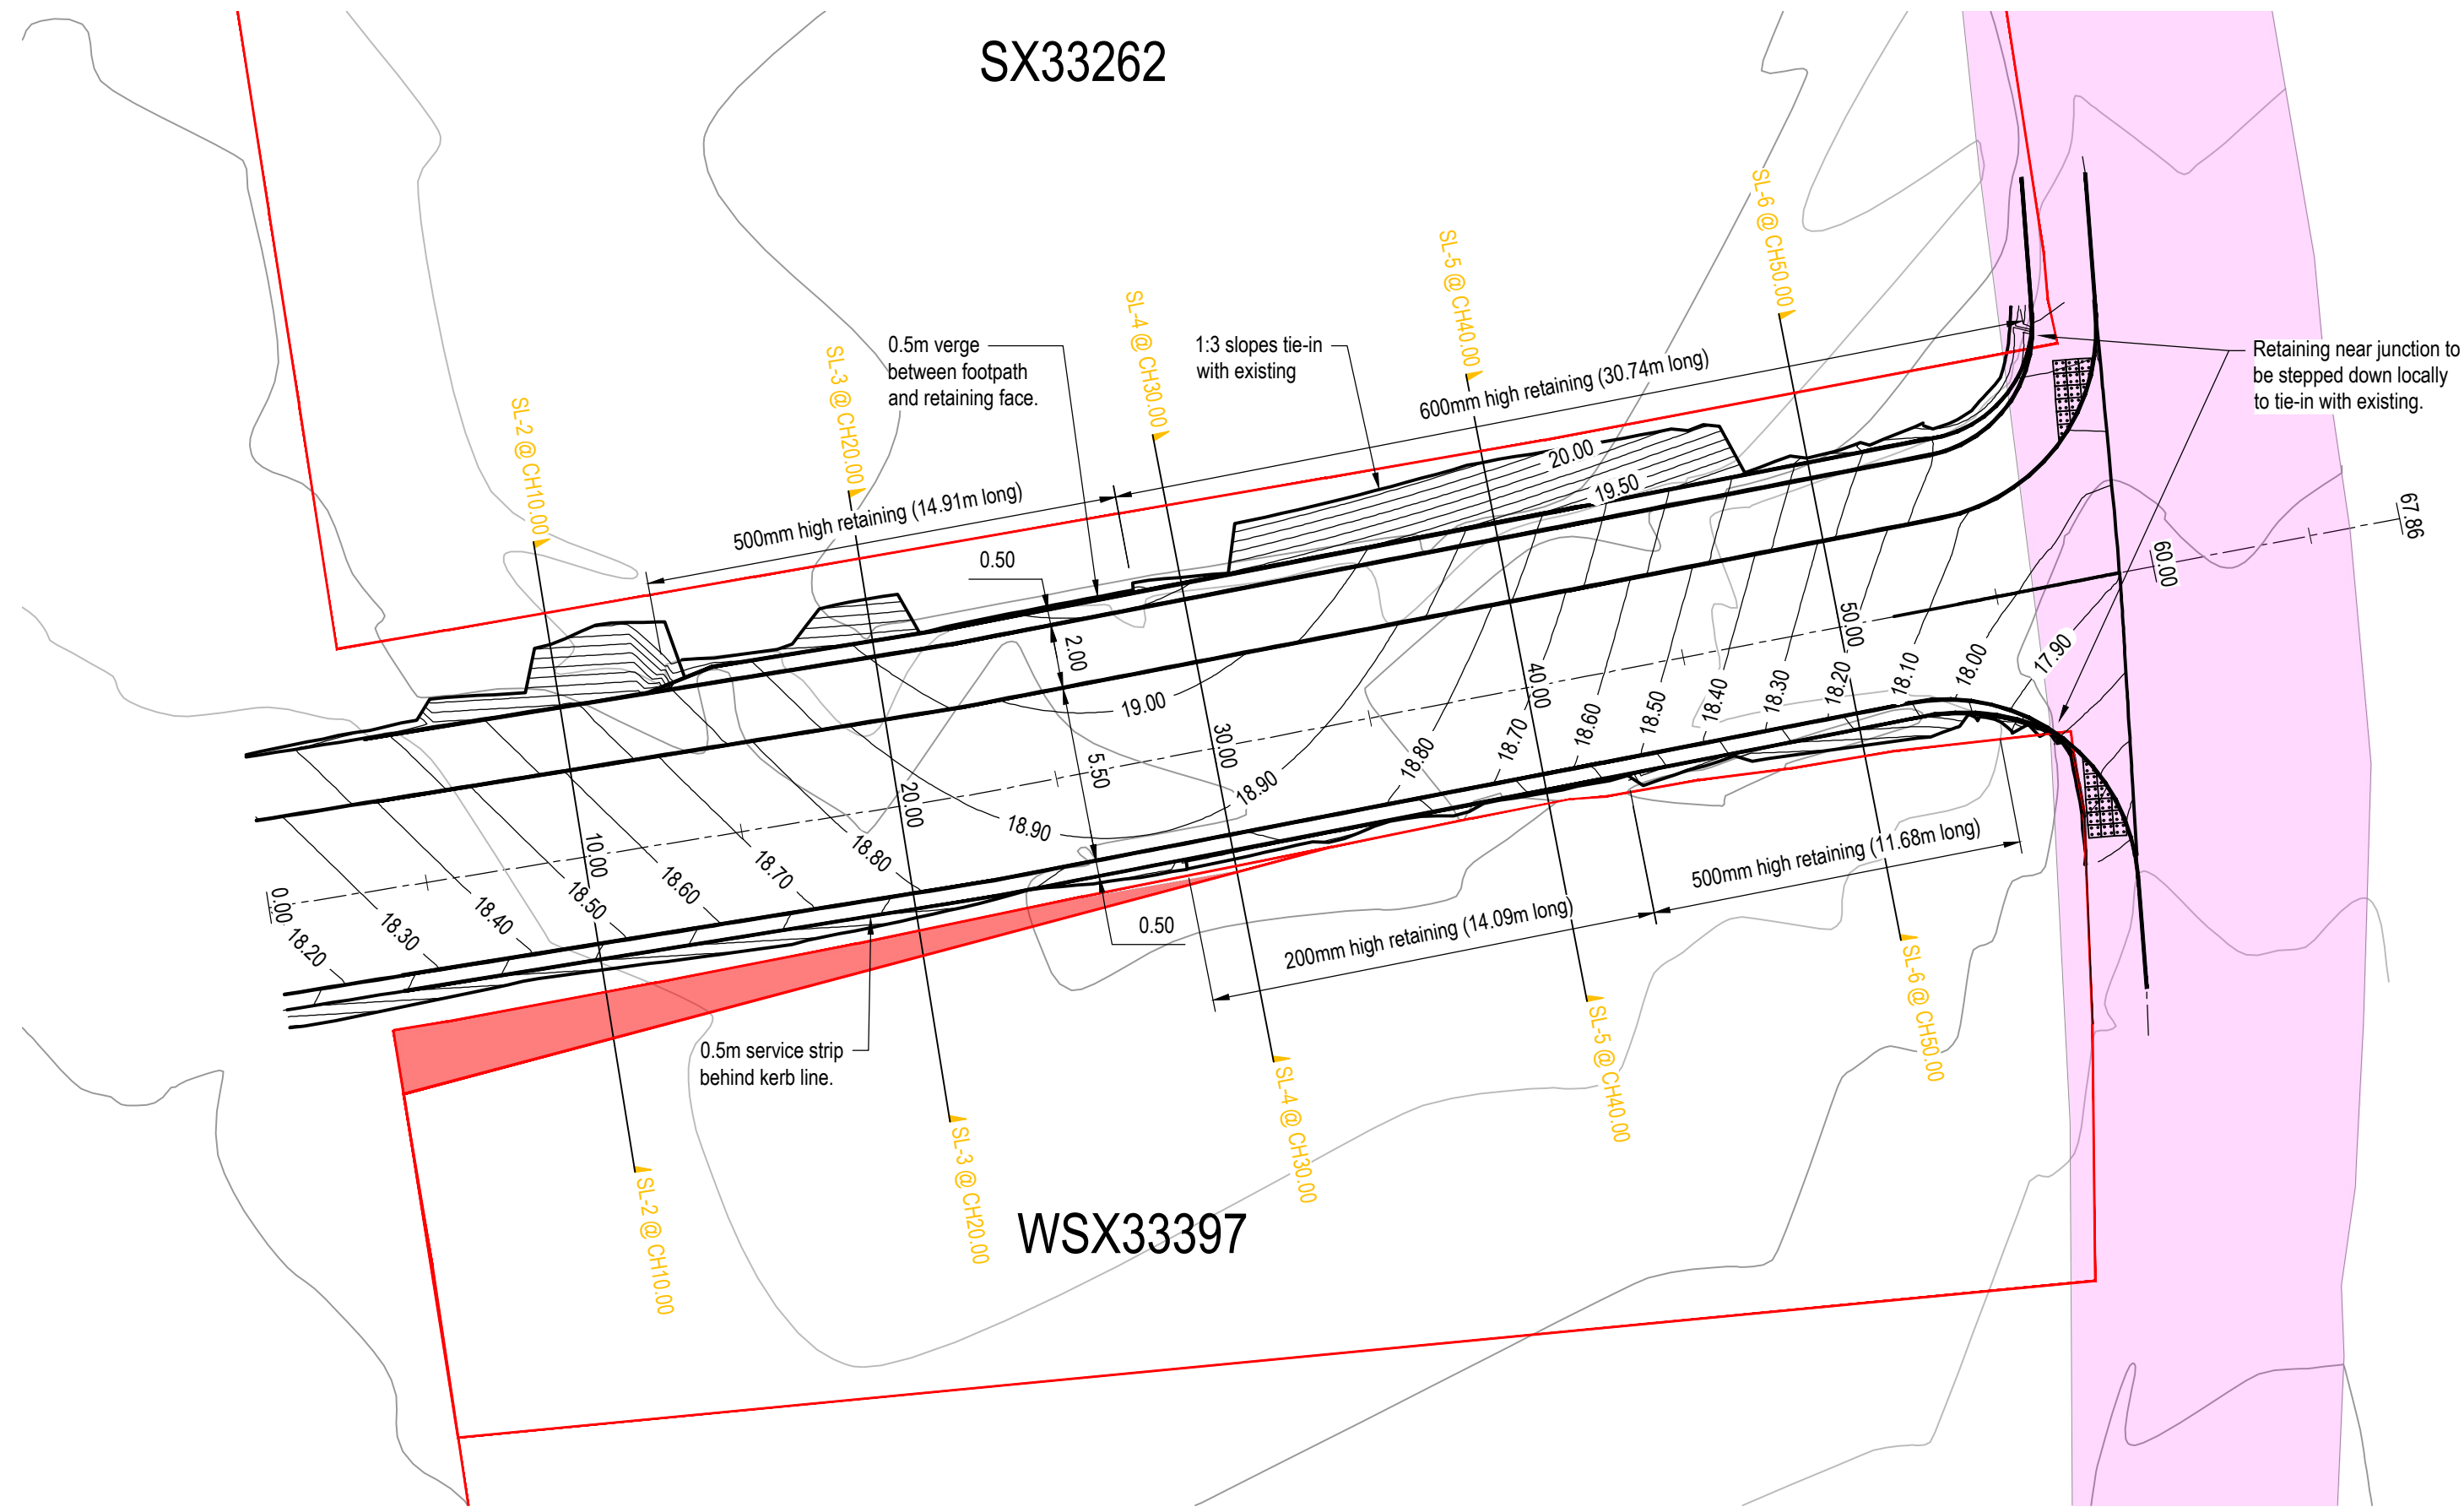


Plan View

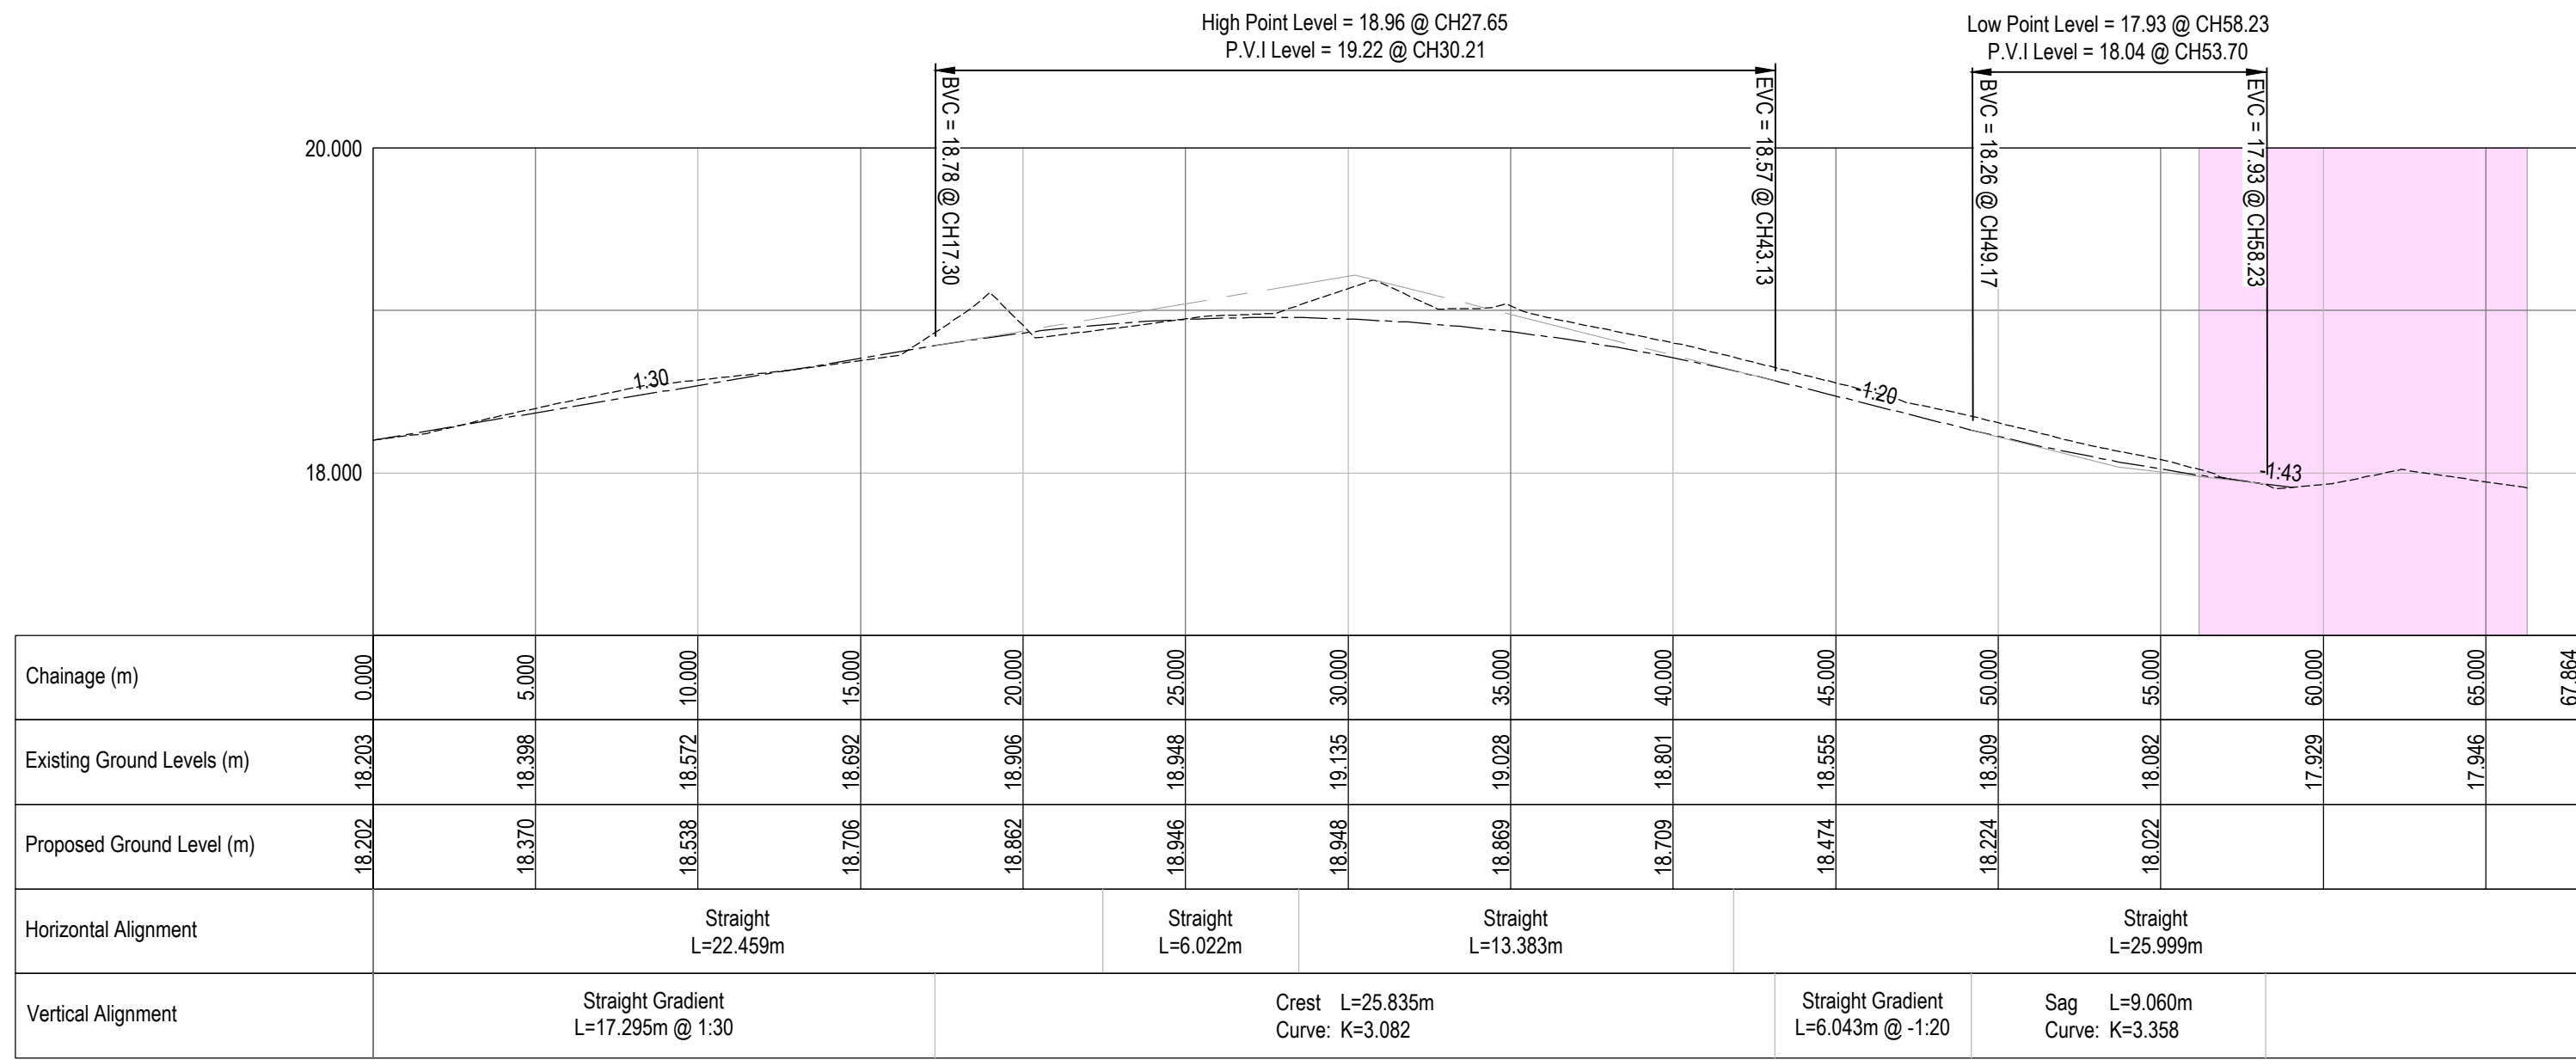


Road Centreline Longitudinal Section

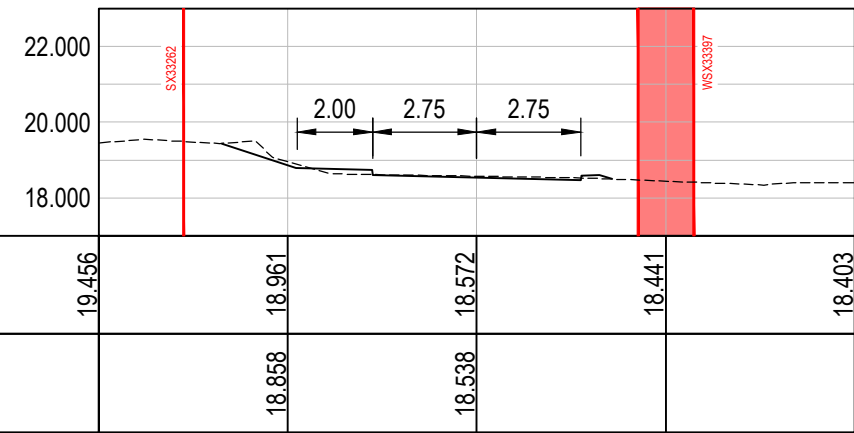


Road 1: SL-2 @ CH10.000

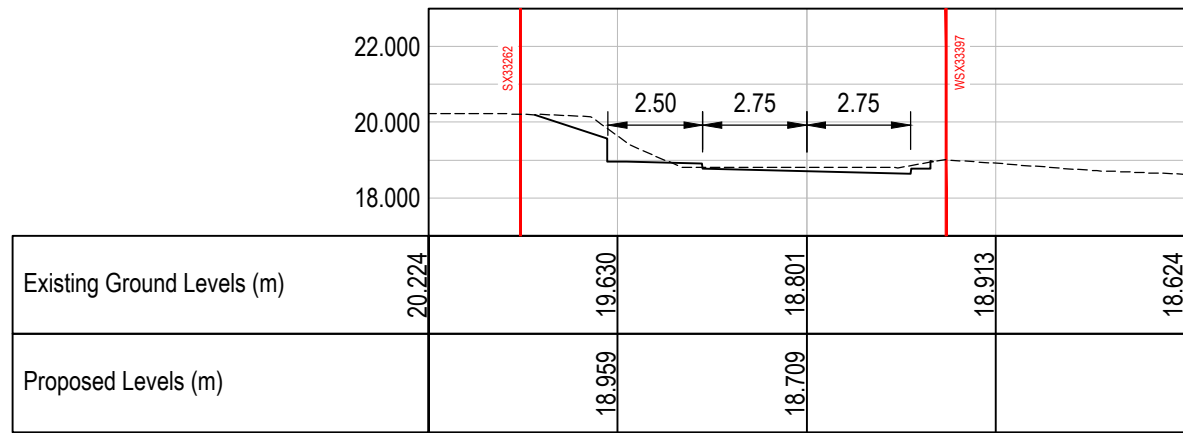


Road 1: SL-5 @ CH40.000

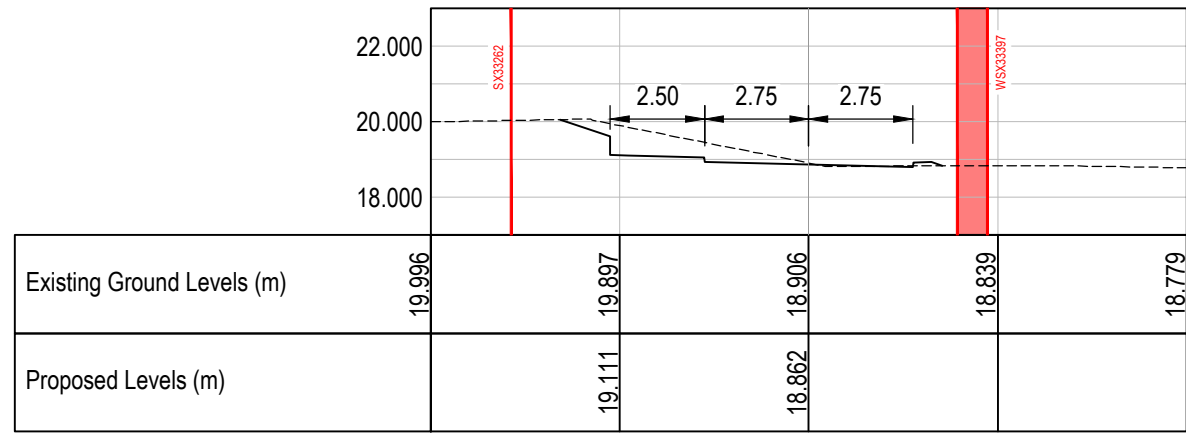

Road 1: SL-3 @ CH20.000

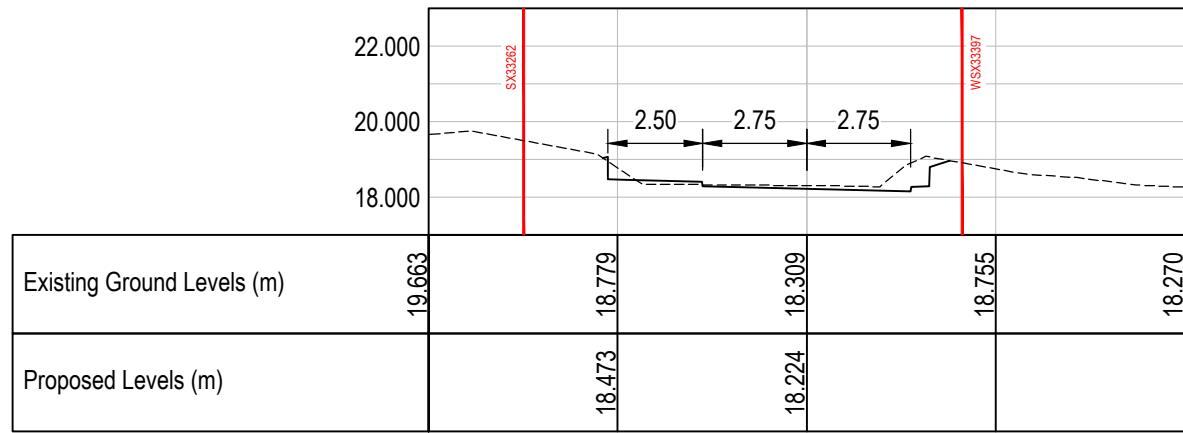

Road 1: SL-6 @ CH50.000

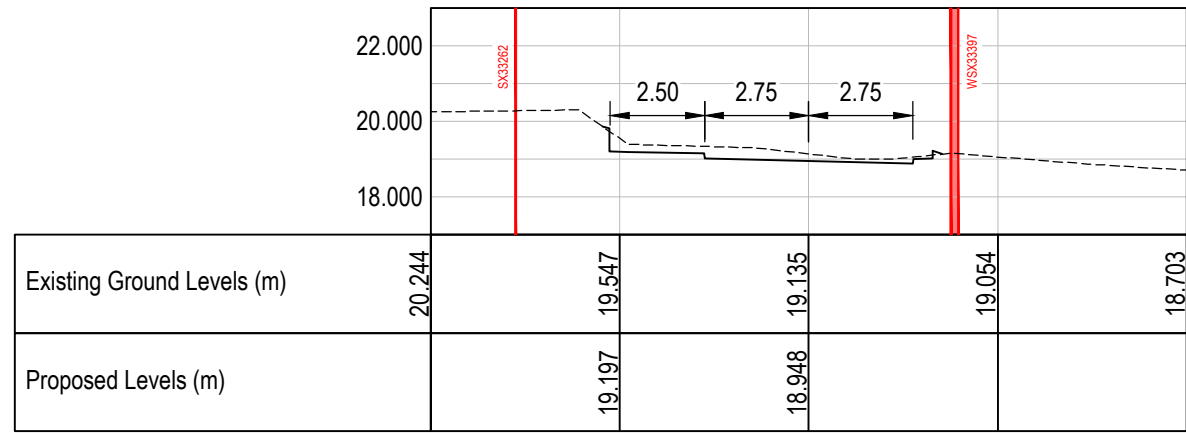

Road 1: SL-4 @ CH30.000

Road Cross Sections

General Notes

- Where this drawing has been issued in electronic .dwg format it has been done so in good faith. JNP Group do not take any responsibility for any inaccuracies in the electronic data, which should be checked against the paper (or .pdf) drawing issue. Any apparent discrepancies should be immediately reported to JNP Group. The electronic .dwg file should not be assumed to be to scale and should not be used for 'overlaying', setting out or checking of any third party information. All dimensions should be taken from the paper (or .pdf) version of the drawing. Electronic drawings may contain third party information. JNP Group take no responsibility for this information, which should be checked against the originators paper drawing(s).
- All working dimensions to be checked on site prior to construction/fabrication.
- Do not scale from this drawing.
- Any discrepancies between drawings of different scales, and between drawings and specification where appropriate to be notified to JNP Group for decision.
- Copyright reserved. This drawing may only be used for The Client and location specified in the title block. It may not be copied or disclosed to any third party without the prior written consent of JNP Group.
- This drawing should only be used for construction if the drawing status is "Construction". JNP Group take no responsibility for construction works undertaken to drawings which are not marked with this status.

Health & Safety Note

The details on this drawing have been prepared on the assumption that a competent contractor will be carrying out the works. If the contractor(s) considers that there is insufficient Health and Safety information on this drawing, this should immediately be brought to the attention of the designer.

Client		Redrow	
Job		Arundel Road, Angmering	
Title		Commercial Access Plan and Sections	
Rev.	Date	Description	Dim / CH / App'd
P02	24/08/2021	Revised to include retained heights in plan and cross sections to remain within land boundaries.	LC/EUEL
P01	19/08/2021	First Formal Issue.	LC/EUEL
Suitability		S2 - Suitable for Information	
Classification		FL 60_20	
Scale @ A1		1:200	
Project - Originator - Volume/System - Level/Location - Type - Discipline - Number		C86473 - JNP - 66-XX- SK - T - T008	
Revision		P02	

JNP GROUP
CONSULTING ENGINEERS

Chesham • Brighouse • Bristol • Glasgow
Hartlepool • Leamington Spa • Sheffield

www.jnpgroup.co.uk

Project - Originator - Volume/System - Level/Location - Type - Discipline - Number
C86473 - JNP - 66-XX- SK - T - T008

Revision
P02

Copyright © JNP Group Ltd. 2020